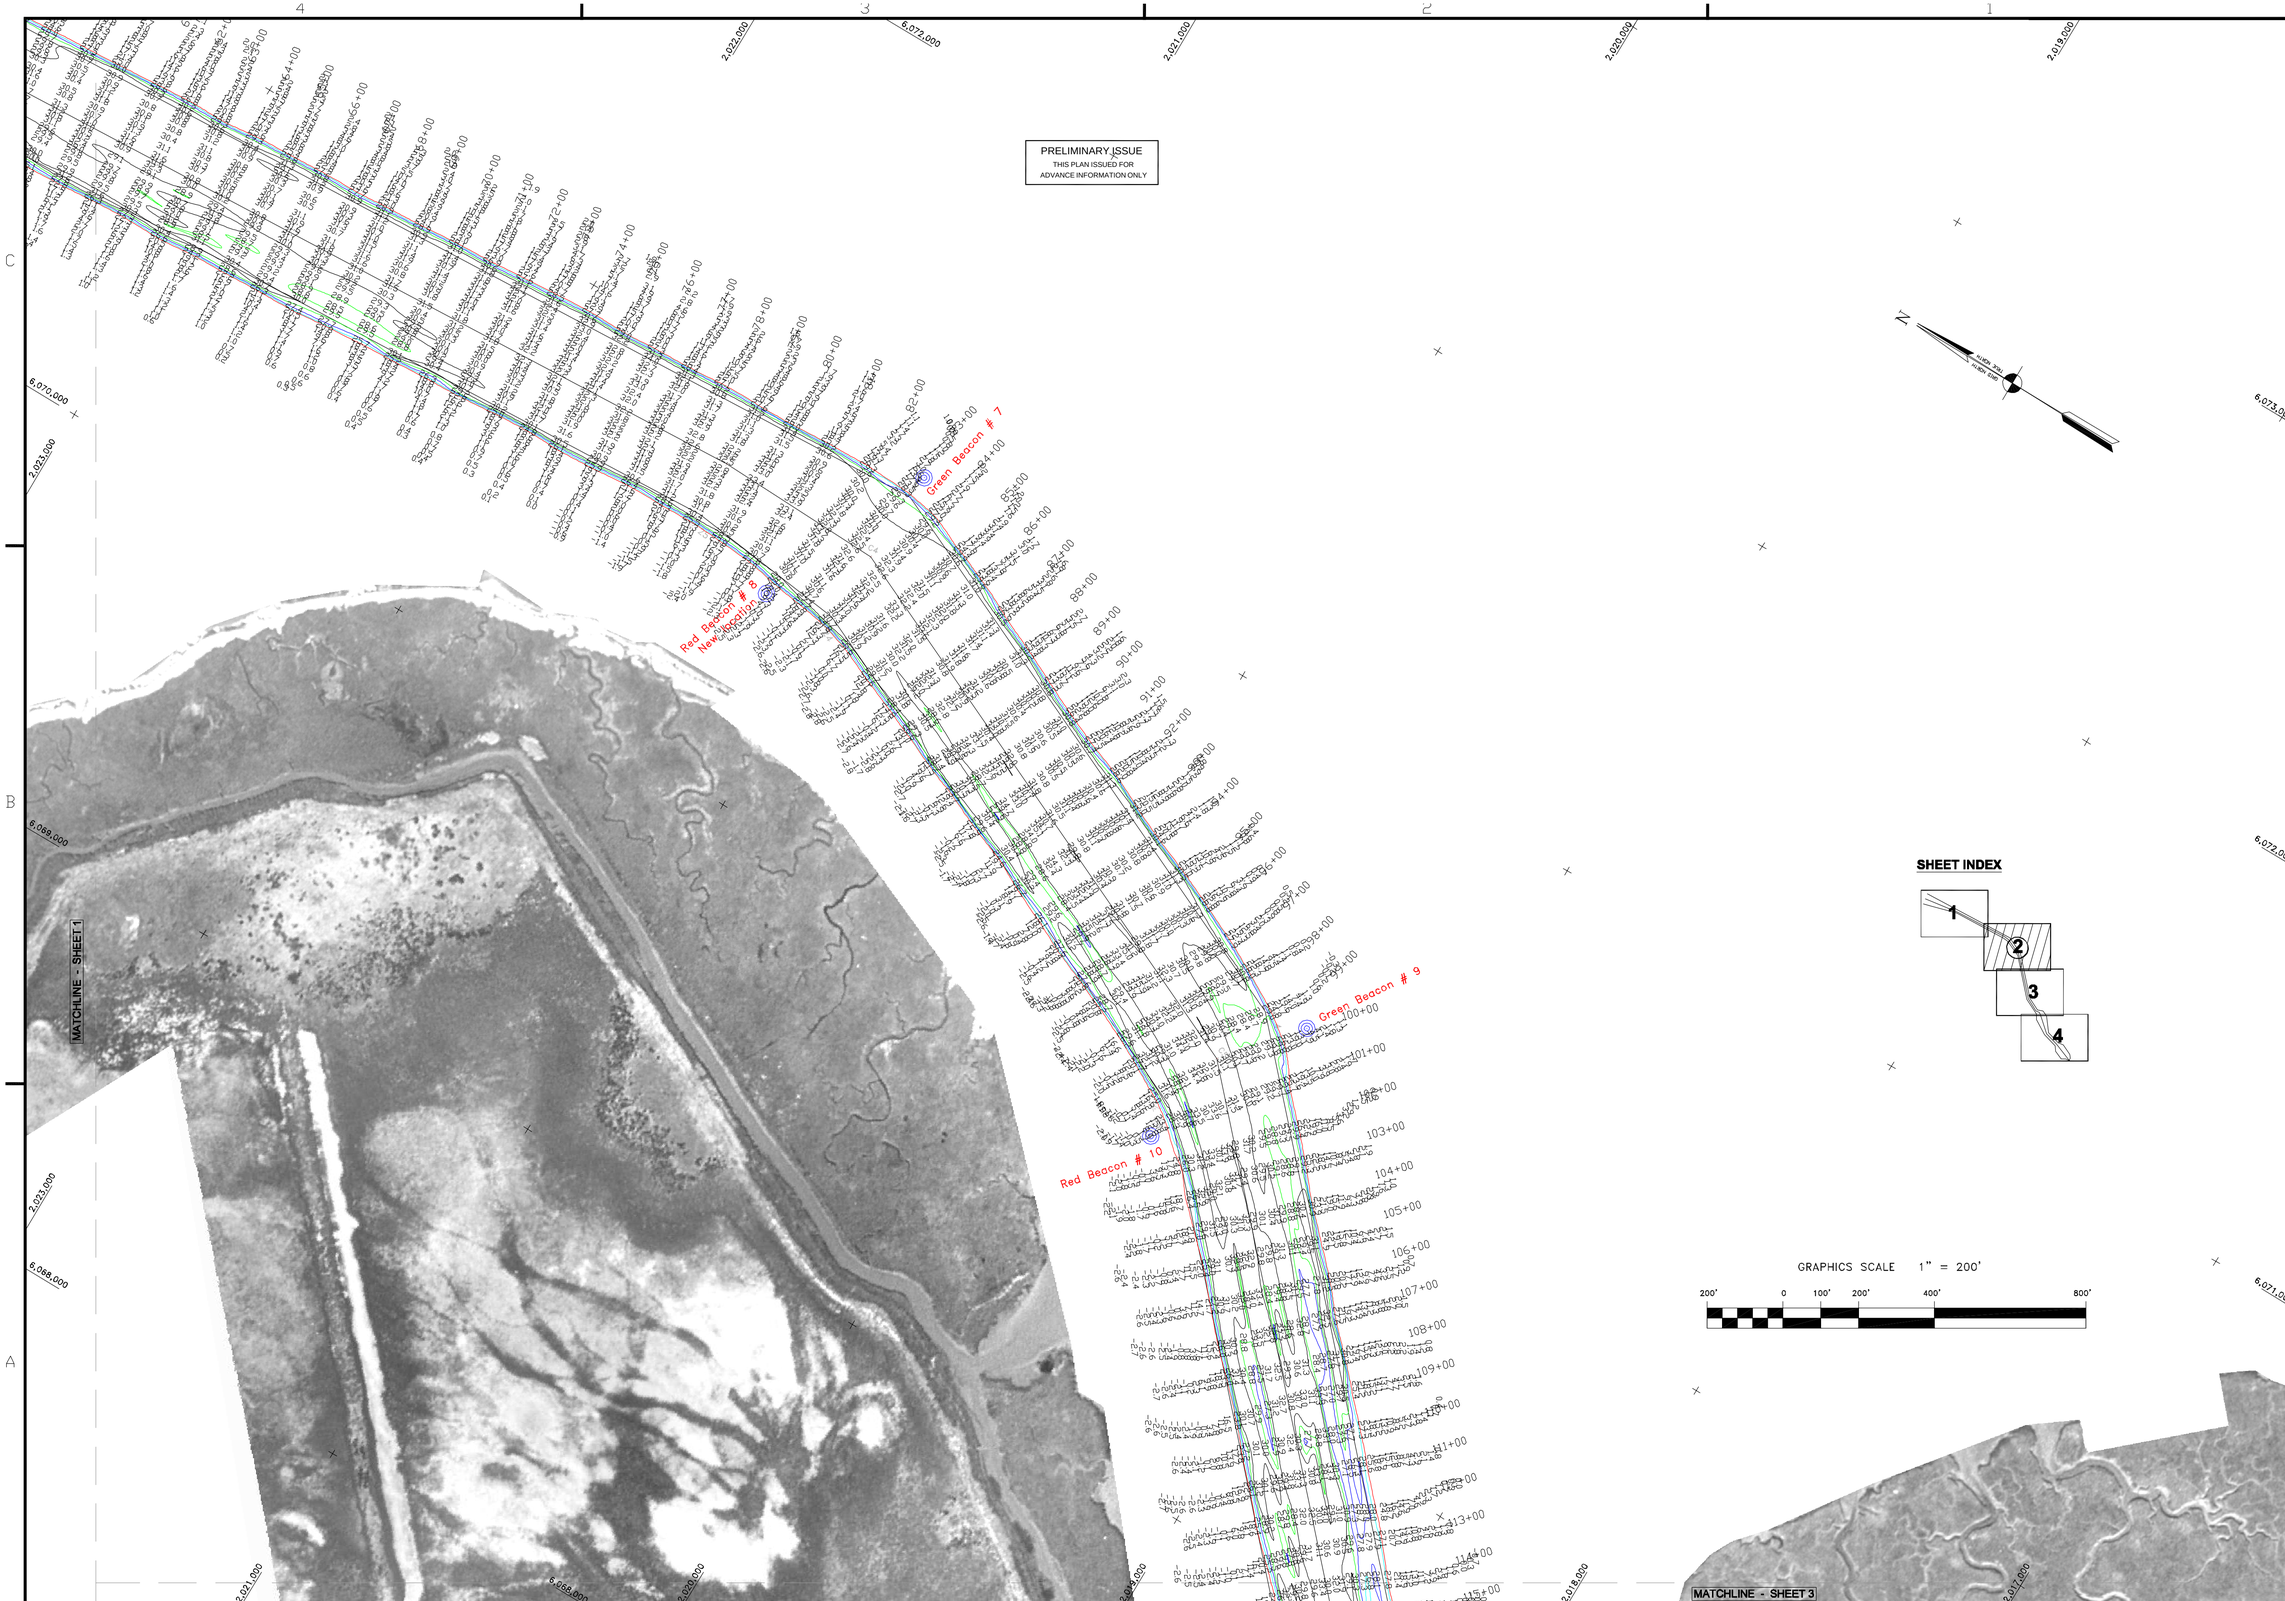

US Army Corps of Engineers

San Francisco District
333 Market Street
San Francisco, CA 94105

Mark	Description	Date	Appr.

SUBMITTED: PC	DESIGNED BY:	CHECKED BY: TVW	DRAWN BY: EWC
Survey Section Team Leader	DATE:	SHEET NO.	DRAWING NO.
APPROVAL RECOMMENDED:	3/29/2005	2 OF 4	54 2 181
Chief, Technical Support Section	PREPARED UNDER THE DIRECTION OF PHILIP T. FEIR		
APPROVED:	LT. COLONEL, C.E., DISTRICT ENGINEER		
Chief, Construction Branch			

SAN MATEO COUNTY CALIFORNIA

REDWOOD CITY
CONDITION SURVEY
23–24 MARCH 2005

Sheet reference number

C2