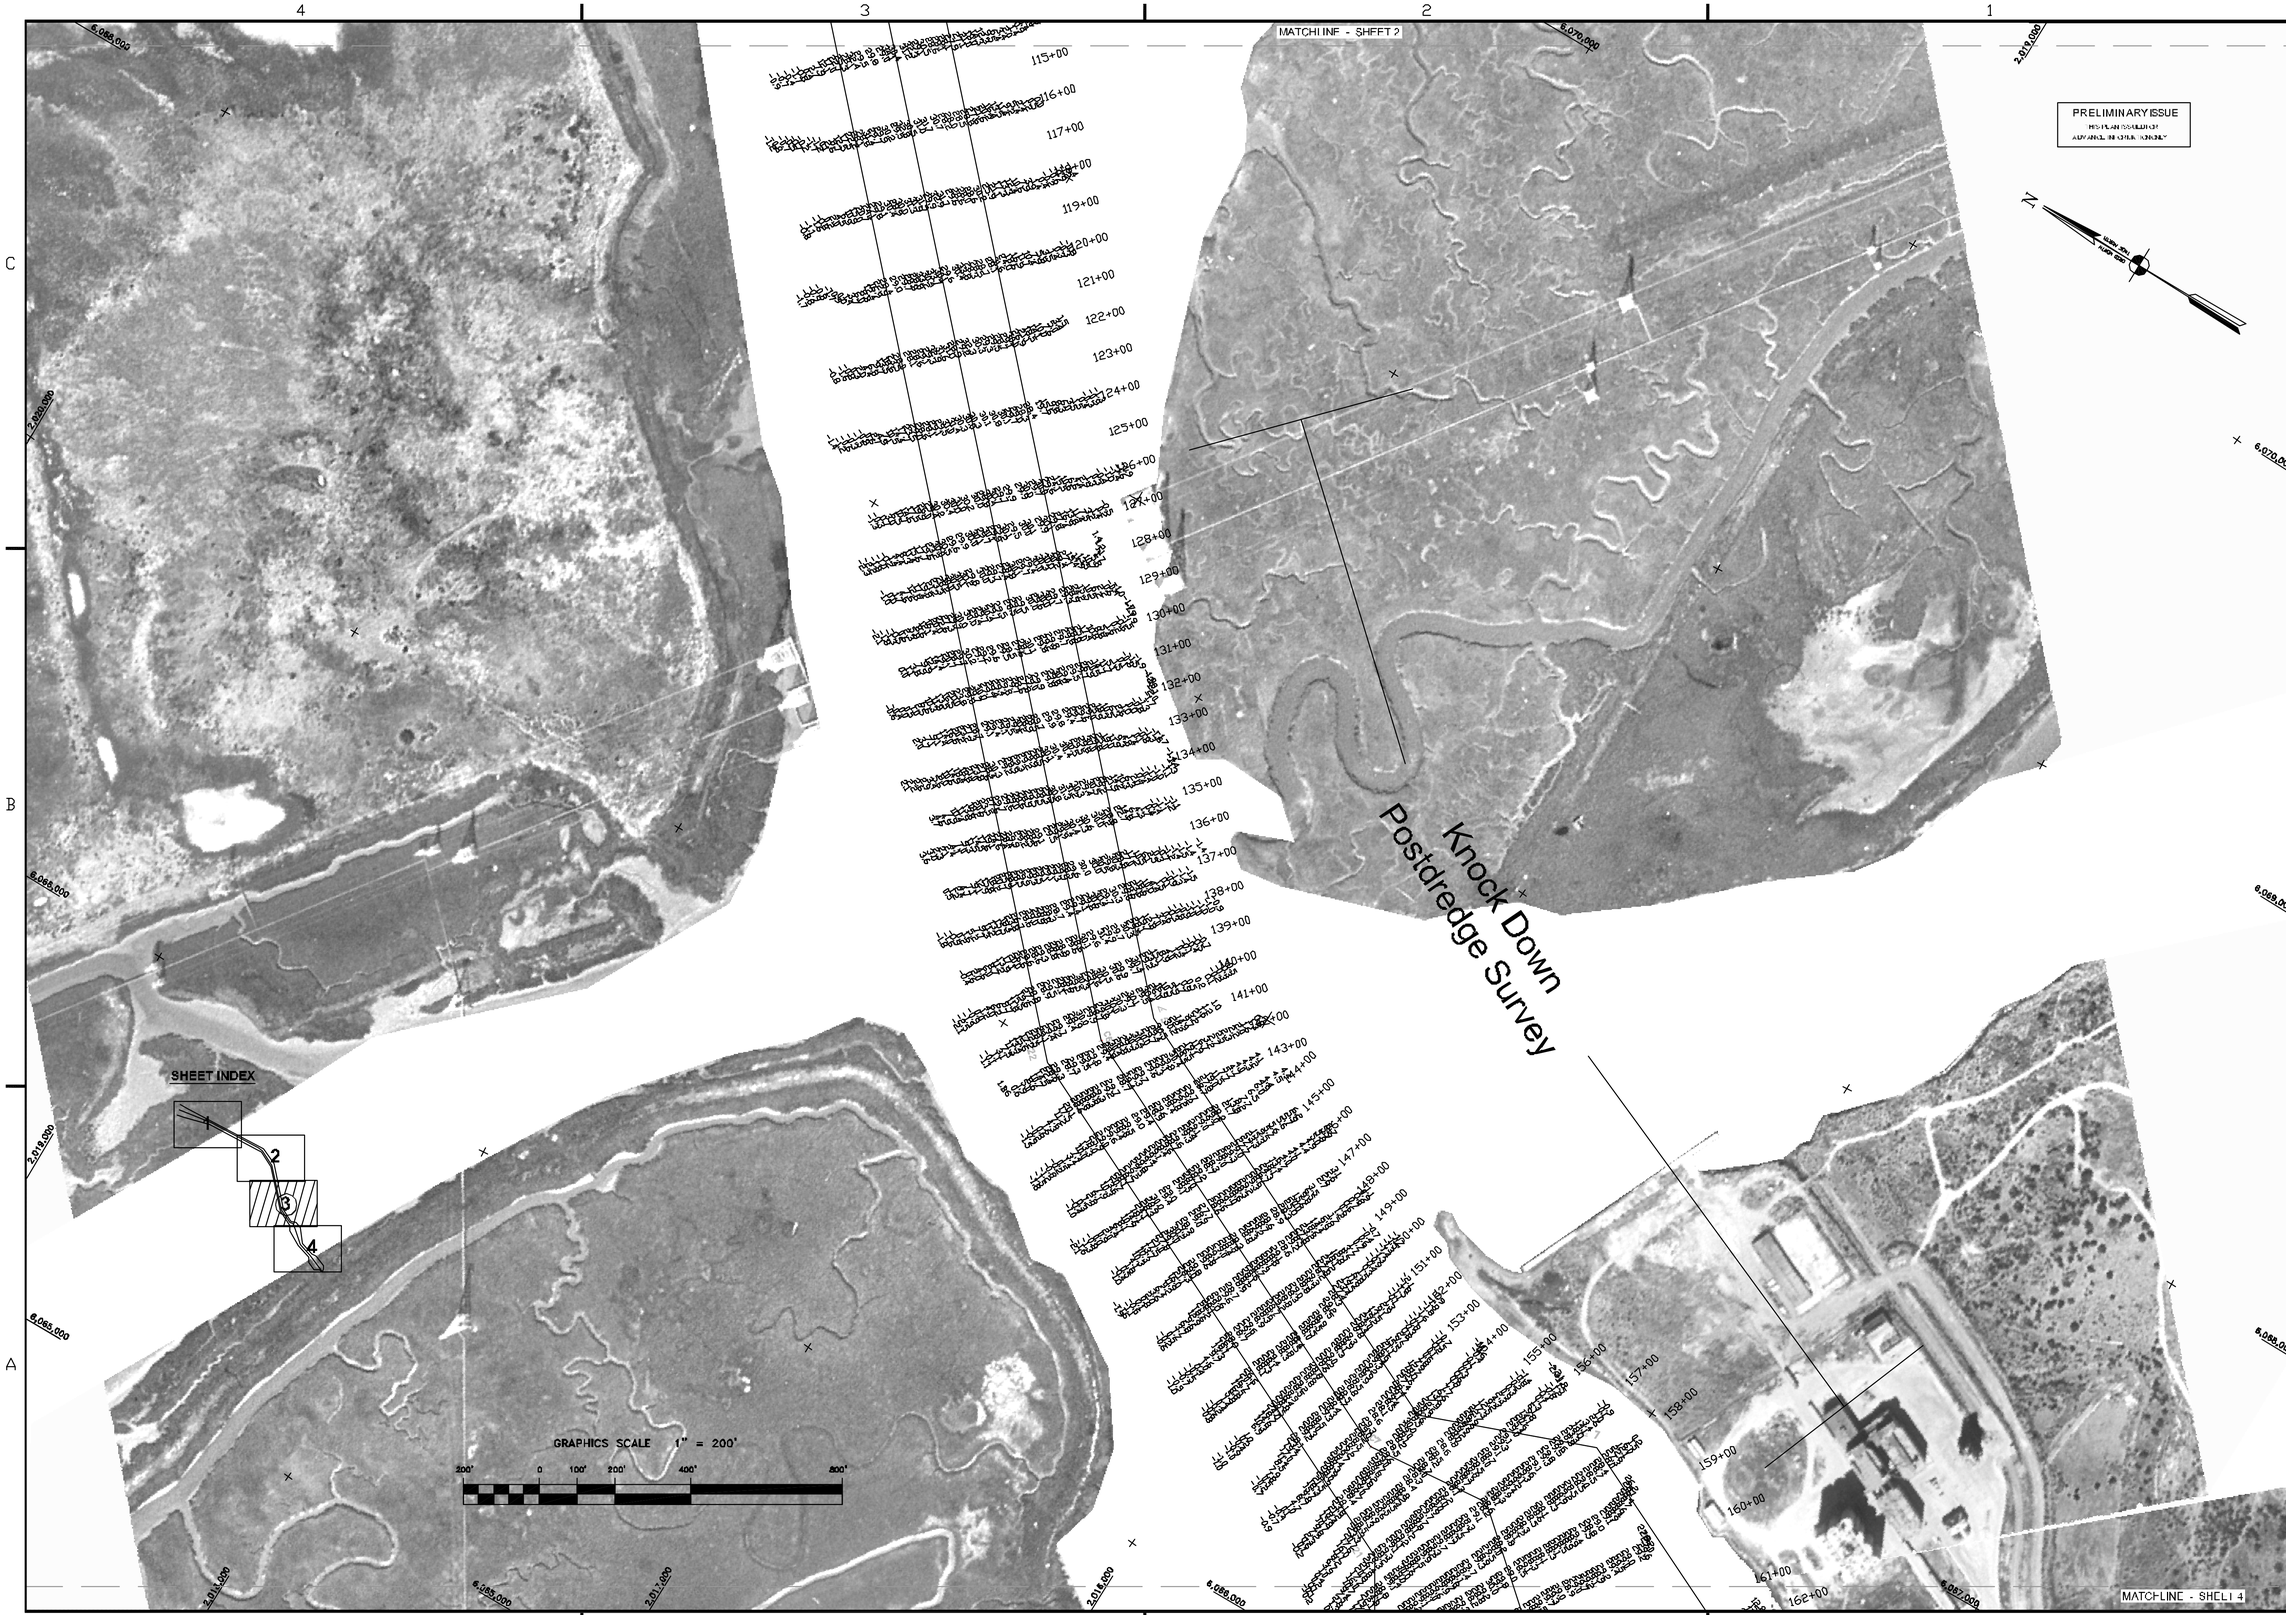

US Army Corps of Engineers
San Francisco District
333 Market Street
San Francisco, CA 94105

Mark	Description	Date	Appr.

SUBMITTED: TVW	DESIGNED BY:	CHECKED BY: PC	DRAWN BY: EWC
Hydro Survey Section	DATE:	SHEET NO.	DRAWING NO.
APPROVAL RECOMMENDED:	11/24/2004	3 OF 4	54 2 180
Chief, Engineering Branch	PREPARED UNDER THE DIRECTION OF		
APPROVED:	PHILIP T. FEIR		
Chief, Engineering & Technical Services Div.	LT. COLONEL, C.E., DISTRICT ENGINEER		

CONTRA COSTA COUNTY CALIFORNIA

REDWOOD CITY
CONDITION SURVEY
09,10 NOVEMBER 2004

Sheet reference number
C3