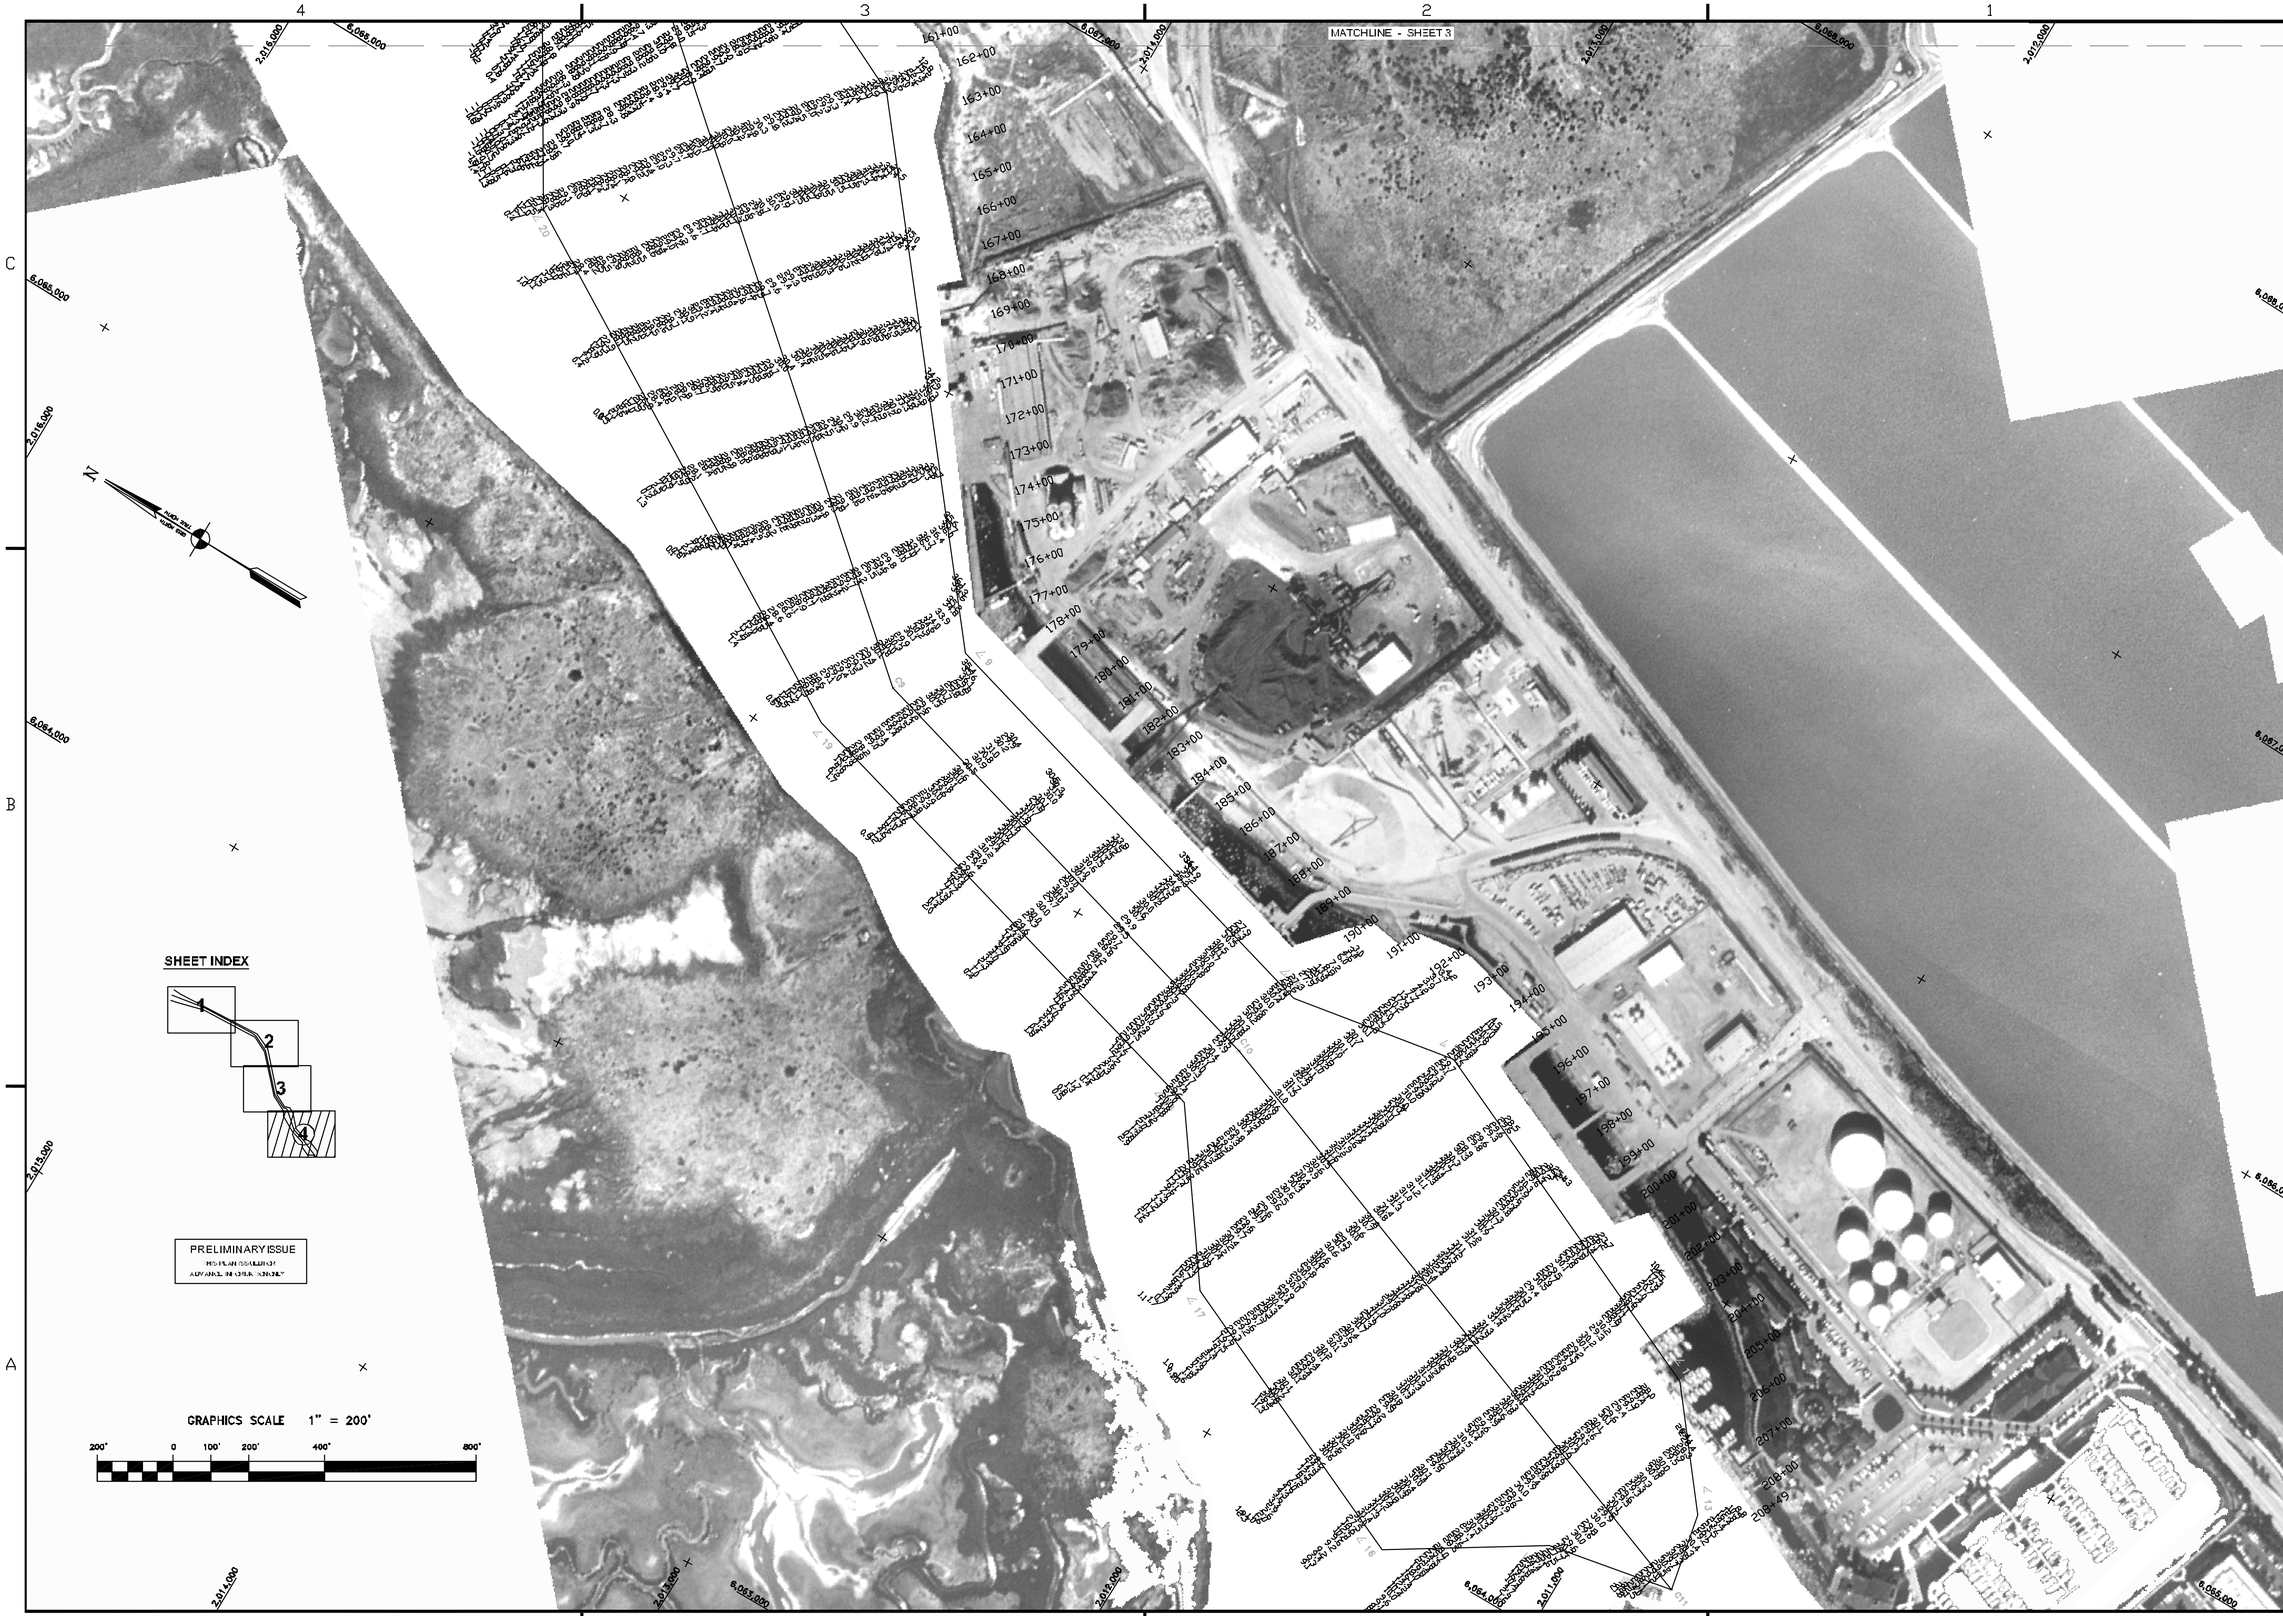

US Army Corps of Engineers
San Francisco District
333 Market Street
San Francisco, CA 94105

Mark	Description	Date	Appr.

SUBMITTED: TVW		DESIGNED BY:	CHECKED BY: PC
Hydro Survey Section		DATE:	SHEET NO. 4 OF 4
APPROVAL RECOMMENDED:		11/24/2004	DRAWING NO. 54 2 180
Chief, Engineering Branch			DRAWN BY: EWC
APPROVED:			
Chief, Engineering & Technical Services Div.			

PREPARED UNDER THE DIRECTION OF
PHILIP T. FEIR
LT. COLONEL C.E., DISTRICT ENGINEER

CONTRA COSTA COUNTY CALIFORNIA

REDWOOD CITY
CONDITION SURVEY
09,10 NOVEMBER 2004

Sheet reference number
C4