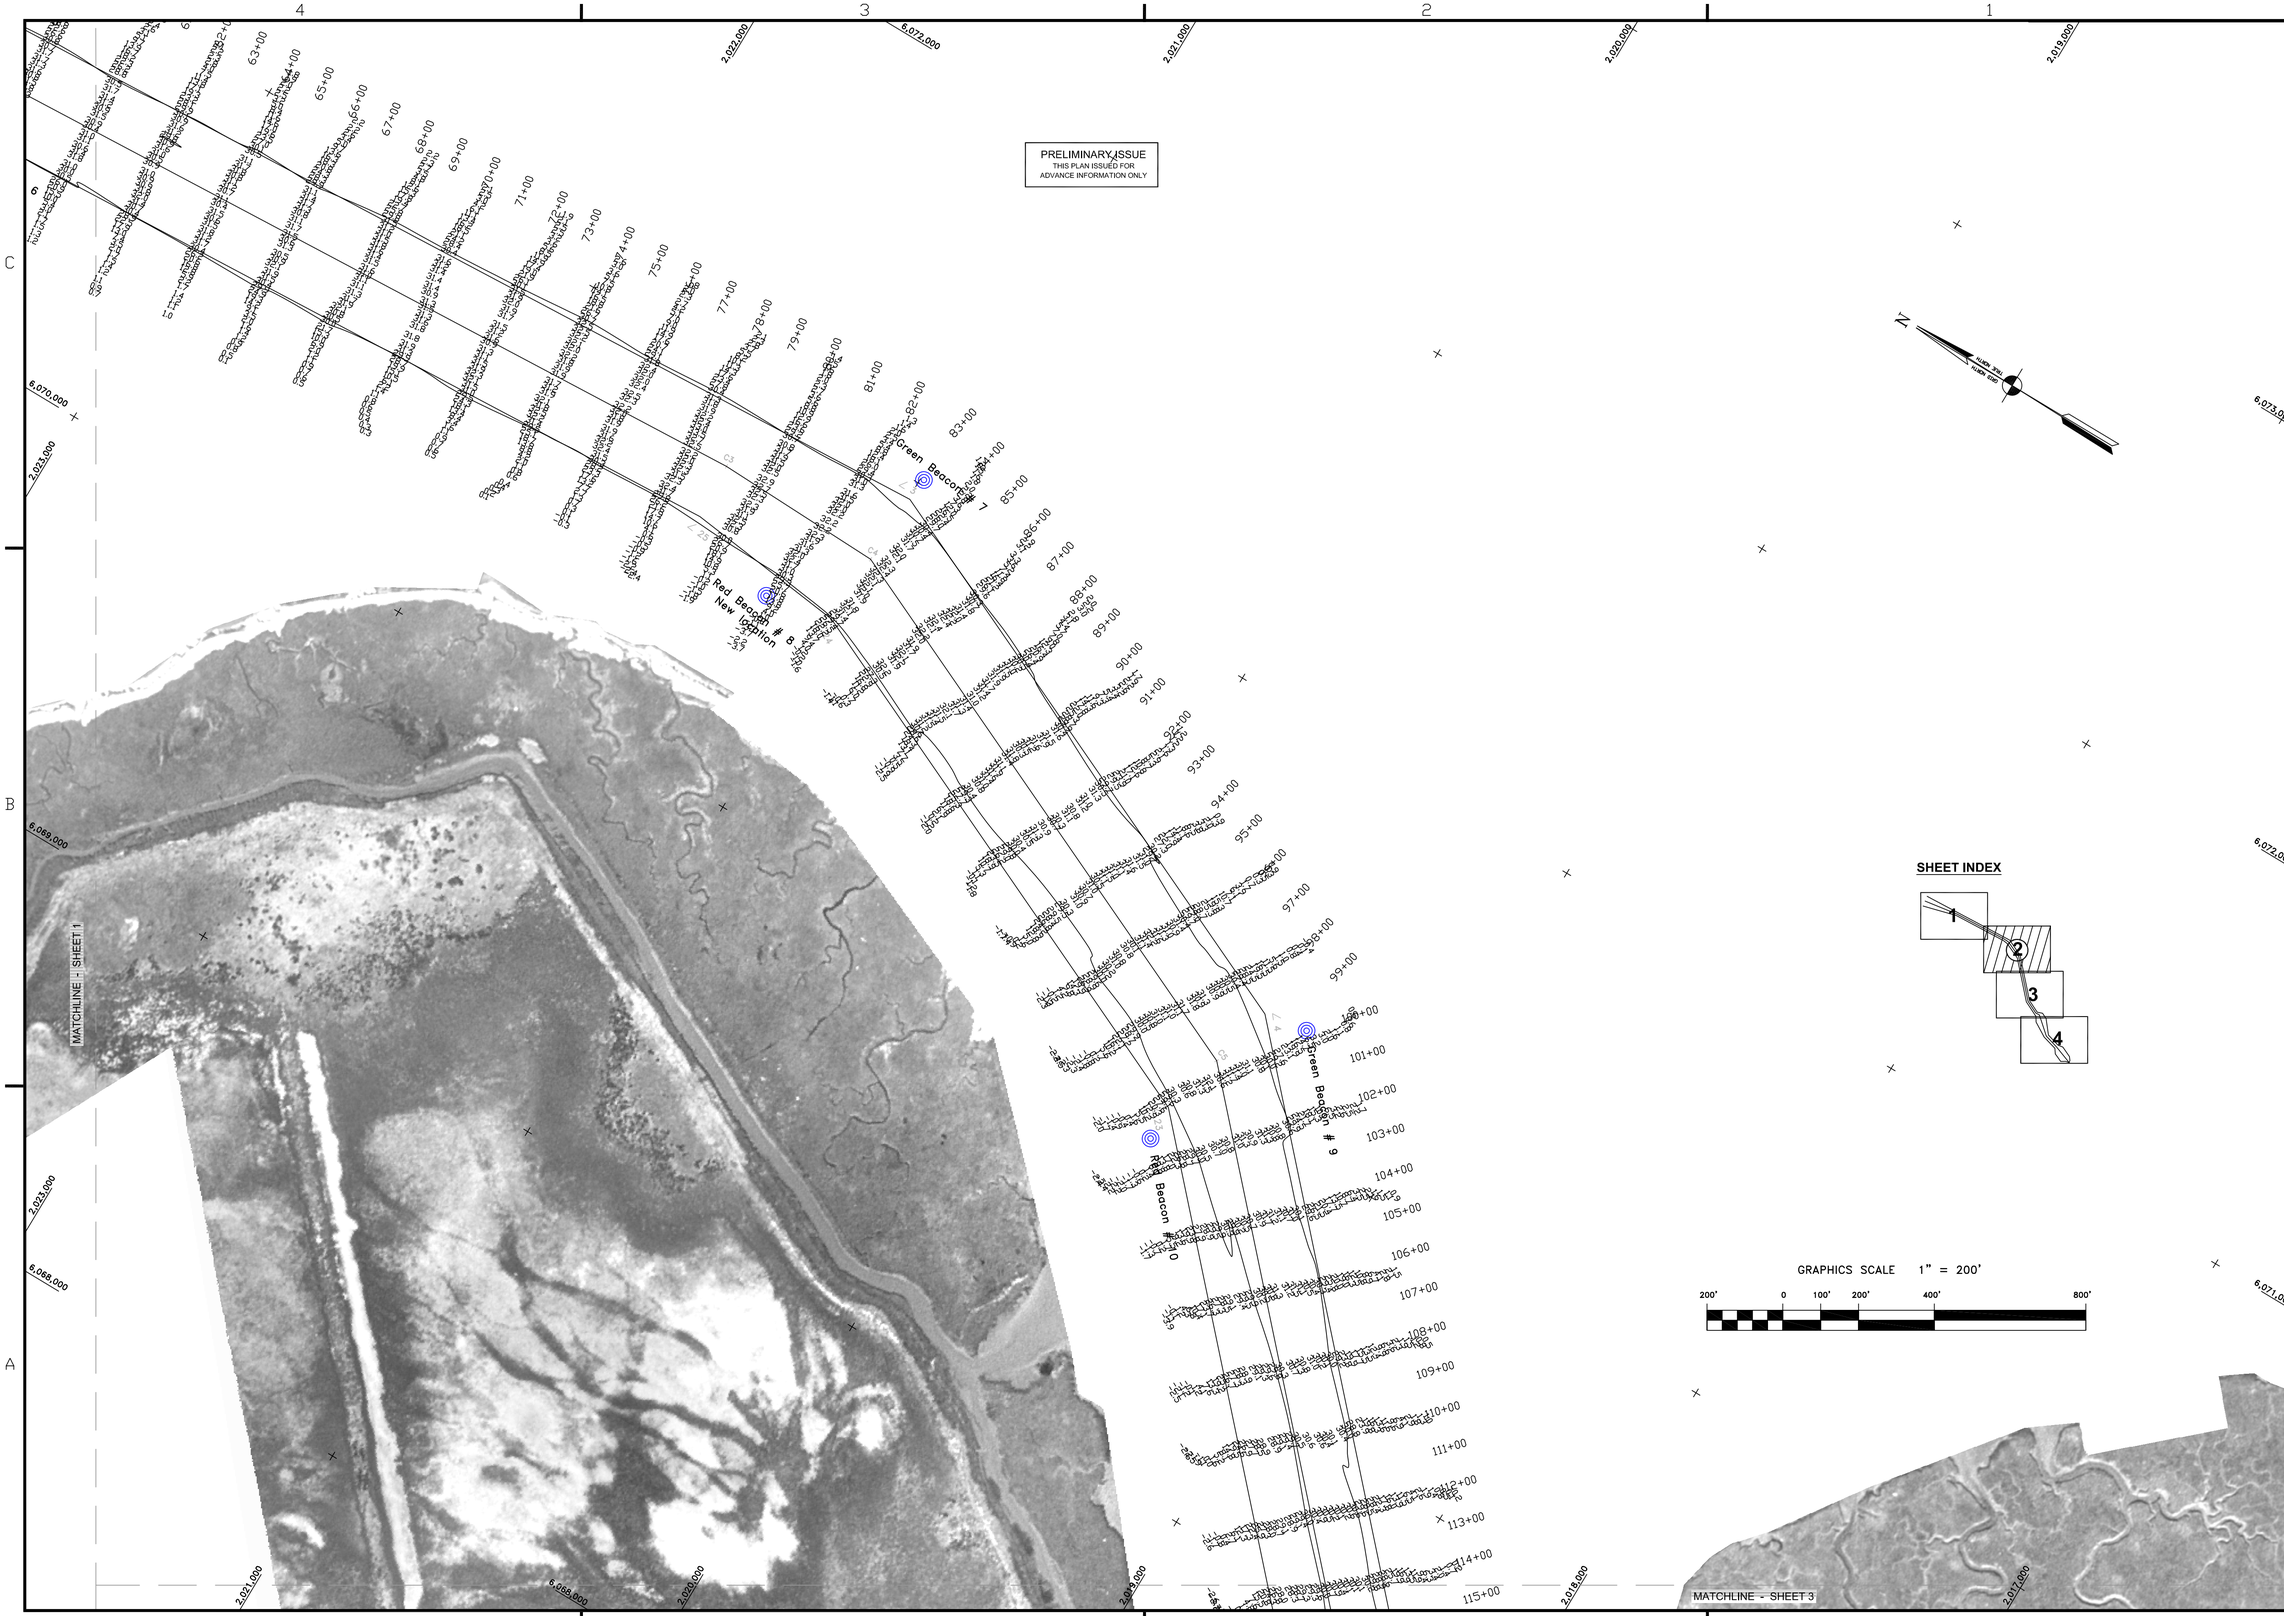

US Army Corps of Engineers
San Francisco District
333 Market Street
San Francisco, CA 94105

Mark	Description	Date	Appr.

DESIGNED BY:	CHECKED BY: TVW	DRAWN BY: EWC	
DATE: 11/28/2006	SHEET NO. 2 OF 4	DRAWING NO. 54 2	187

PREPARED UNDER THE DIRECTION OF
CRAIG W. KILEY
LT. COLONEL, C.E., DISTRICT ENGINEER

SUBMITTED:
Hydro Survey Team Leader
APPROVAL RECOMMENDED:
Chief, Technical Support Section
APPROVED:
Chief, Construction Branch

SAN MATEO COUNTY CALIFORNIA

REDWOOD CITY
CONDITION SURVEY
19-20 NOVEMBER 2006

Sheet reference number
C2