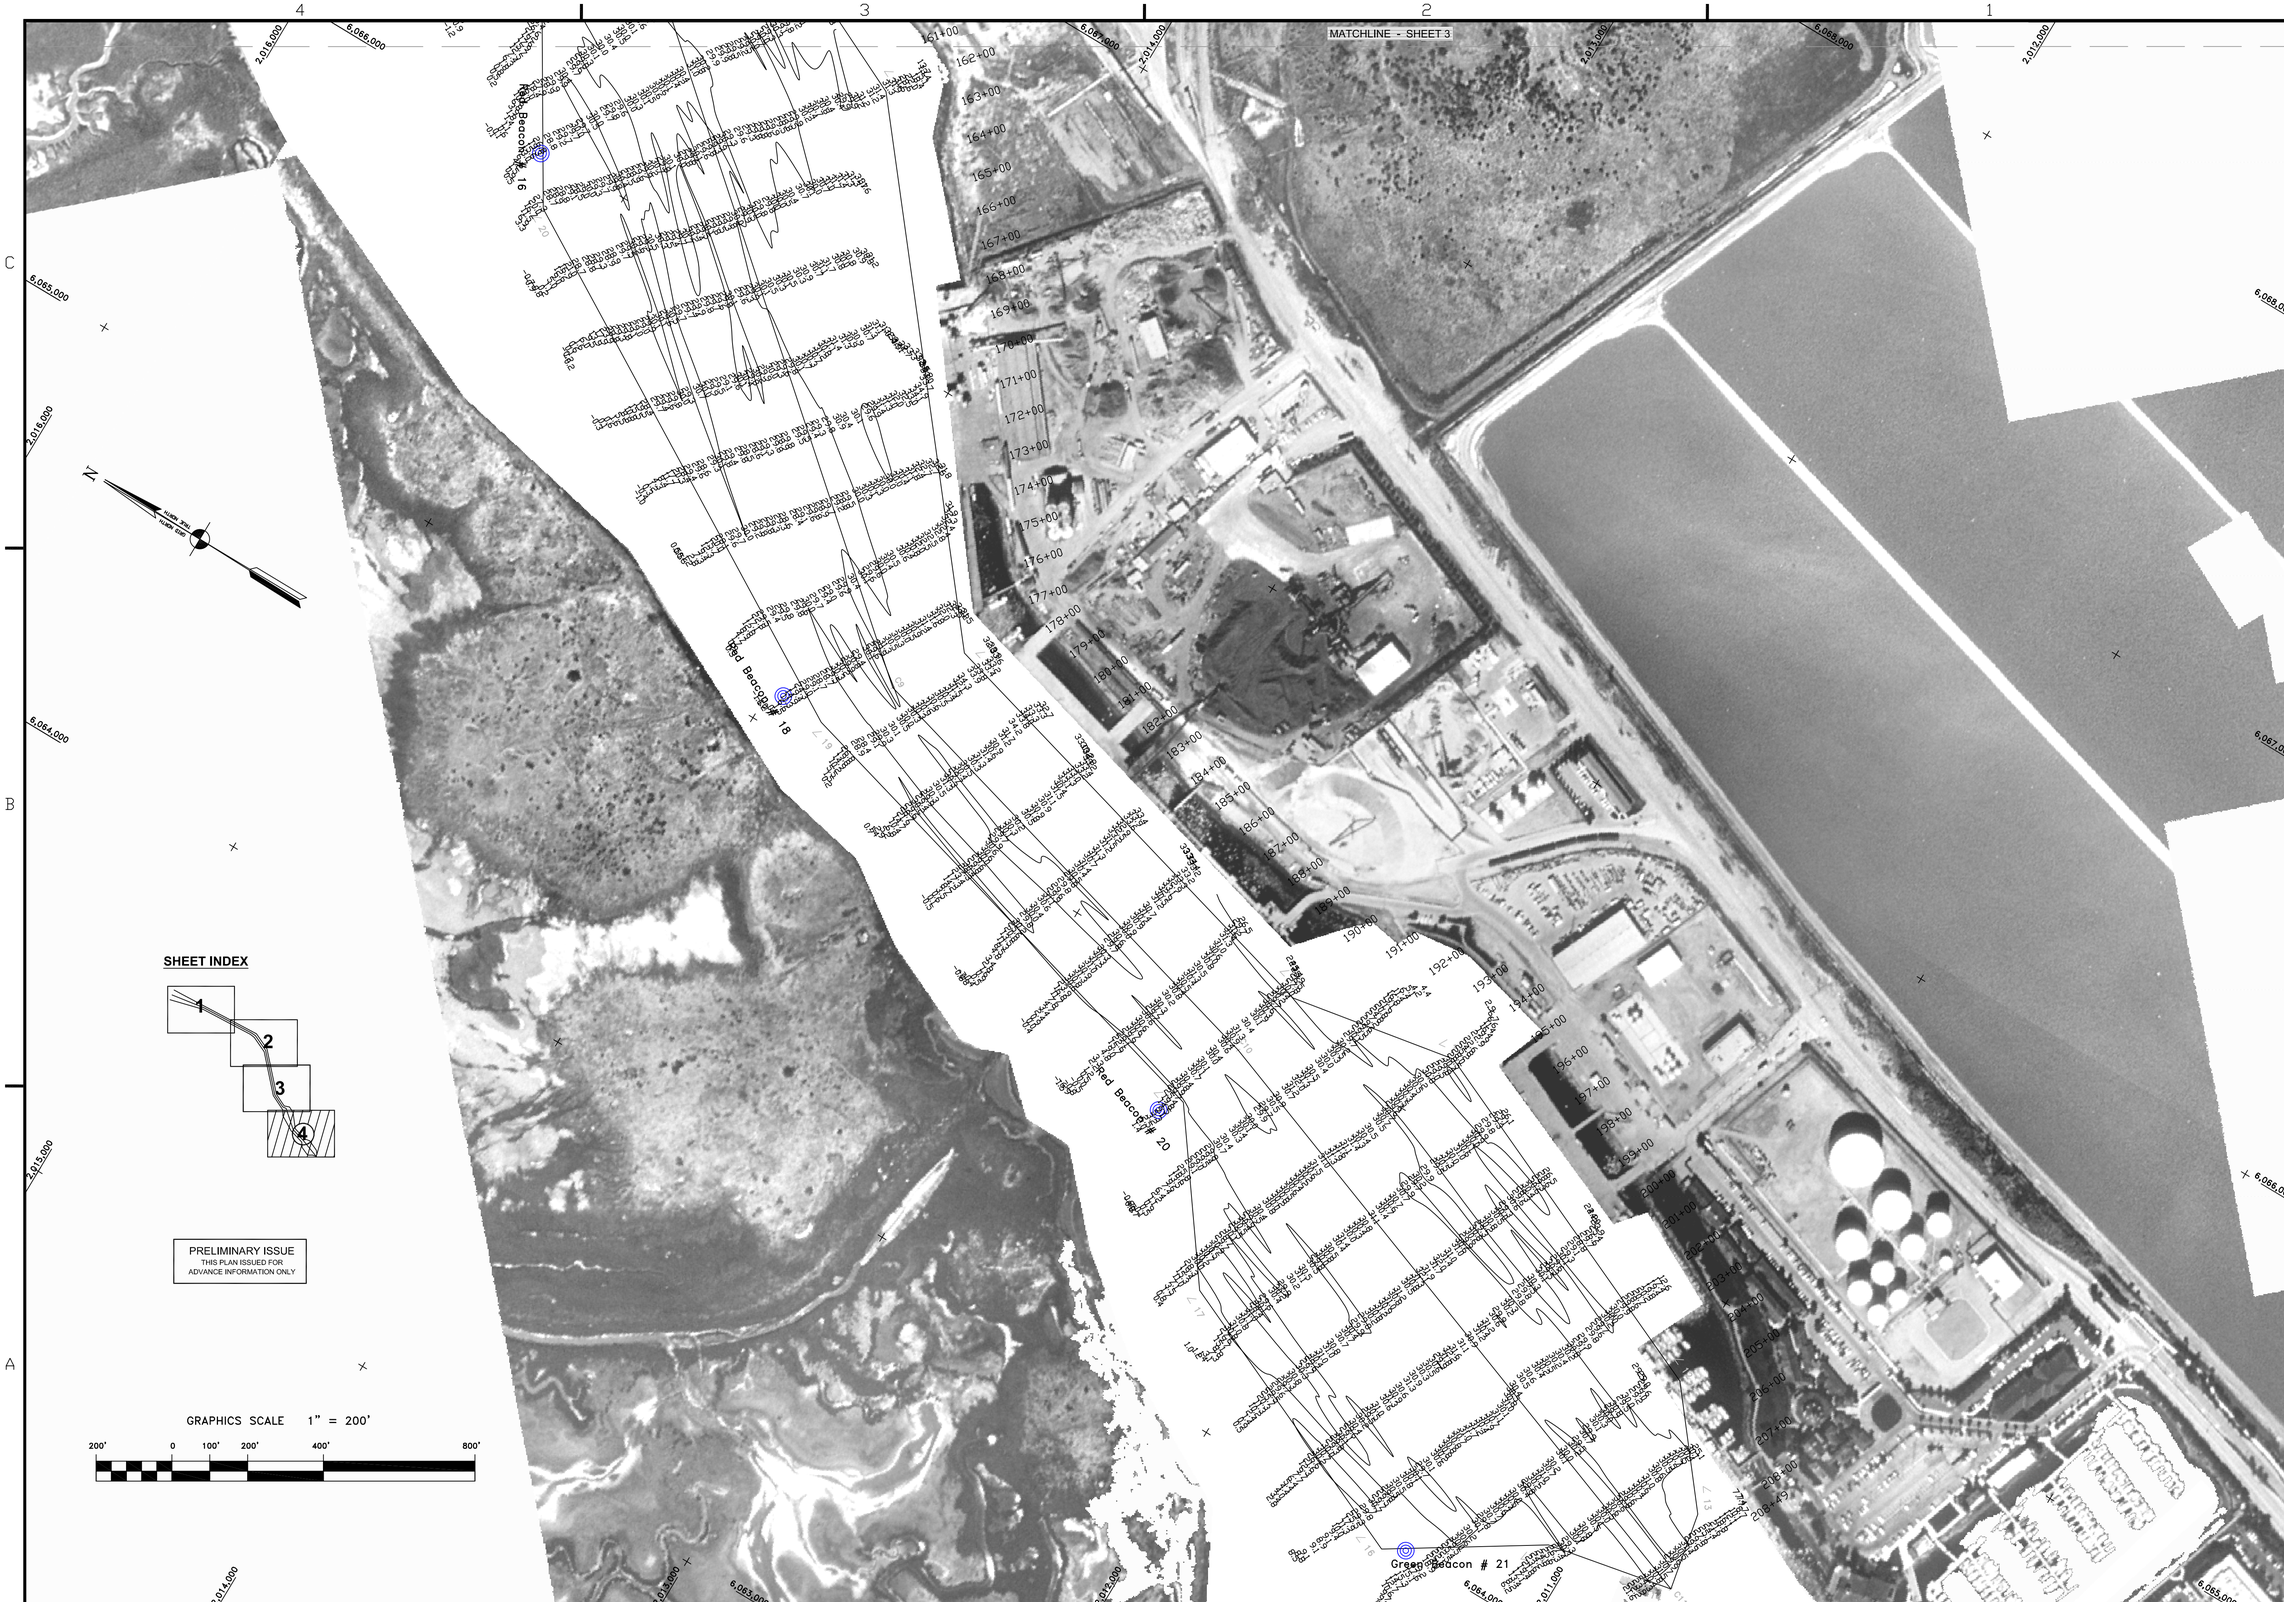

US Army Corps of Engineers

San Francisco District
333 Market Street
San Francisco, CA 94105

Mark	Description	Date	Appr.

SUBMITTED:

Hydro. Survey Team Leader

APPROVAL RECOMMENDED:

Chief, Technical Support Section

APPROVED:

Chief, Construction Branch

DESIGNED BY:

DATE: 11/28/2006

CHECKED BY: TVW

DRAWN BY: EWC

SHEET NO. 4 OF 4

DRAWING NO. 54 | 2 | 187

PREPARED UNDER THE DIRECTION OF

CRAIG W. KILEY

LT. COLONEL, C.E., DISTRICT ENGINEER

SAN MATEO COUNTY CALIFORNIA

REDWOOD CITY
CONDITION SURVEY
19-20 NOVEMBER 2006

Sheet reference number

C4