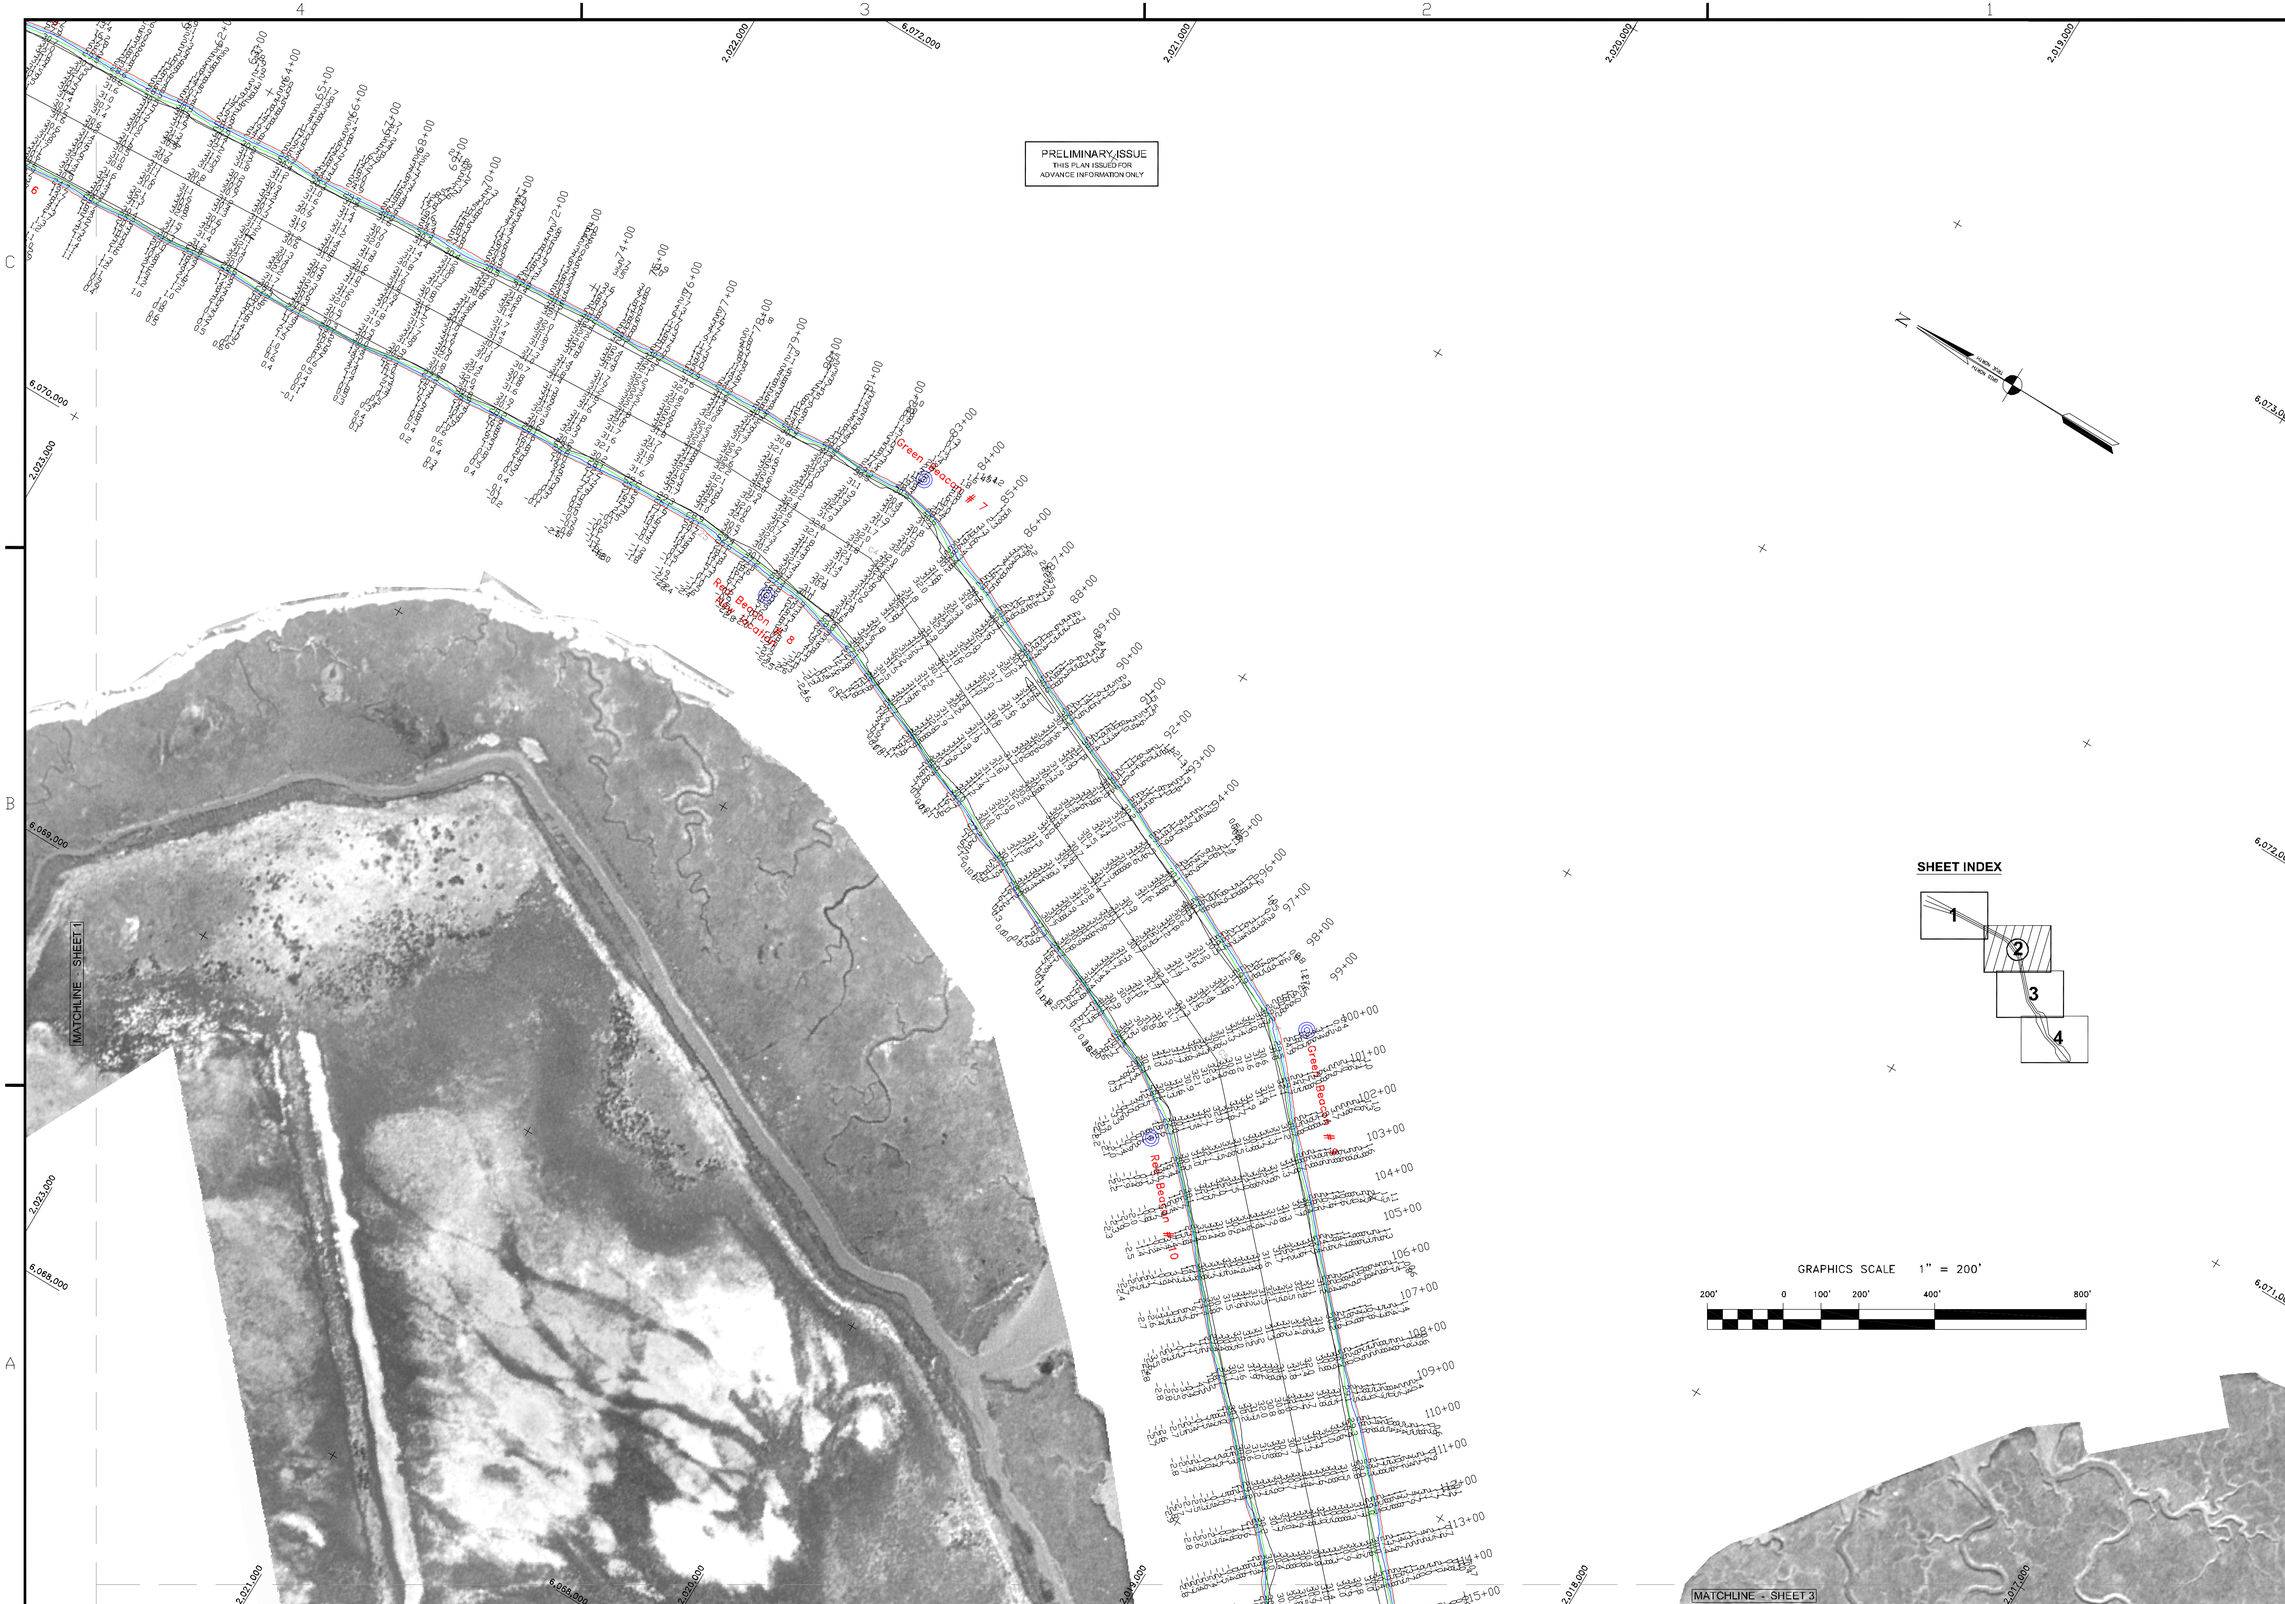

US Army Corps of Engineers
San Francisco District
333 Market Street
San Francisco, CA 94105

Mark	Description	Date	Appr.

SUBMITTED: PC	DESIGNED BY:	CHECKED BY: TVW	DRAWN BY: EWC
Hydro Survey Team Leader	DATE:	SHEET NO.	DRAWING NO.
APPROVAL RECOMMENDED:	1/11/2006	2 OF 4	54 2 186
Chief, Technical Support Section	PREPARED UNDER THE DIRECTION OF PHILIP T. FEIR		
APPROVED:	LT. COLONEL, C.E., DISTRICT ENGINEER		
Chief, Construction Branch			

SAN MATEO COUNTY CALIFORNIA

REDWOOD CITY
POSTDREDGE SURVEY
24 DECEMBER 2005
4-5, 8 & 12 JANUARY 2006

Sheet reference number
C2