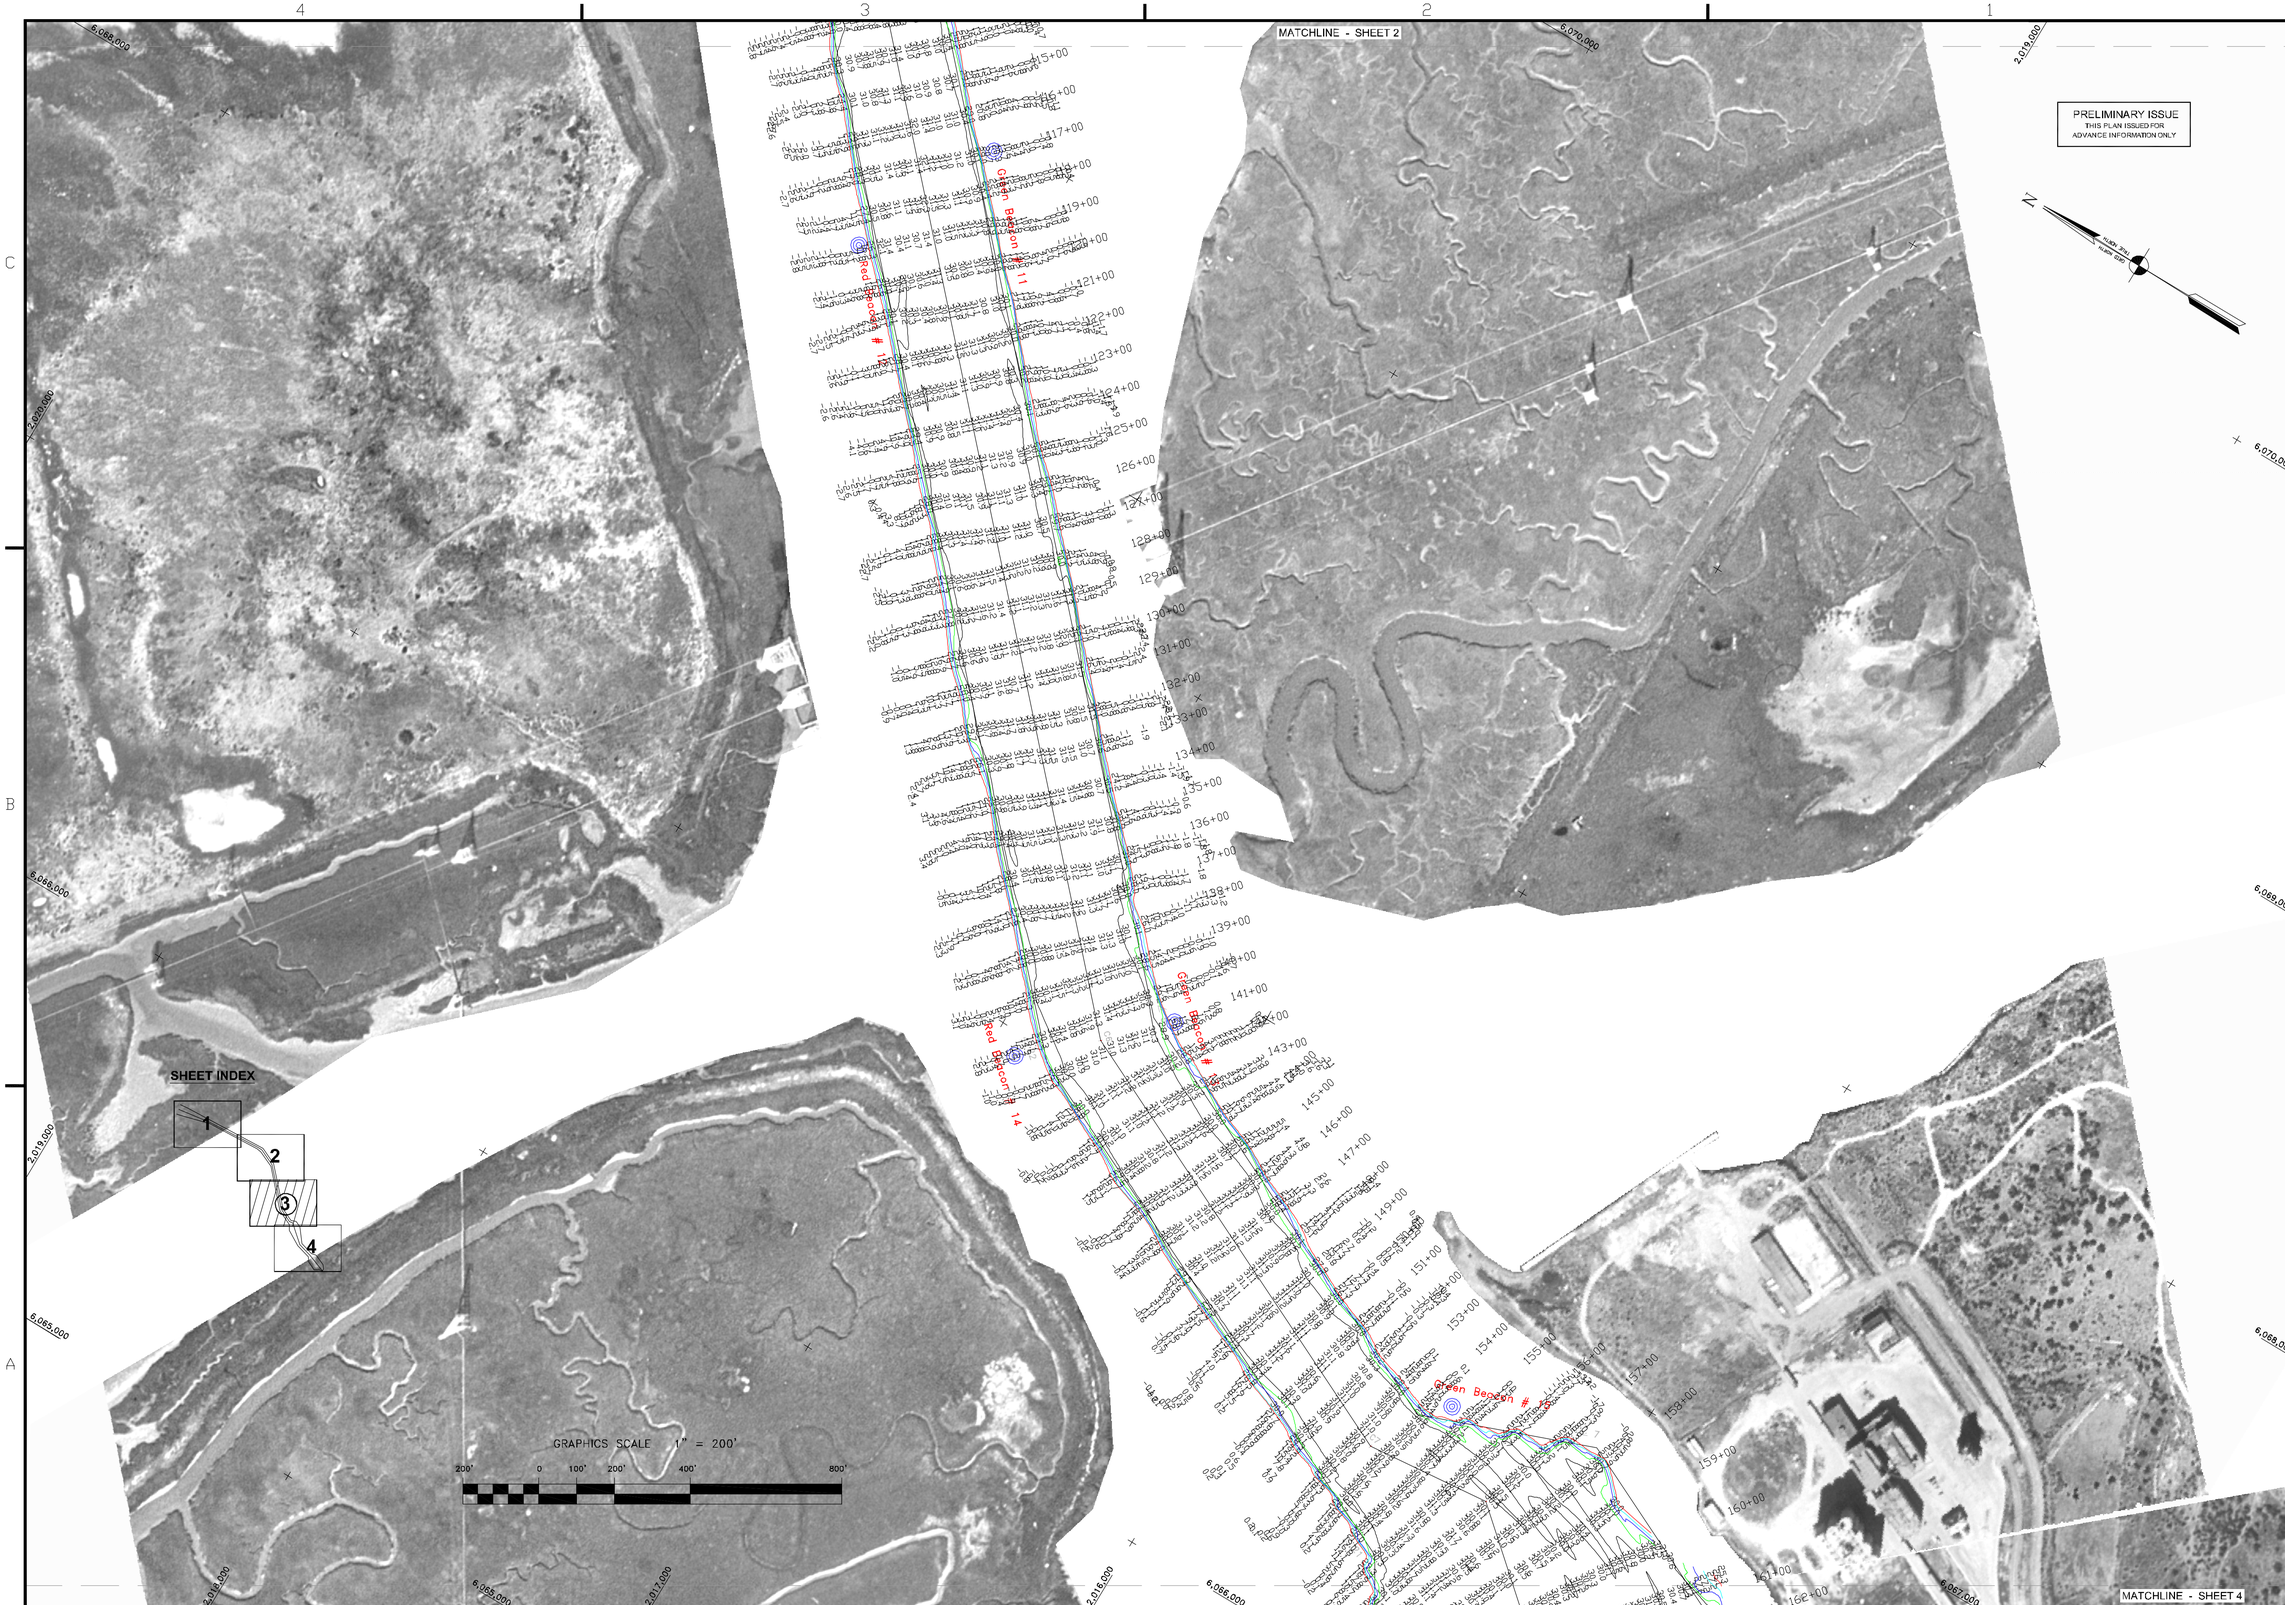

US Army Corps of Engineers
San Francisco District
333 Market Street
San Francisco, CA 94105

Mark	Description	Date	Appr.

SUBMITTED: PC	DESIGNED BY:	CHECKED BY: TVW	DRAWN BY: EWC
Hydro Survey Team Leader			
APPROVAL RECOMMENDED:	DATE: 1/11/2006	SHEET NO. 3 OF 4	DRAWING NO. 54 2 186
Chief, Technical Support Section	PREPARED UNDER THE DIRECTION OF PHILIP T. FEIR LT. COLONEL, C.E., DISTRICT ENGINEER		
APPROVED:			
Chief, Construction Branch			

CALIFORNIA

SAN MATEO COUNTY

REDWOOD CITY
POSTDREDGE SURVEY
24 DECEMBER 2005
4–5, 8 & 12 JANUARY 2006

Sheet reference number

C3