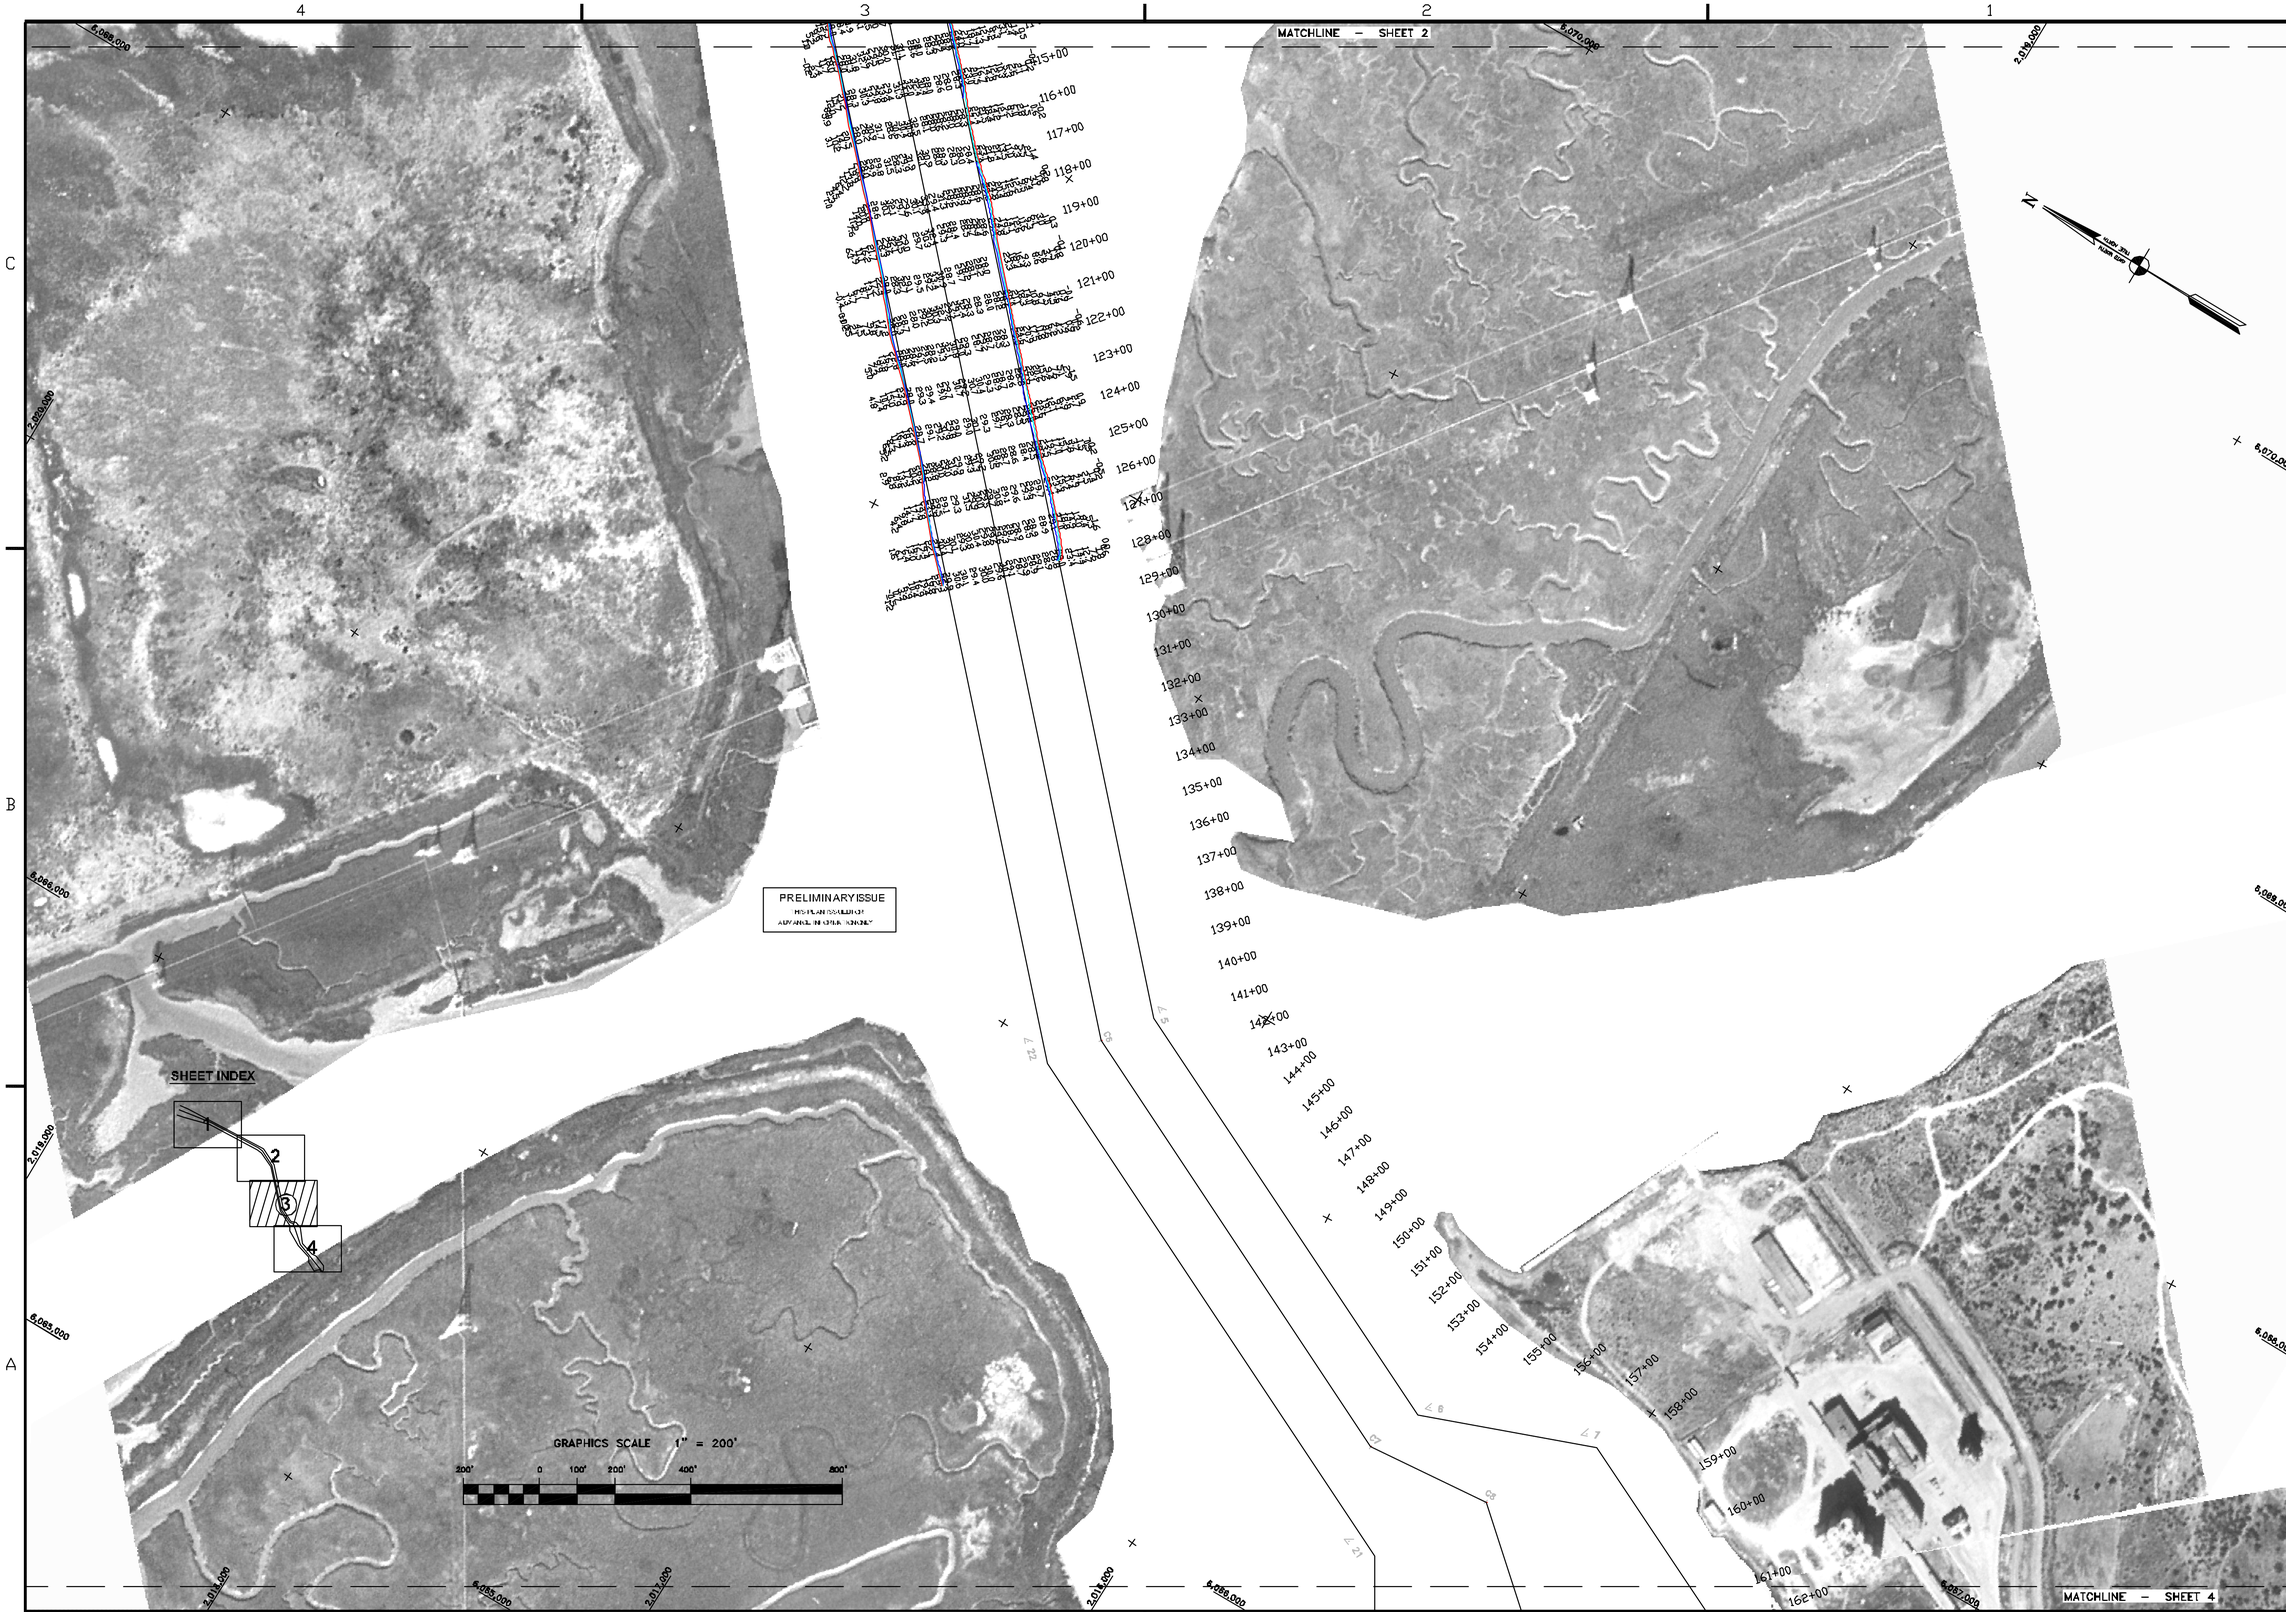

US Army Corps of Engineers
San Francisco District
333 Market Street
San Francisco, CA 94105

Mark	Description	Date	Appr.

SUBMITTED: TVW	DESIGNED BY:	CHECKED BY: PC	DRAWN BY: EWC
Hydro Survey Section	DATE:	SHEET NO. 3 OF 4	DRAWING NO. X XXX
APPROVAL RECOMMENDED: Chief, Engineering Branch	7/24/2003		
APPROVED: Chief, Engineering Technical & Services Div.	PREPARED UNDER THE DIRECTION OF MICHAEL McCORMICK LT. COLONEL, C.E., DISTRICT ENGINEER		

CONTRA COSTA COUNTY CALIFORNIA

REDWOOD CITY
POSTDREDGE SURVEY
23 JULY 2003

Sheet reference number
C3