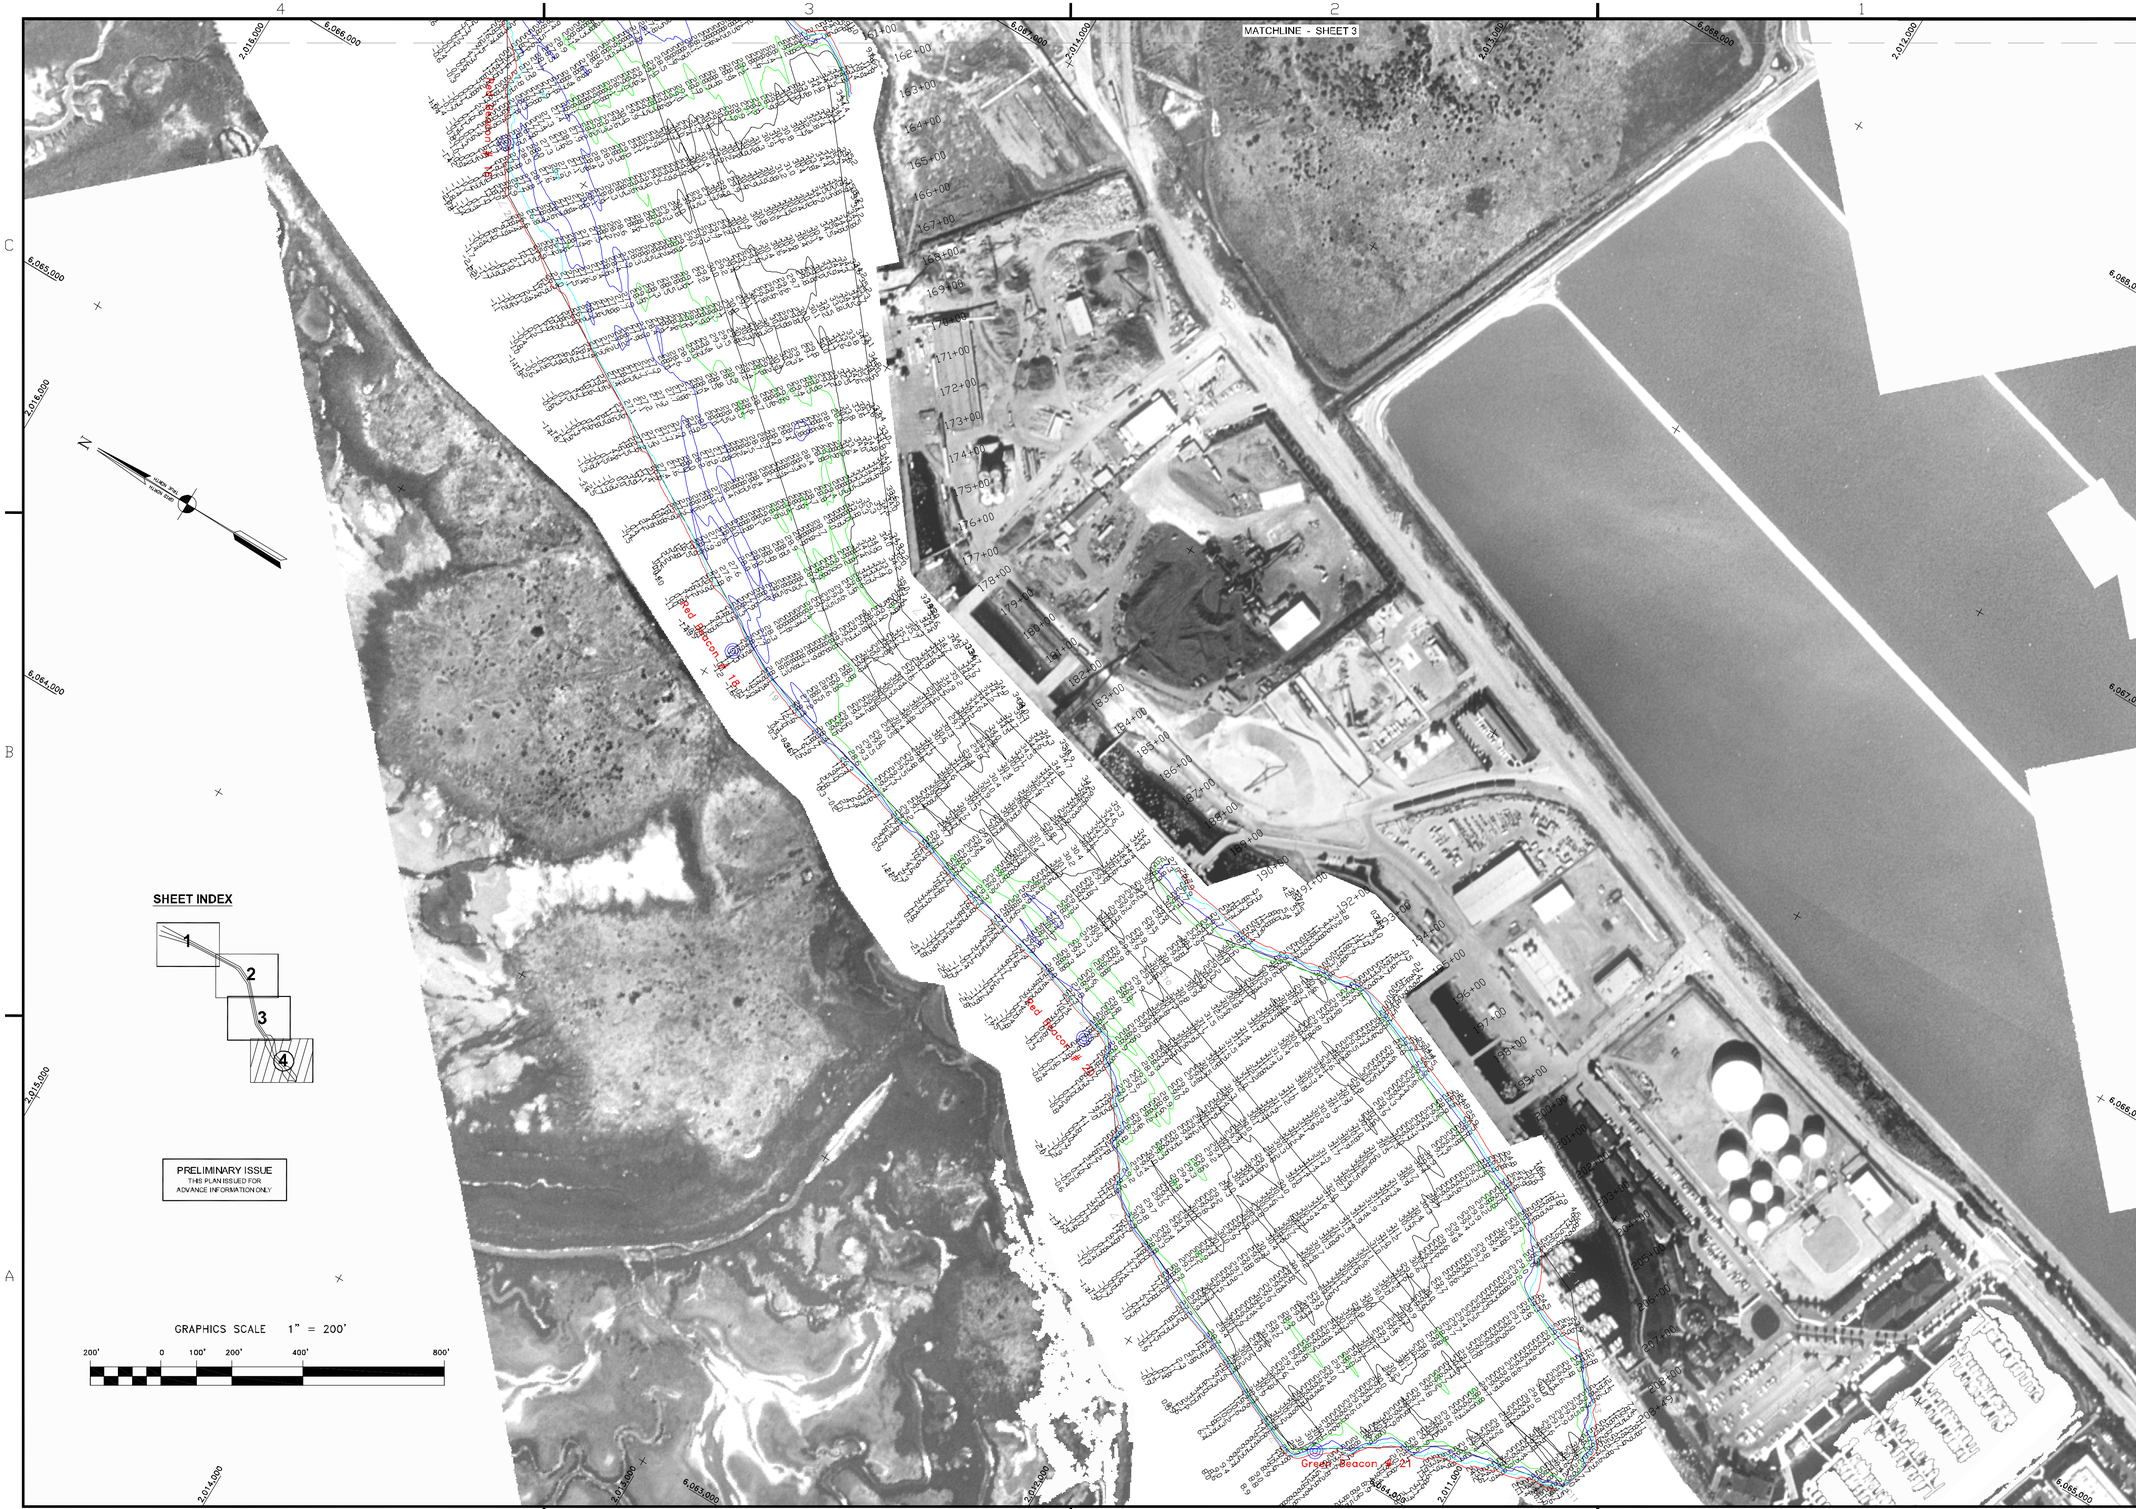

US Army Corps of Engineers
San Francisco District
333 Market Street
San Francisco, CA 94105

Mark	Description	Date	Appr.

SUBMITTED: PC	DESIGNED BY:	CHECKED BY: TVW	DRAWN BY:
Hydro Survey Team Leader	DATE:	SHEET NO. 4 OF 4	DRAWING NO. 54 2 182
APPROVAL RECOMMENDED: 9/20/2005	PREPARED UNDER THE DIRECTION OF PHILIP T. FEIR LT. COLONEL, C.E., DISTRICT ENGINEER		
Chief, Technical Support Section			
APPROVED: Chief, Construction Branch			

SAN MATEO COUNTY CALIFORNIA

REDWOOD CITY
PREDREDGE SURVEY
13-16 SEPTEMBER 2005

Sheet reference number
C4