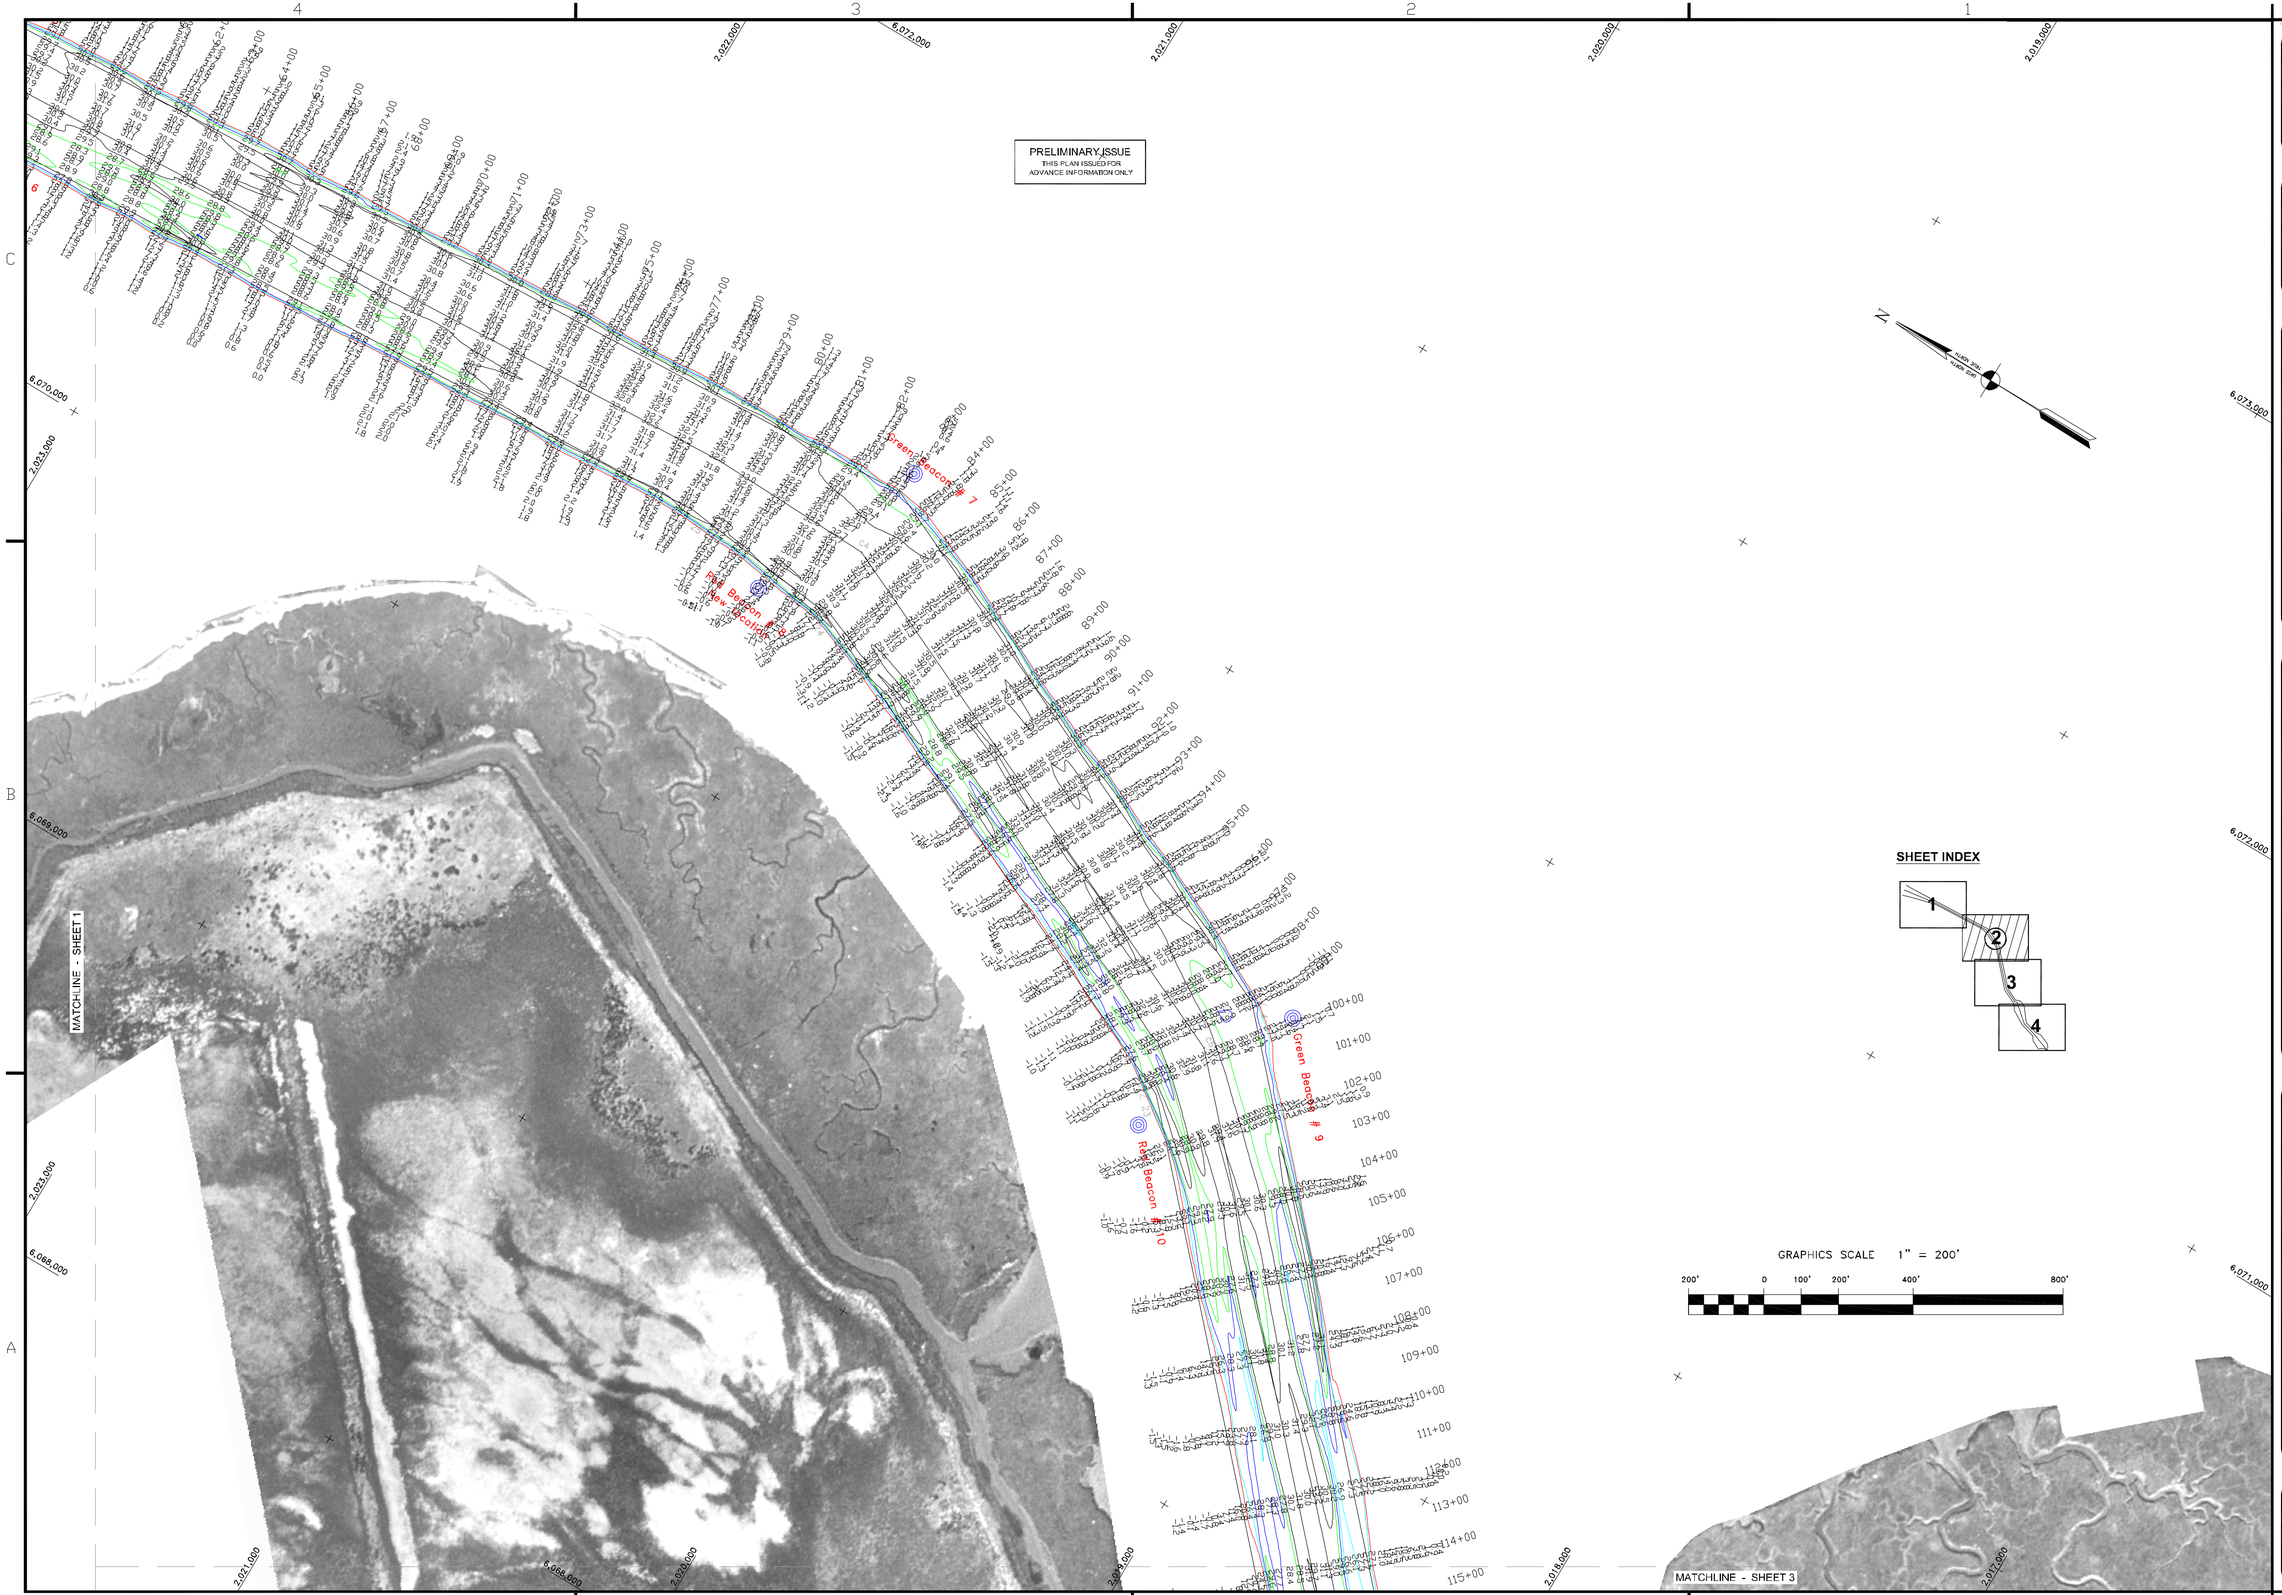

US Army Corps of Engineers
San Francisco District
333 Market Street
San Francisco, CA 94105

Mark	Description	Date	Appr.

DESIGNED BY: PC	CHECKED BY: TVW	DRAWN BY: EWC	
Hydro Survey Team Leader			
APPROVAL RECOMMENDED:	DATE: 11/2/2005	SHEET NO. 2 OF 4	DRAWING NO. 54 2 183
Chief, Technical Support Section	PREPARED UNDER THE DIRECTION OF PHILIP T. FEIR LT. COLONEL, C.E., DISTRICT ENGINEER		
APPROVED: Chief, Construction Branch			

SAN MATEO COUNTY CALIFORNIA

REDWOOD CITY PREDREDGE SURVEY

14, 19 OCTOBER & 02 NOVEMBER 2005

Sheet reference number

C2