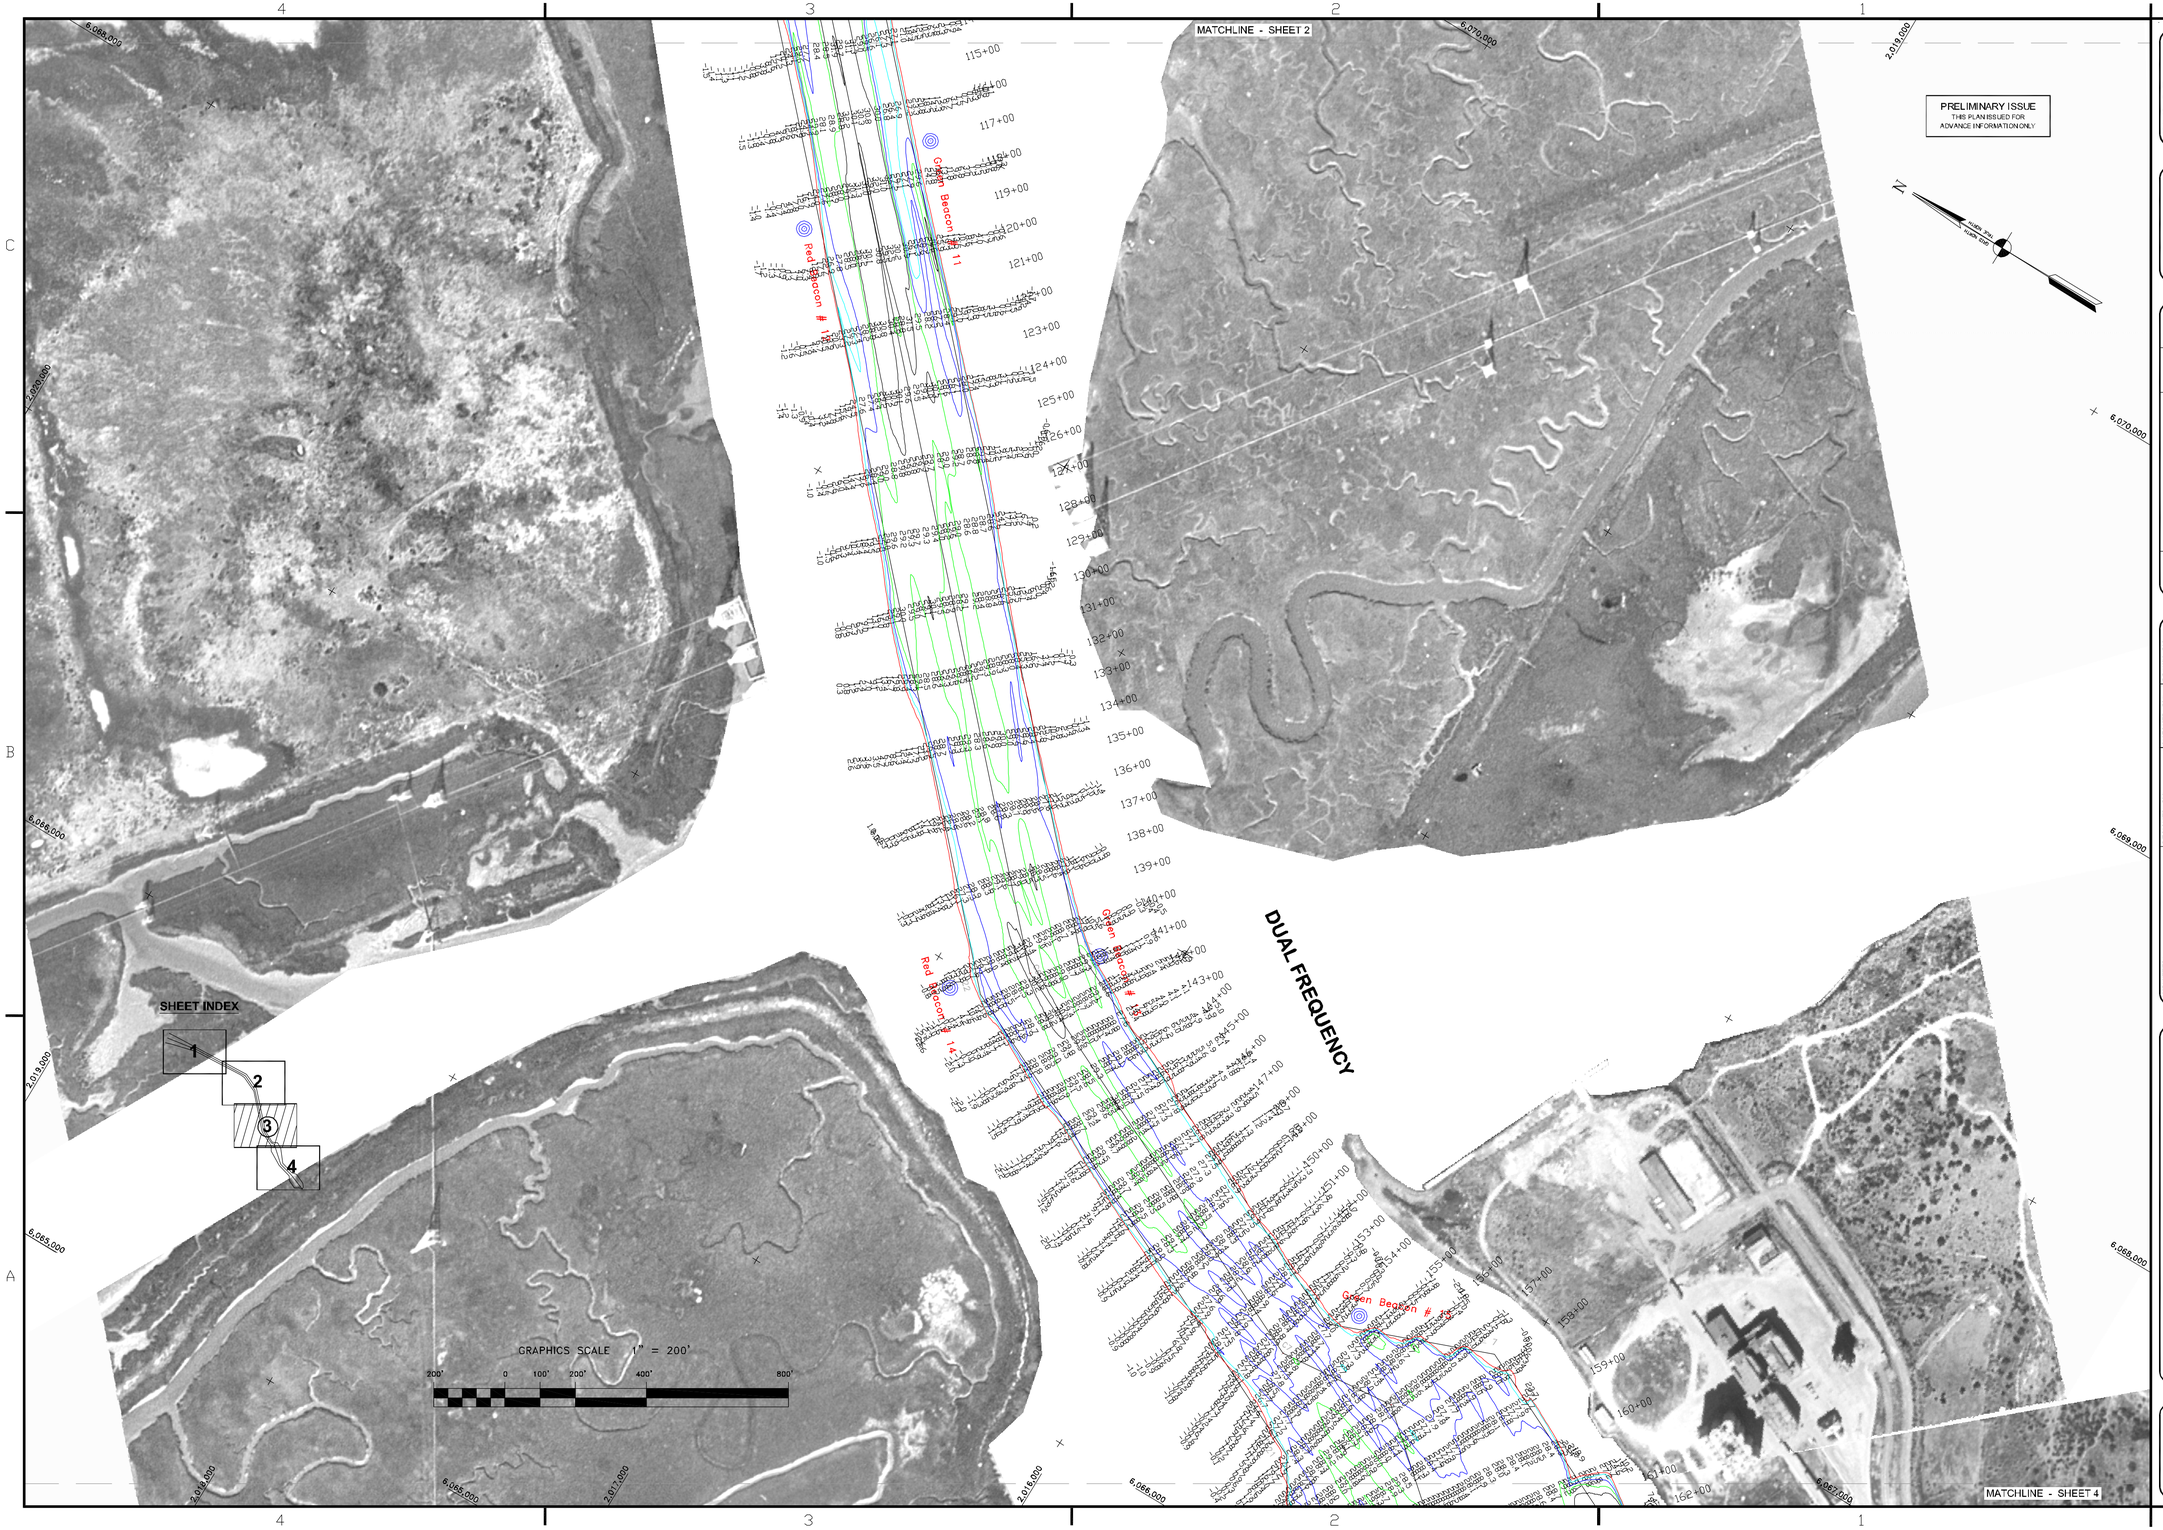

US Army Corps of Engineers
San Francisco District
333 Market Street
San Francisco, CA 94105

Mark	Description	Date	Appr.

SUBMITTED: PC	DESIGNED BY: TVW	CHECKED BY: TVW	DRAWN BY: EWC
Hydro Survey Team Leader	DATE: 11/2/2005	SHEET NO. 3 OF 4	DRAWING NO. 54 2 183
APPROVAL RECOMMENDED: Chief, Technical Support Section	PREPARED UNDER THE DIRECTION OF PHILIP T. FEIR		
APPROVED: Chief, Construction Branch	LT. COLONEL, C.E., DISTRICT ENGINEER		

SAN MATEO COUNTY CALIFORNIA

REDWOOD CITY
PREDREDGE SURVEY
14, 19 OCTOBER & 02 NOVEMBER 2005

Sheet reference number

C3