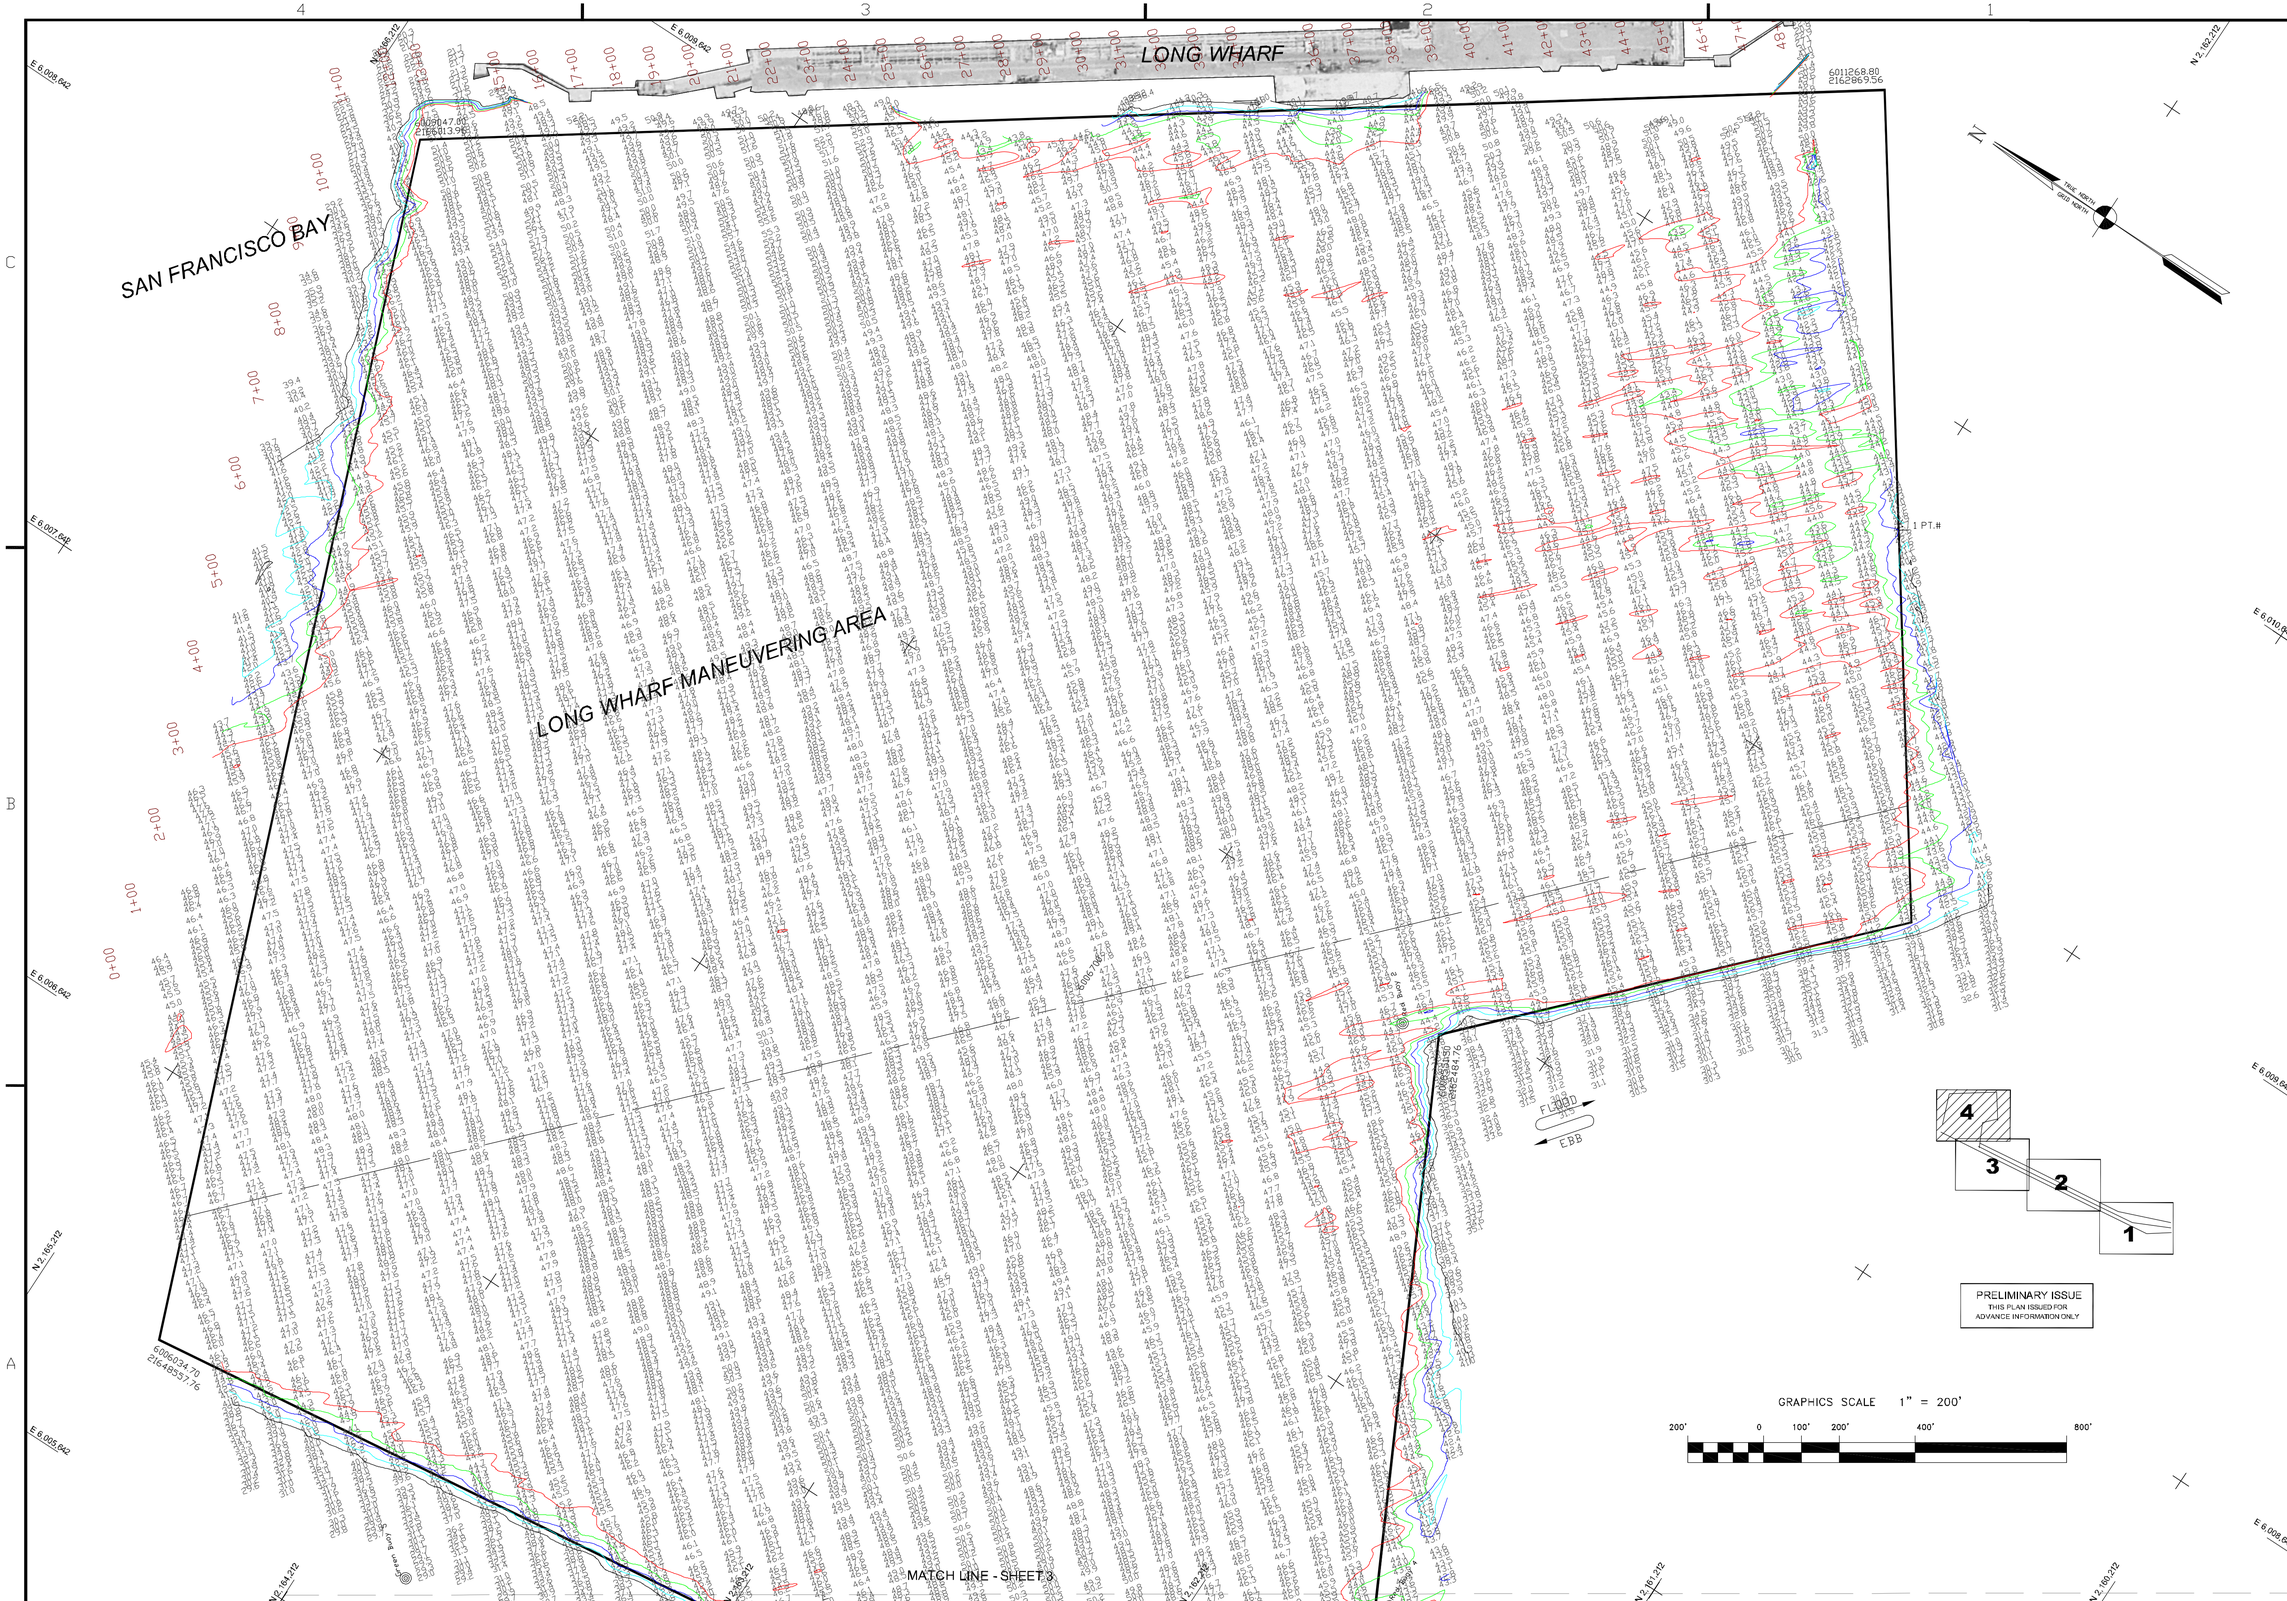
LONG WHARF
SAN FRANCISCO BAY
LONG WHARF MANEUVERING AREA
MATCH LINE - SHEET 3
FLOOD
EBB
GRAPHICS SCALE 1" = 200'
200' 0 100' 200' 400' 800'
PRELIMINARY ISSUE
THIS PLAN ISSUED FOR ADVANCE INFORMATION ONLY
US Army Corps of Engineers
San Francisco District
1455 Market Street
San Francisco, CA 94103
Mark
Description
Date
Appr.
SUBMITTED: MC
Hydro. Survey Team Leader
APPROVAL RECOMMENDED:
Chief, Technical Support Section
APPROVED:
Chief, Construction Branch
DESIGNED BY:
CHECKED BY: TVW
DATE:
SHEET NO. 4 OF 4
DRAWING NO. 9
DRAWN BY: EWC
2
XXX
PREPARED UNDER THE DIRECTION OF
LAURENCE M. FARRELL
LT. COLONEL, C.E., DISTRICT ENGINEER
CONTRA COSTA COUNTY
CALIFORNIA
RICHMOND HARBOR
LONG WHARF MANUEVERING
POSTDREDGE SURVEY
8 JULY 2009
Sheet reference number
C4