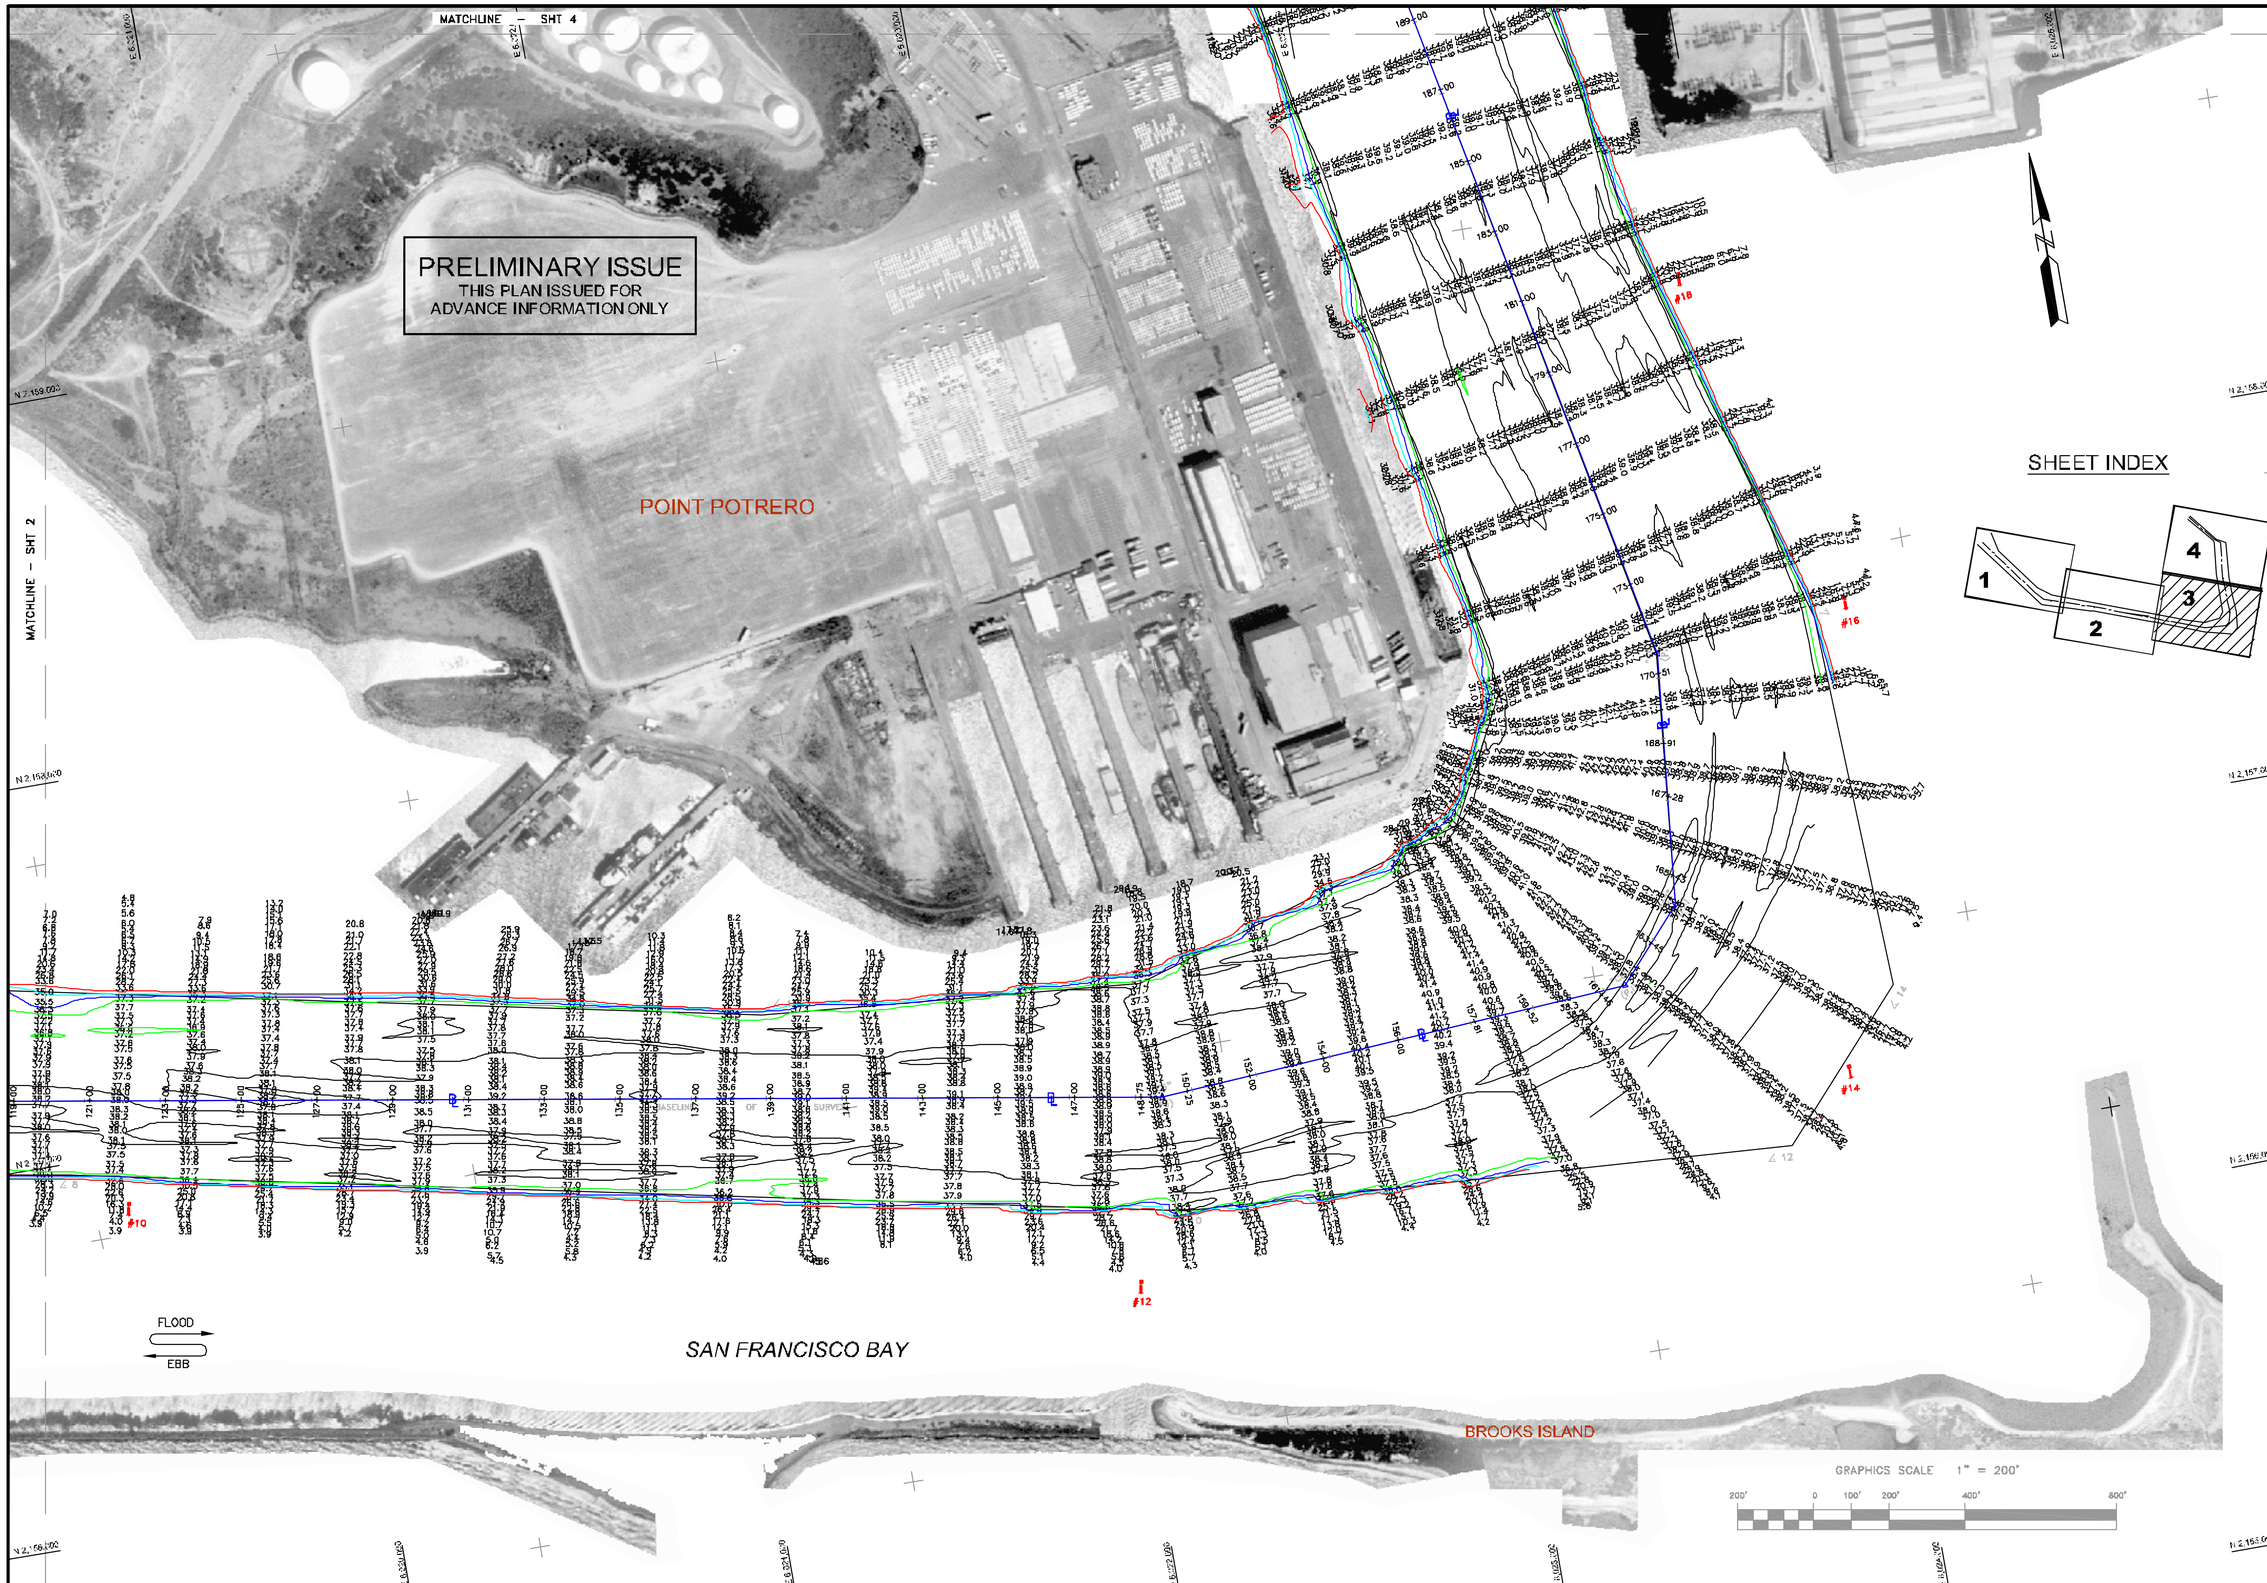

US Army Corps of Engineers
San Francisco District
1455 Market Street
San Francisco, CA 94103

Mark	Description	Date	Appr

DESIGNED BY: PDT | CHECKED BY: PDT | DRAWN BY: PDT
DATE: 14 JUN 2010 | SHEET NO.: 3 of 4 | DRAWING NO.: 9 | 1 | XXX
PREPARED UNDER THE DIRECTION OF
LAURENCE M. FARRELL
LT. COLONEL, C.E., DISTRICT ENGINEER

SUBMITTED: PDT
APPROVAL RECOMMENDED: STEPHEN P. KILMON, P.S.M.
APPROVED:

CONTRA COSTA COUNTY CALIFORNIA

RICHMOND INNER HARBOR CHANNEL
CONDITION SURVEY
12-14 MAY 2010

Sheet reference number
G3