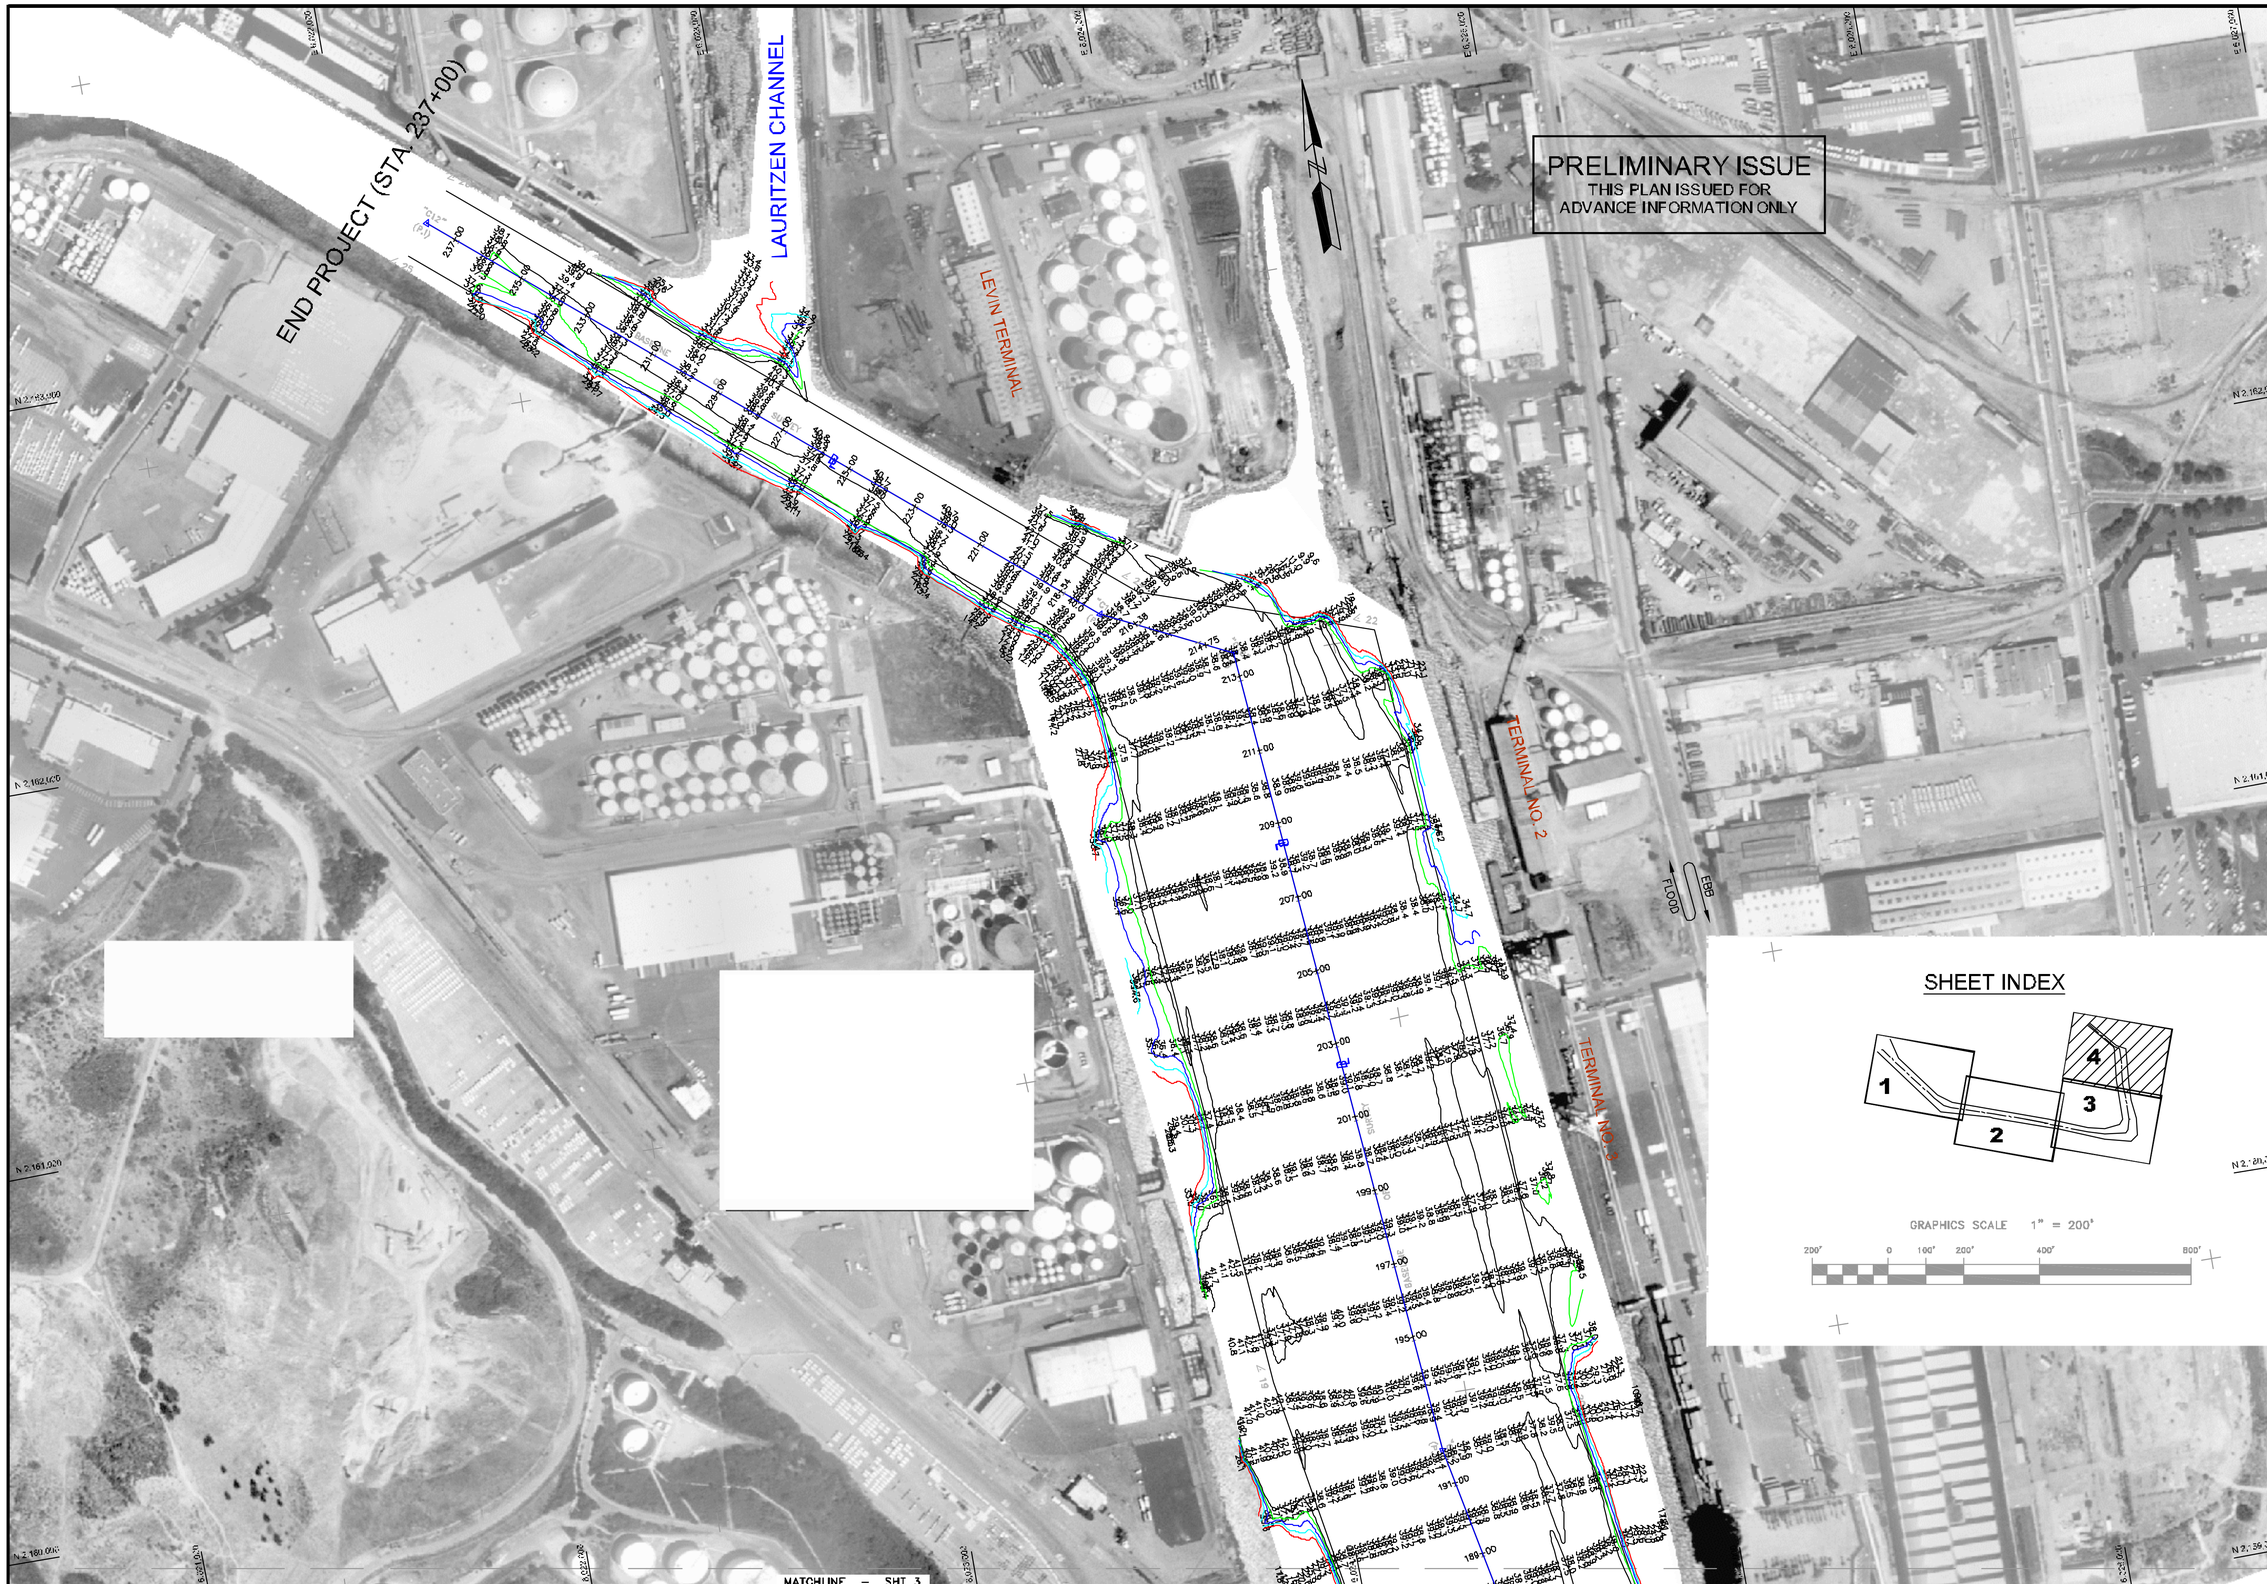

US Army Corps of Engineers
San Francisco District
1455 Market Street
San Francisco, CA 94103

Mark	Description	Date	Appr

DESIGNED BY	CHECKED BY	DRAWN BY
PDT	PDT	PDT

DATE:	SHEET NO.	DRAWING NO.
14JUN2010	4 of 4	9	1	XXX

PREPARED UNDER THE DIRECTION OF
LAURENCE M. FARRELL
LIEUTENANT, C.E., DISTRICT ENGINEER

SUBMITTED: PDT
APPROVAL RECOMMENDED: STEPHEN P. KILMON, P.S.M.
APPROVED:

CONTRA COSTA COUNTY CALIFORNIA

RICHMOND INNER HARBOR CHANNEL
CONDITION SURVEY
12-14 MAY 2010

Sheet reference number
G4