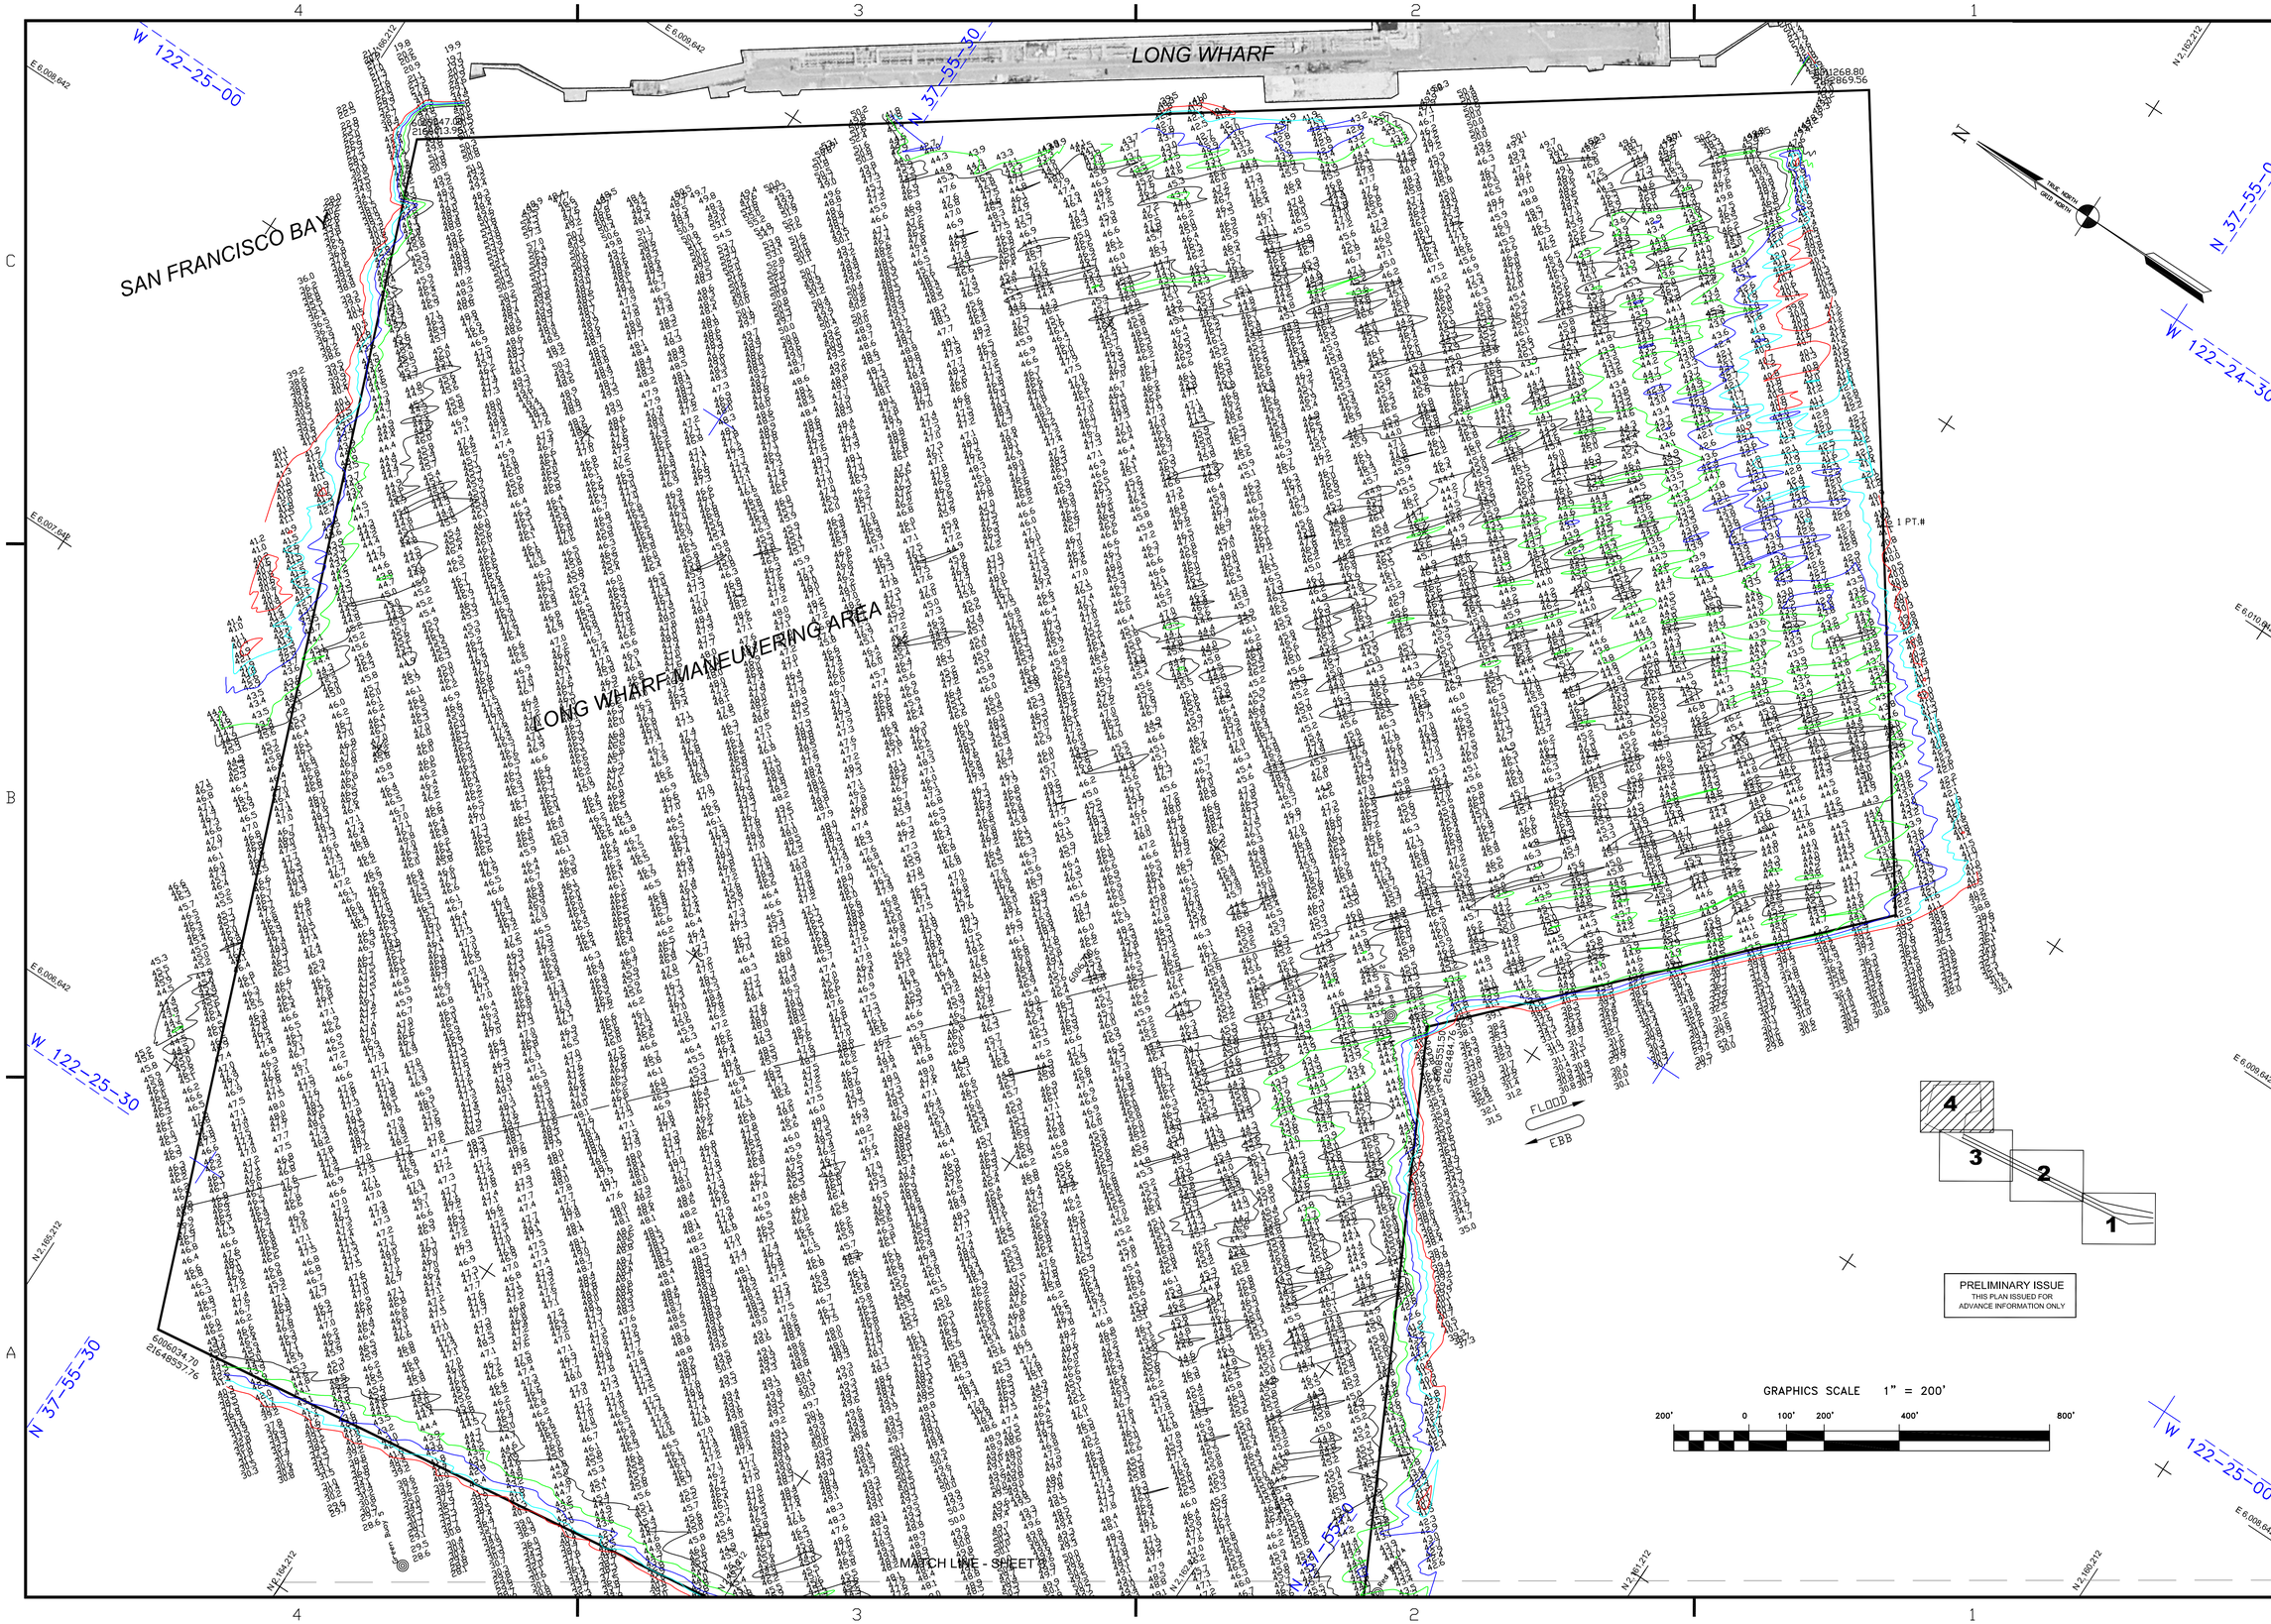

US Army Corps of Engineers
San Francisco District
1455 Market Street
San Francisco, CA 94103

Mark	Description	Date	Appr.

SUBMITTED: PDT
Hydro Survey Team Leader
APPROVAL RECOMMENDED:
Chief, Technical Support Section
APPROVED:
Chief, Construction Branch

DESIGNED BY: | CHECKED BY: PDT | DRAWN BY: PDT
DATE: 3/08/2010 | SHEET NO. 4 OF 4 | DRAWING NO. 9 | 2

PREPARED UNDER THE DIRECTION OF
LAURENCE M. FARRELL
LT. COLONEL, C.E., DISTRICT ENGINEER

CONTRA COSTA COUNTY CALIFORNIA

RICHMOND HARBOR
LONG WHARF MANUEVERING
CONDITION SURVEY
23 FEBRUARY 2010

Sheet reference number
C4