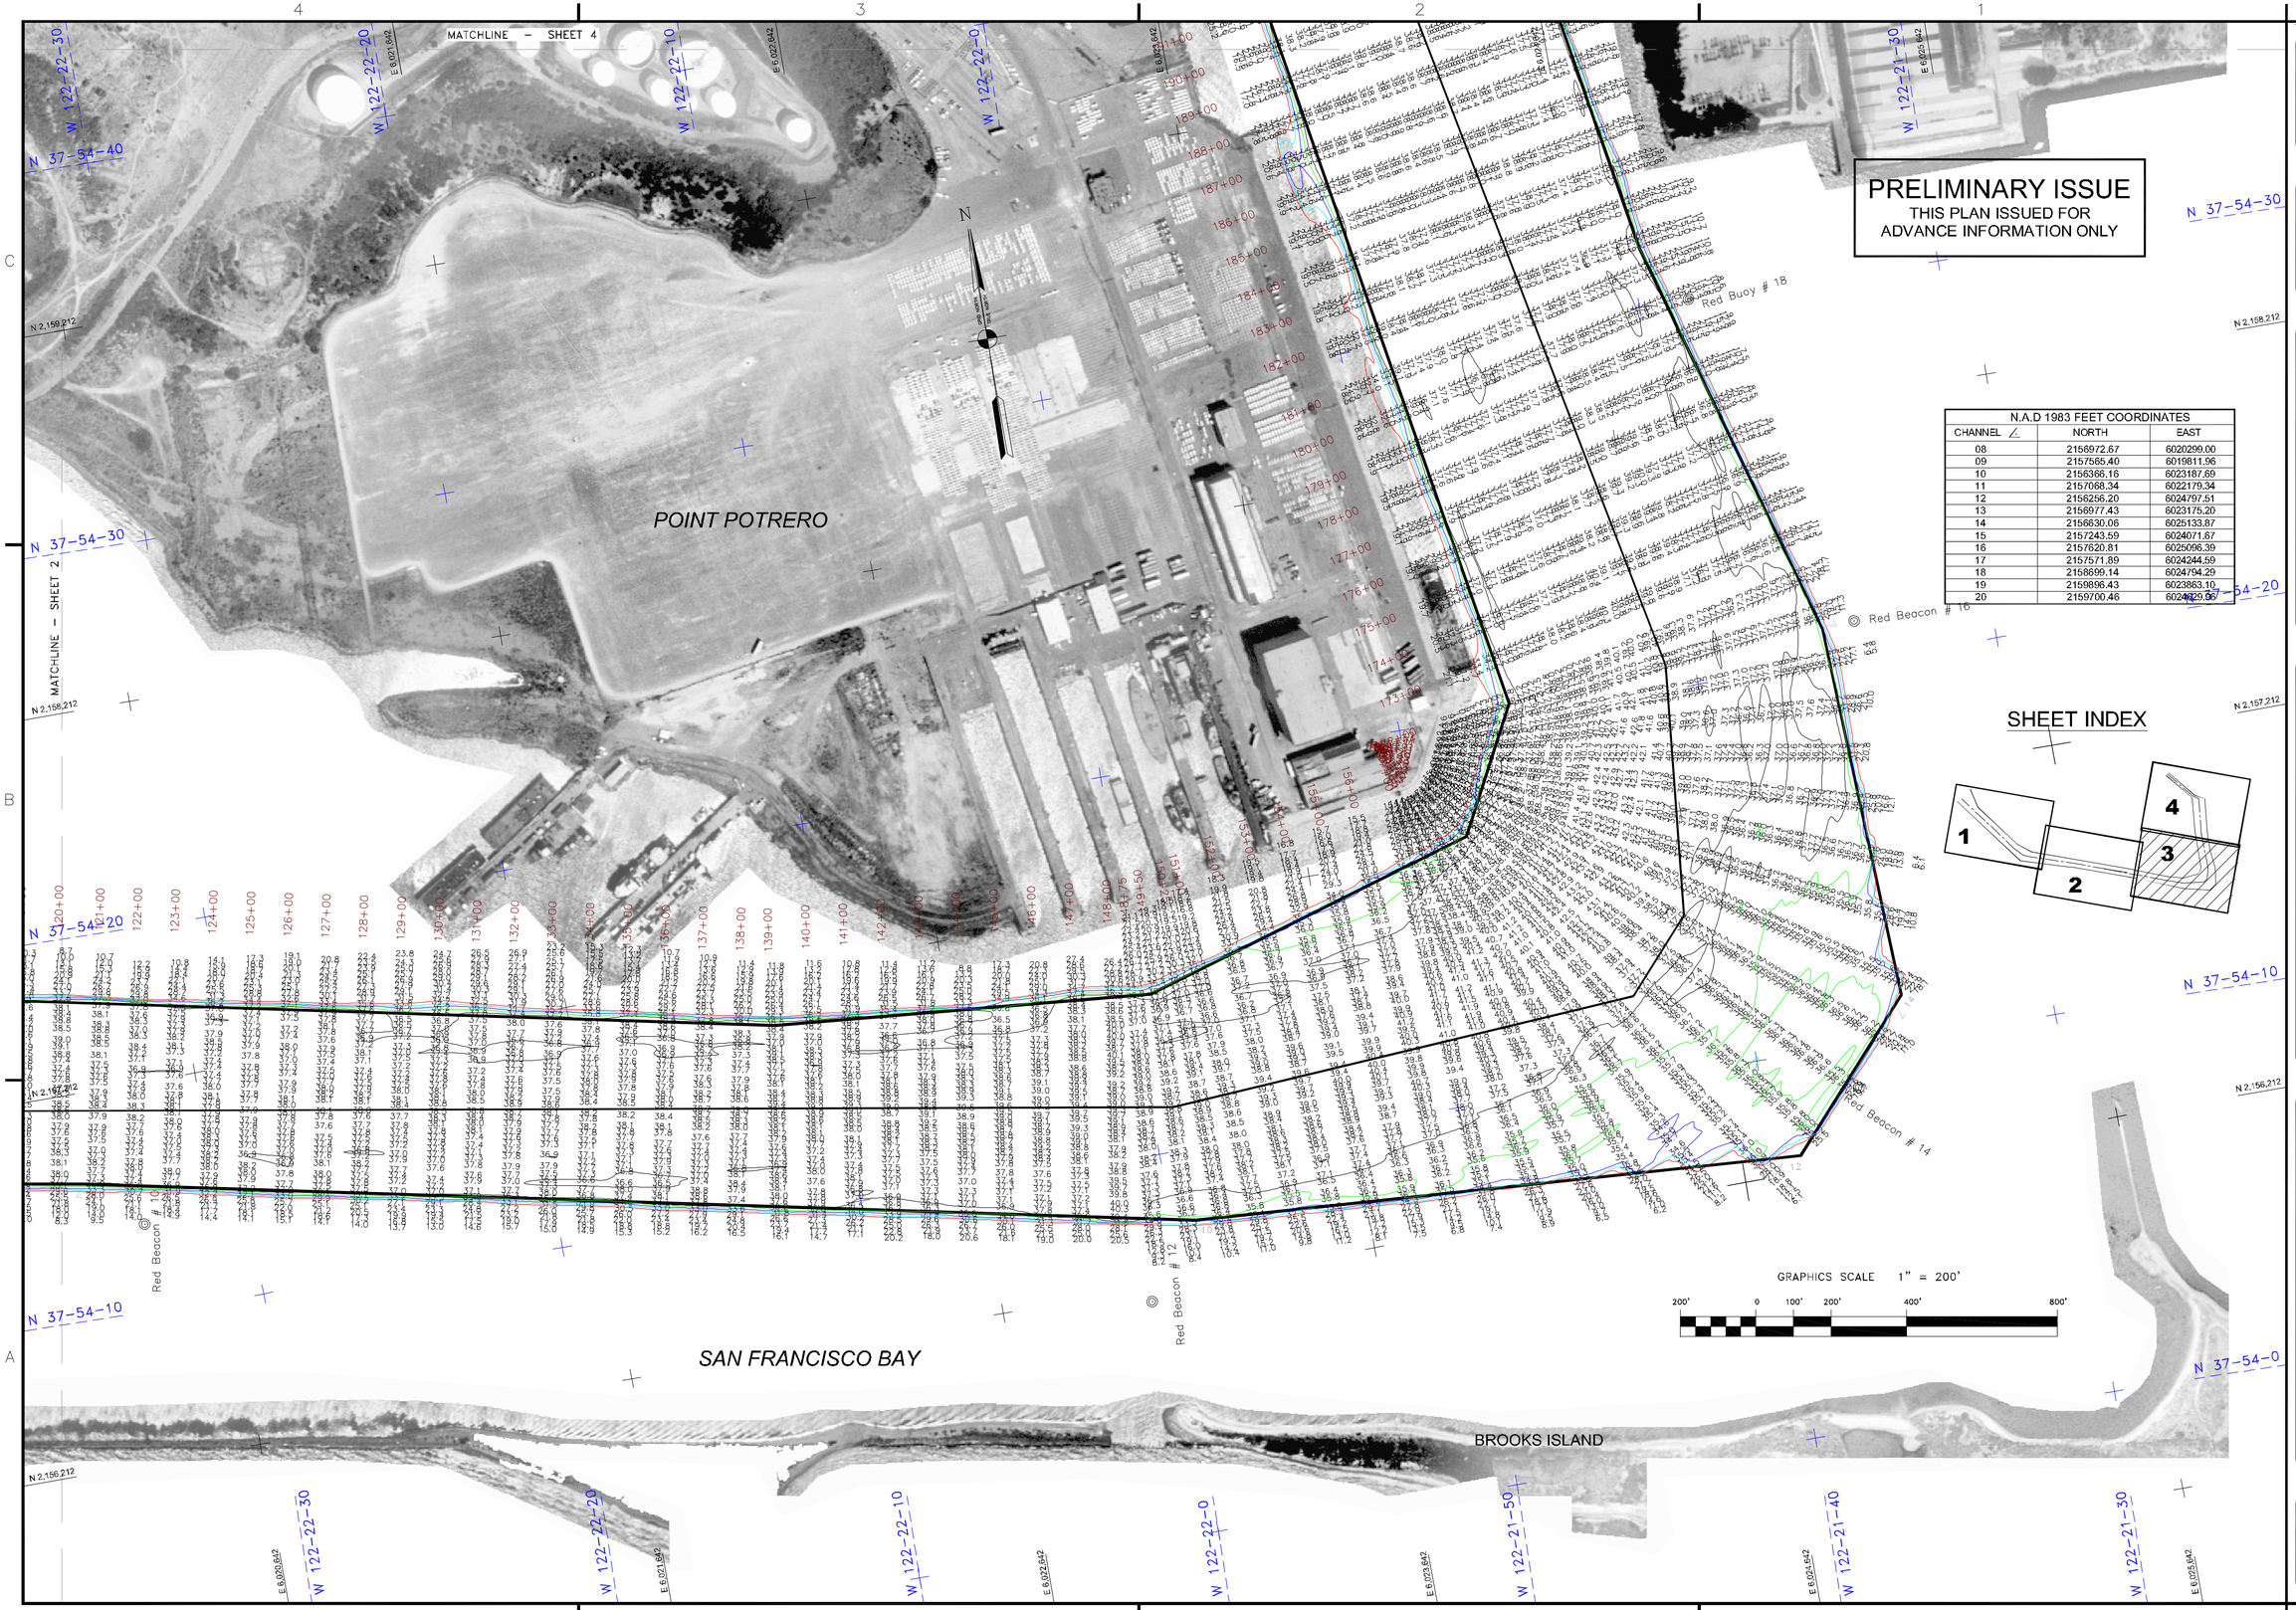

PRELIMINARY ISSUE
THIS PLAN ISSUED FOR ADVANCE INFORMATION ONLY

N.A.D 1983 FEET COORDINATES		
CHANNEL ∠	NORTH	EAST
08	2156972.67	6020299.00
09	2157585.40	6019811.96
10	2156366.16	6023187.69
11	2157068.34	6022179.34
12	2156256.20	6024797.51
13	2156977.43	6023175.20
14	2156630.06	6025133.87
15	2157243.59	6024071.67
16	2157620.81	6025096.39
17	2157571.89	6024244.59
18	2158699.14	6024764.29
19	2159896.43	6023863.10
20	2159700.46	6024629.57

US Army Corps of Engineers
San Francisco District
1455 Market Street
San Francisco, CA 94103

Mark	Description	Date	Appr.

SUBMITTED: PDT
Hydro Survey Team Leader
APPROVAL RECOMMENDED:
Chief, Survey Section
APPROVED:
Chief, Construction Branch

DESIGNED BY: PDT | CHECKED BY: PDT | DRAWN BY: PDT
DATE: 11/4/2001 | SHEET NO. 3 OF 4 | DRAWING NO. 4 9 2 | X.X

PREPARED UNDER THE DIRECTION OF
TORREY A. DICIRO
LT. COLONEL, C.E., DISTRICT ENGINEER

CALIFORNIA
ALAMEDA COUNTY

RICHMOND INNER HARBOR
PREDREGE SURVEY
08 SEPTEMBER, 17, 21–25 OCTOBER
and 01 NOVEMBER 2011

Sheet reference number
C3