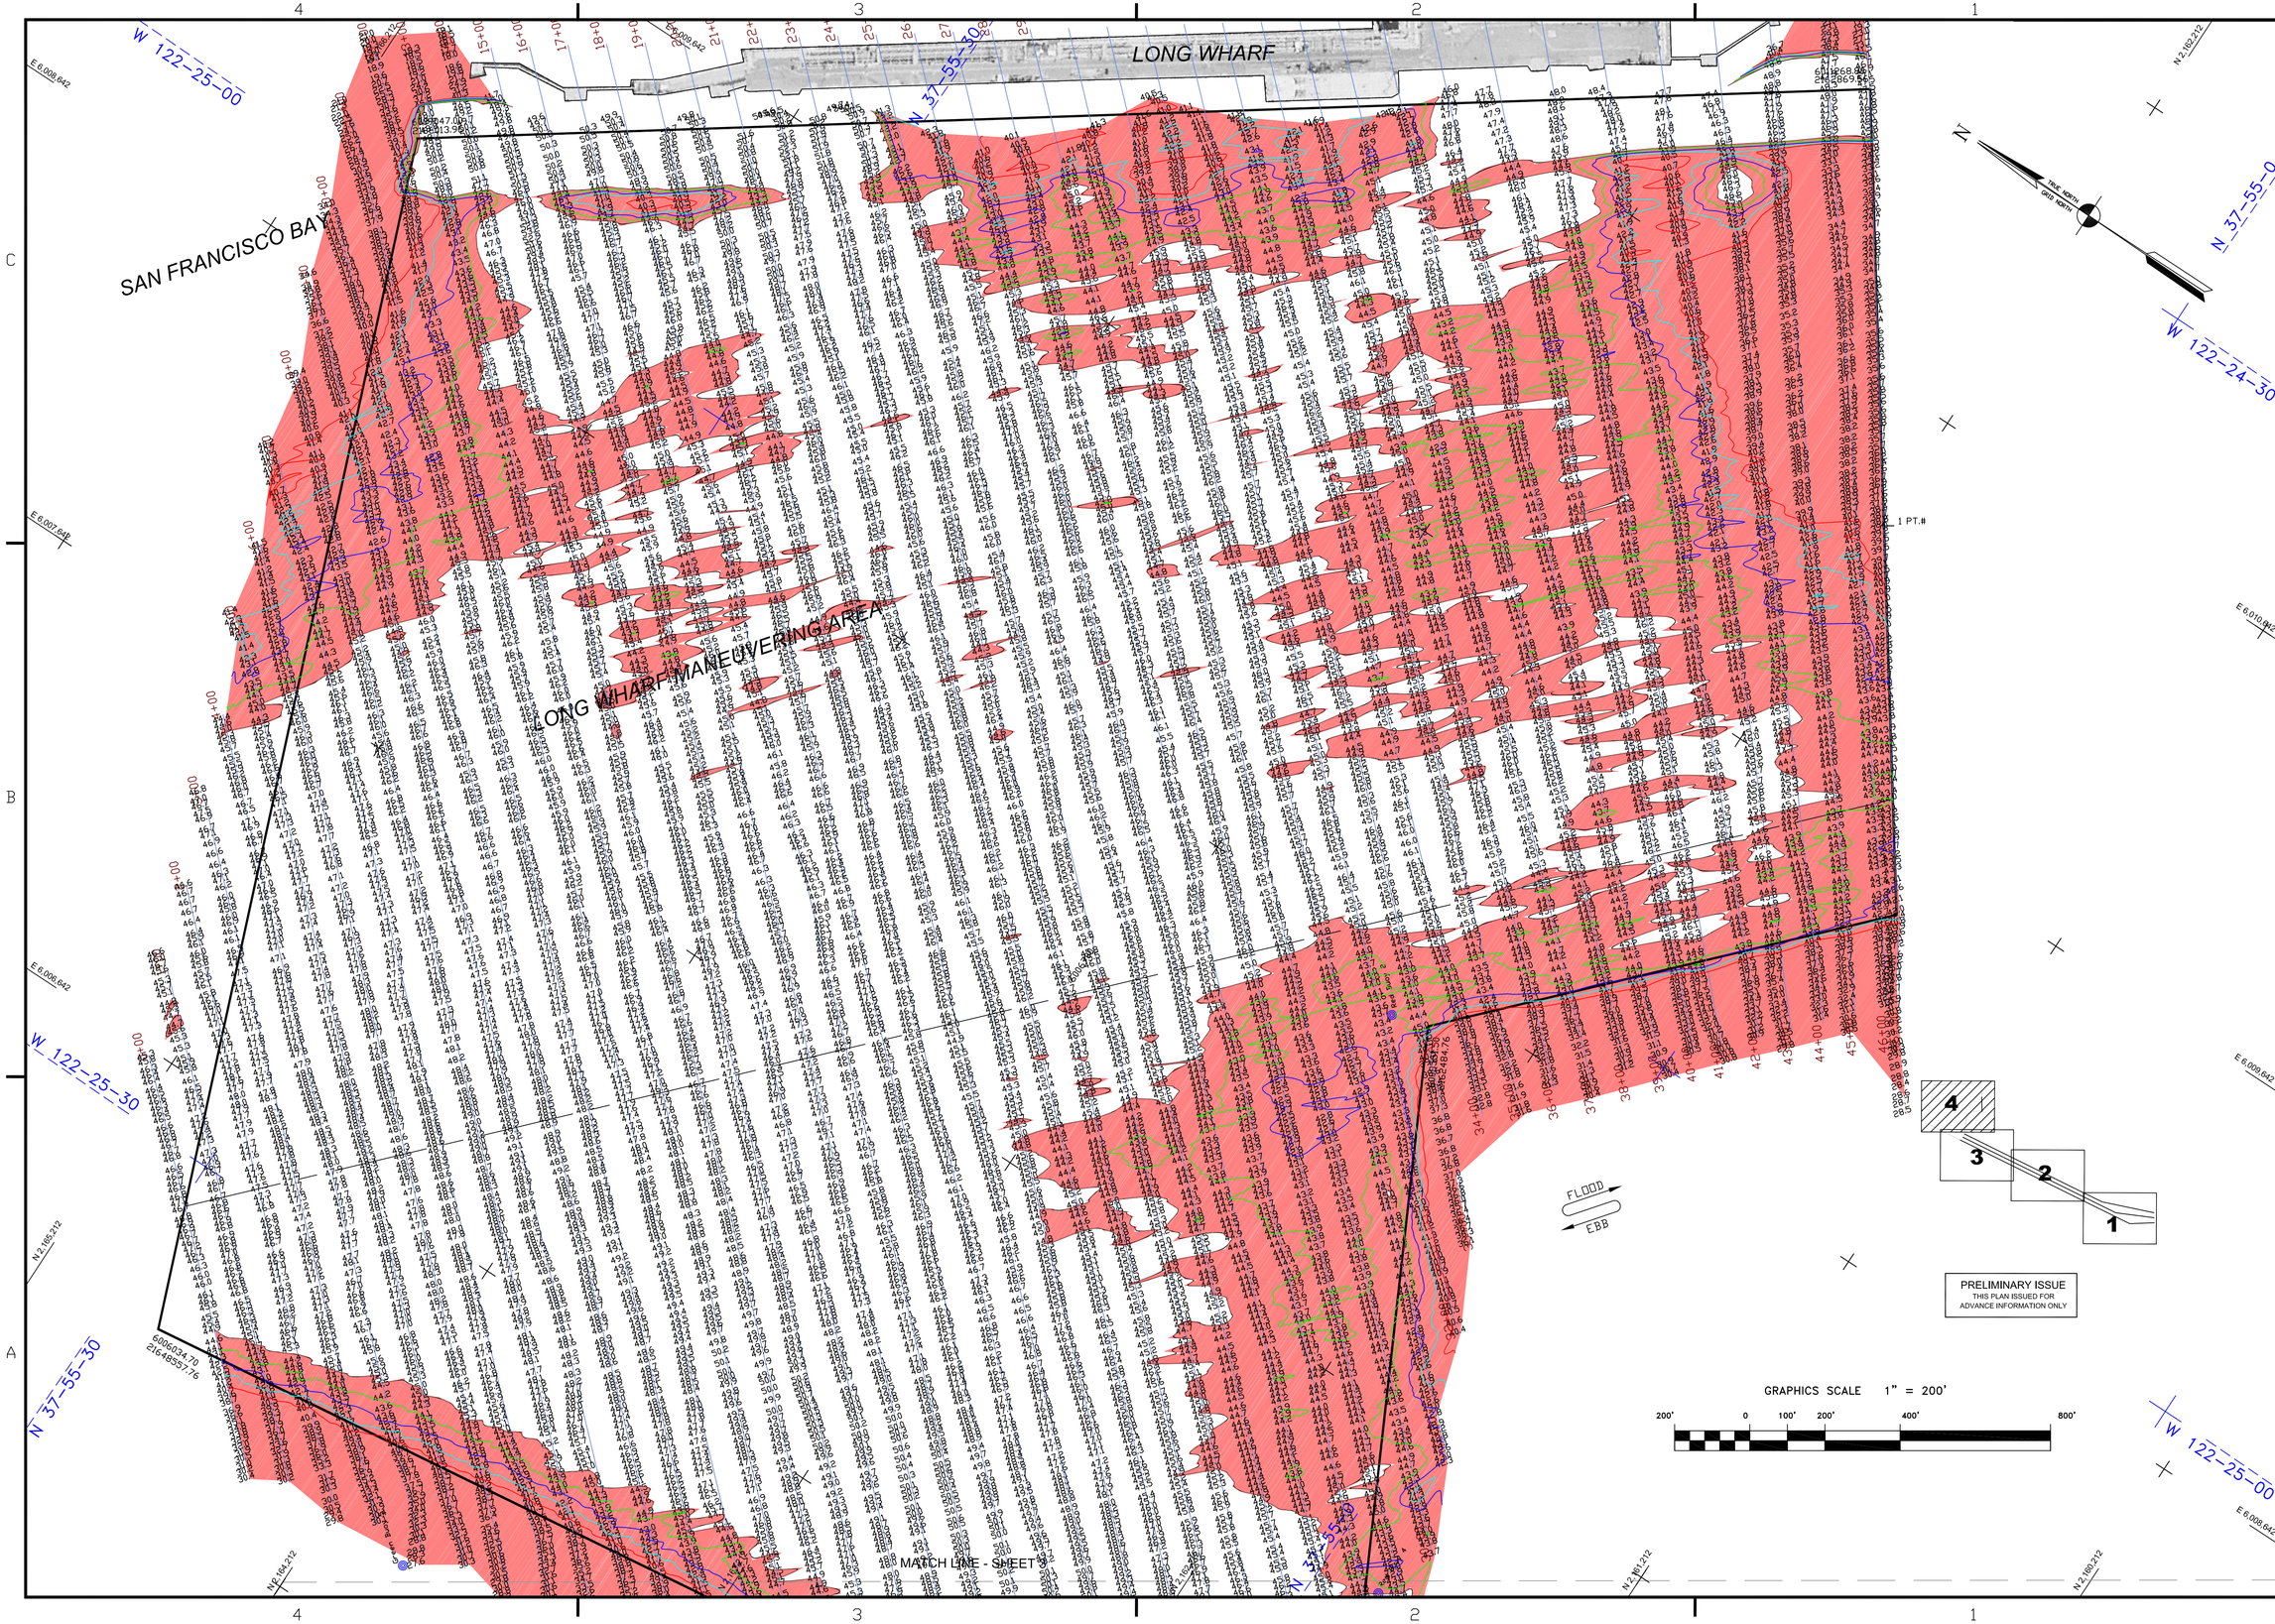

US Army Corps of Engineers
San Francisco District
1455 Market Street
San Francisco, CA 94103

Mark	Description	Date	Appr.

SUBMITTED: PDT	DESIGNED BY:	DRAWN BY: PDT	
Hydro. Survey Team Leader	CHECKED BY: PDT		
APPROVAL RECOMMENDED:	DATE: 3/27/2012	SHEET NO. 4 OF 4	DRAWING NO. 9 2
Chief, Geomatics Section	PREPARED UNDER THE DIRECTION OF TORREY A. DICIRO		
APPROVED:	LT. COLONEL, C.E., DISTRICT ENGINEER		
Chief, Construction Branch			

CONTRA COSTA COUNTY CALIFORNIA

RICHMOND HARBOR
LONG WHARF MANEUVERING
CONDITION SURVEY
22 MARCH 2012

Sheet reference number
C4