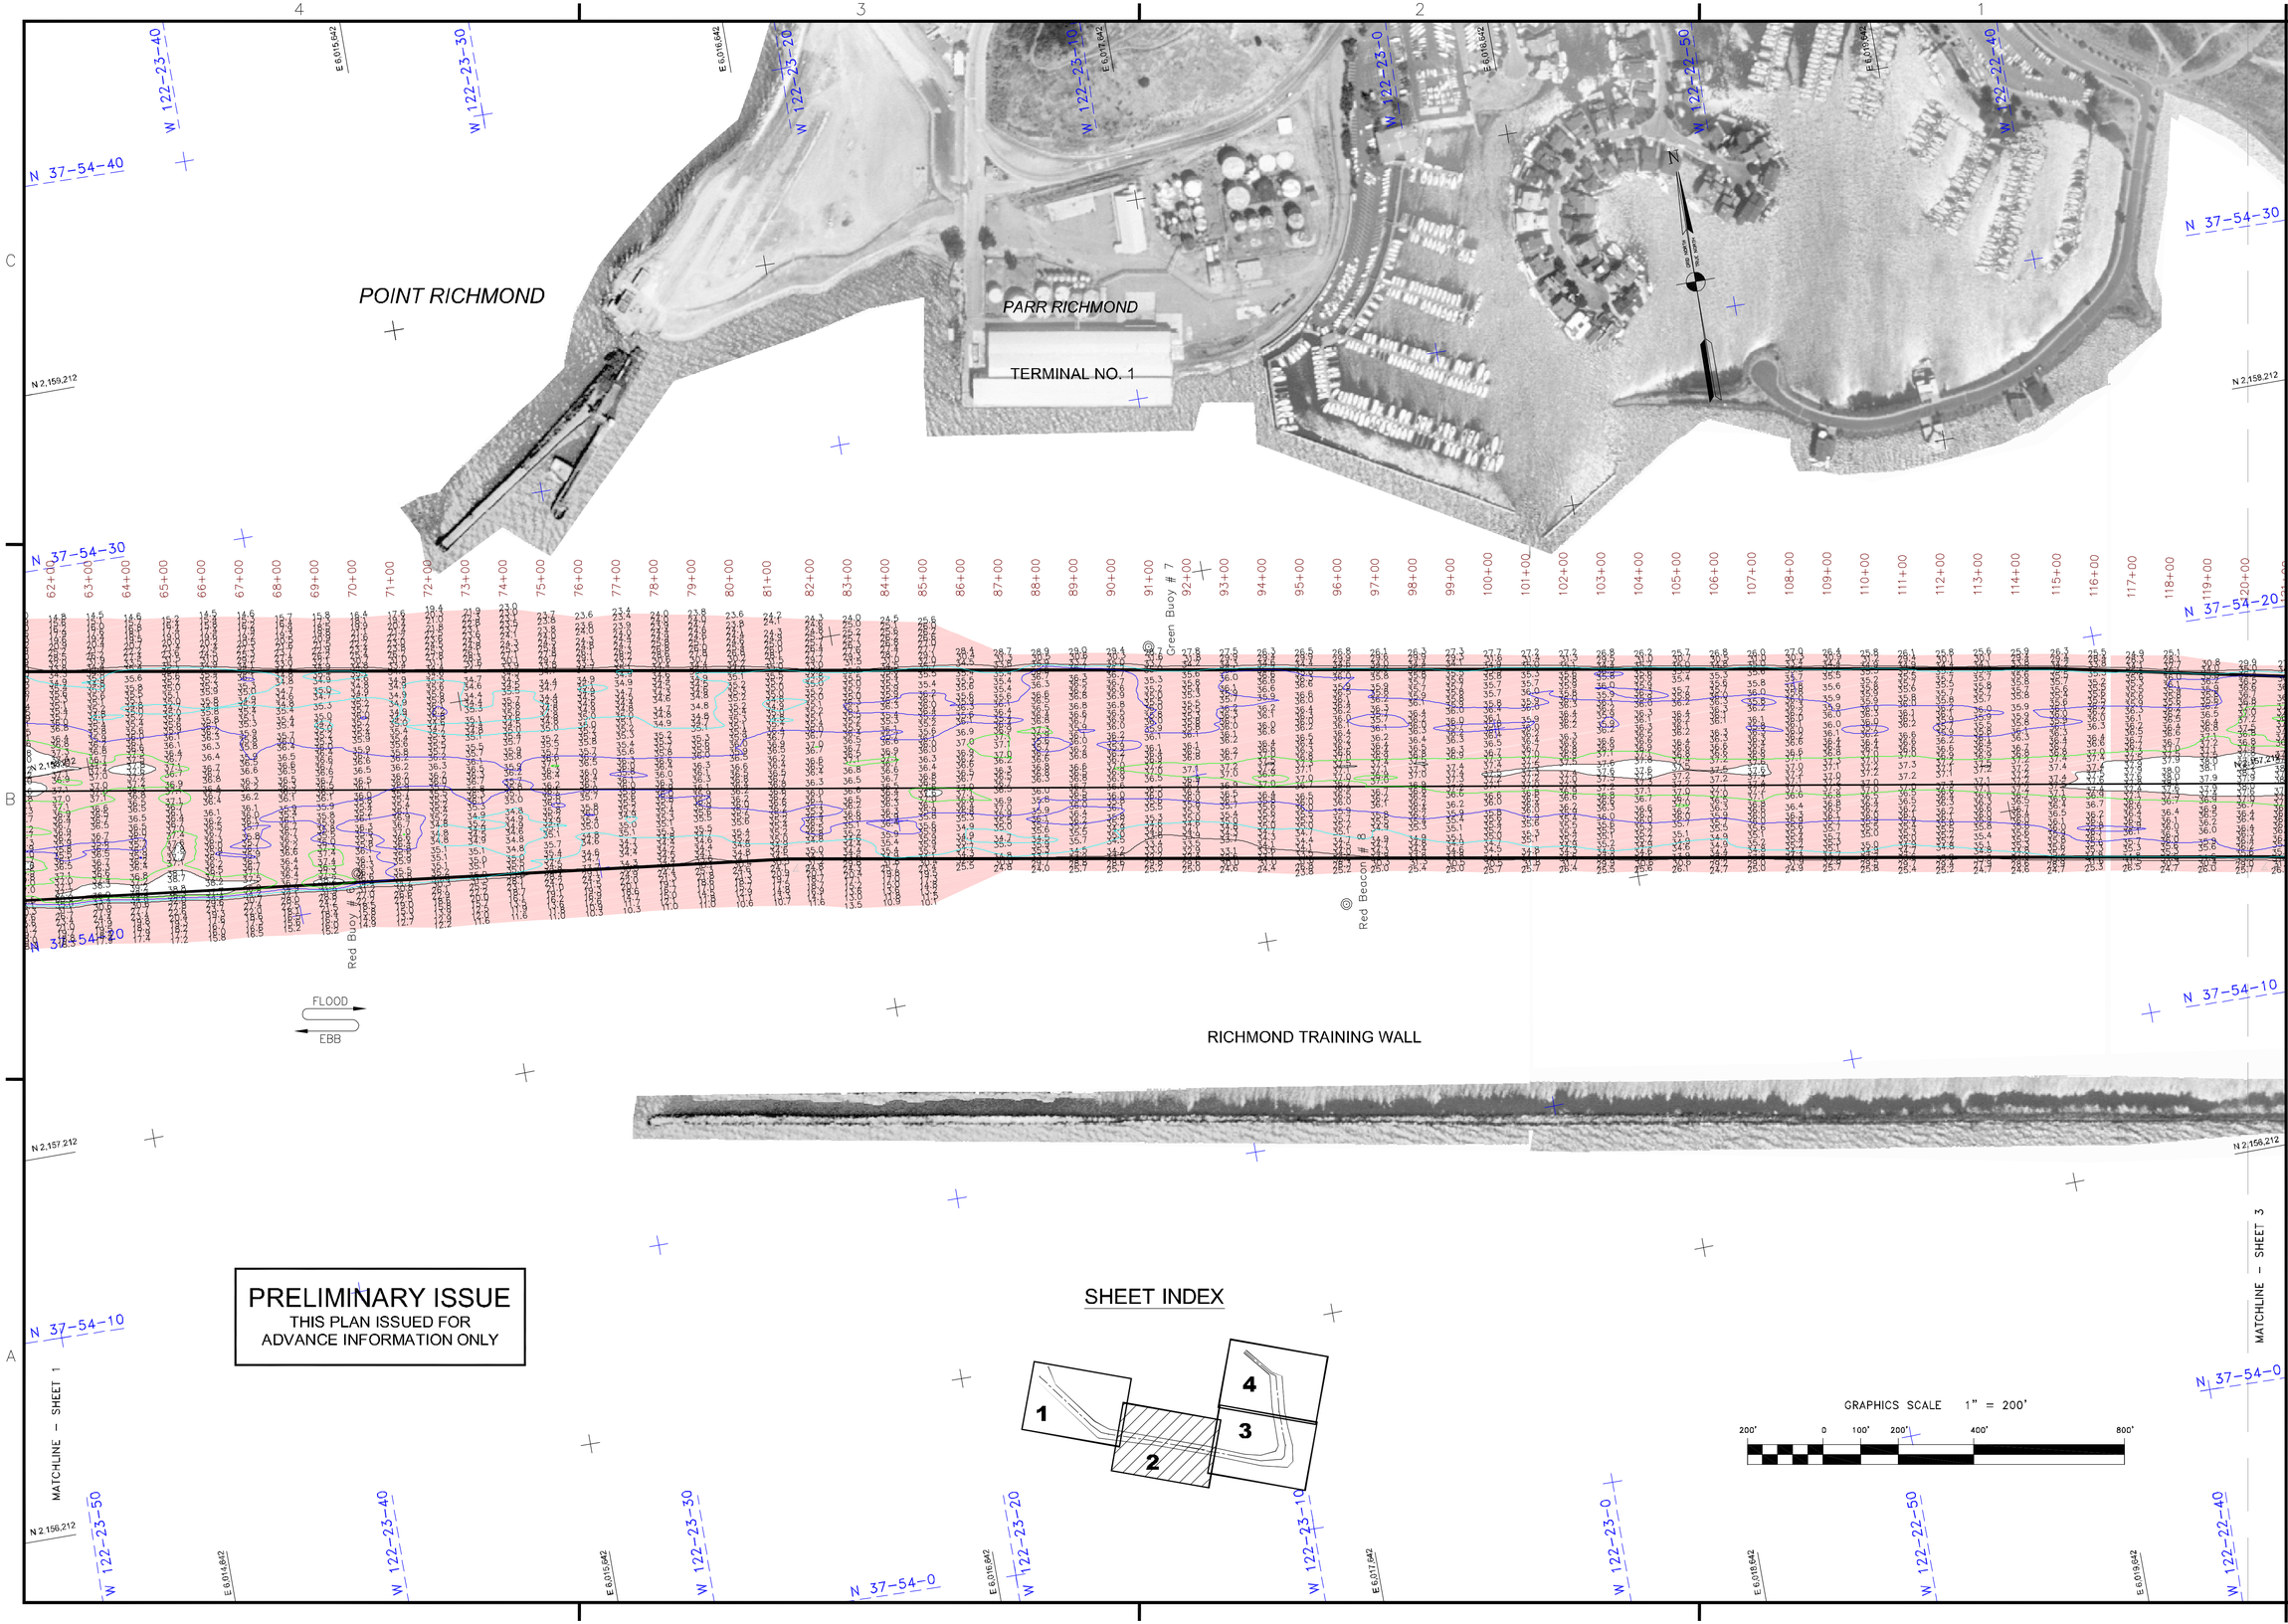

PRELIMINARY ISSUE
THIS PLAN ISSUED FOR
ADVANCE INFORMATION ONLY

US Army Corps of Engineers
San Francisco District
1455 Market Street
San Francisco, CA 94103

Mark	Description	Date	Appr.

DESIGNED BY: PDT
DATE: 11/20/2012
SHEET NO. 2 OF 4
DRAWING NO. 9 2 XXX
CHECKED BY: PDT
DRAWN BY: PDT

PREPARED UNDER THE DIRECTION OF
JOHN K. BAKER
LT. COLONEL, C.E., DISTRICT ENGINEER

SUBMITTED: PDT
Hydro Survey Team Leader
APPROVAL RECOMMENDED:
Chief, Geomatics Section
APPROVED:
Chief, Construction Branch

ALAMEDA COUNTY CALIFORNIA
RICHMOND INNER HARBOR
PREDREDGE SURVEY
19 OCTOBER 2012
2, 5-6 & 16 NOVEMBER 2012

Sheet reference number
C2