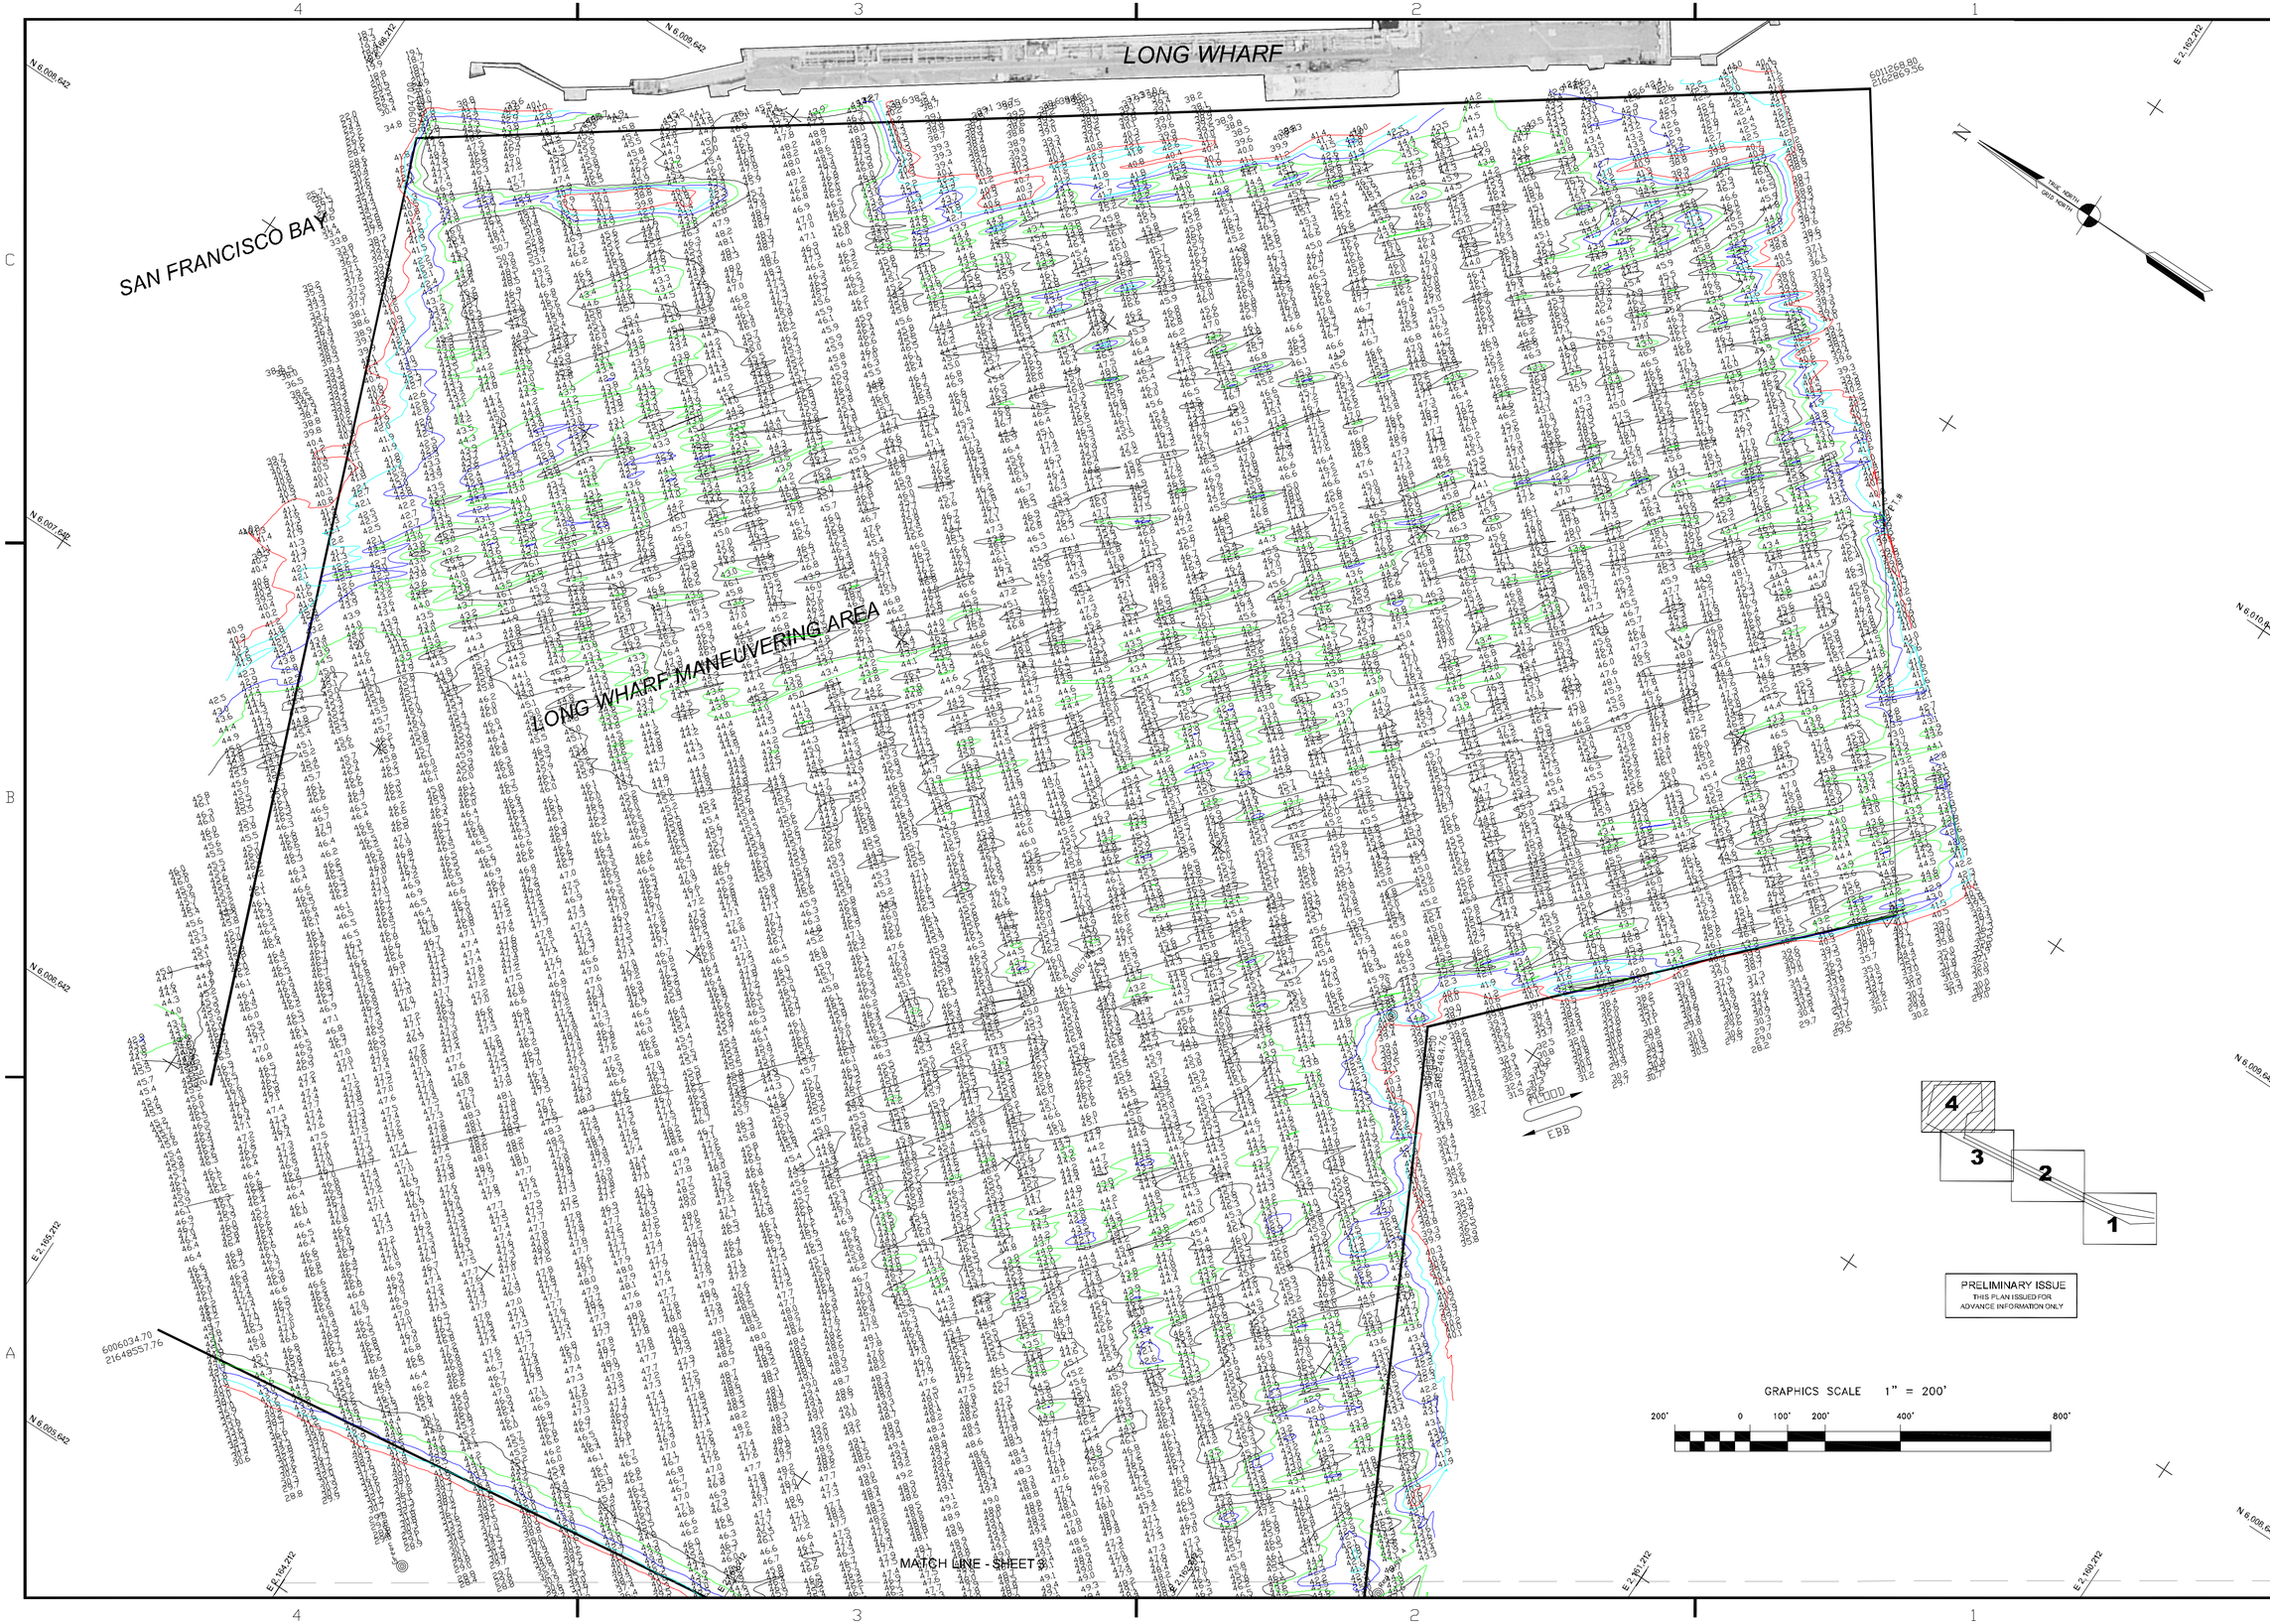

US Army Corps of Engineers
San Francisco District
333 Market Street
San Francisco, CA 94105

Mark	Description	Date	Appr.

DESIGNED BY:	CHECKED BY: TVW	DRAWN BY: EWC	
SHEET NO. 4 OF 4	DRAWING NO. 9	2	345
DATE: 10/12/2006	PREPARED UNDER THE DIRECTION OF CRAIG W. KILEY LT. COLONEL, C.E., DISTRICT ENGINEER		

SUBMITTED:
Hydro Survey Team Leader
APPROVAL RECOMMENDED:
Chief, Technical Support Section
APPROVED:
Chief, Construction Branch

CALIFORNIA
CONTRA COSTA COUNTY

RICHMOND HARBOR
LONG WHARF MANUEVERING
POSTDREDGE SURVEY
15 JUNE 2006

Sheet reference number
C4