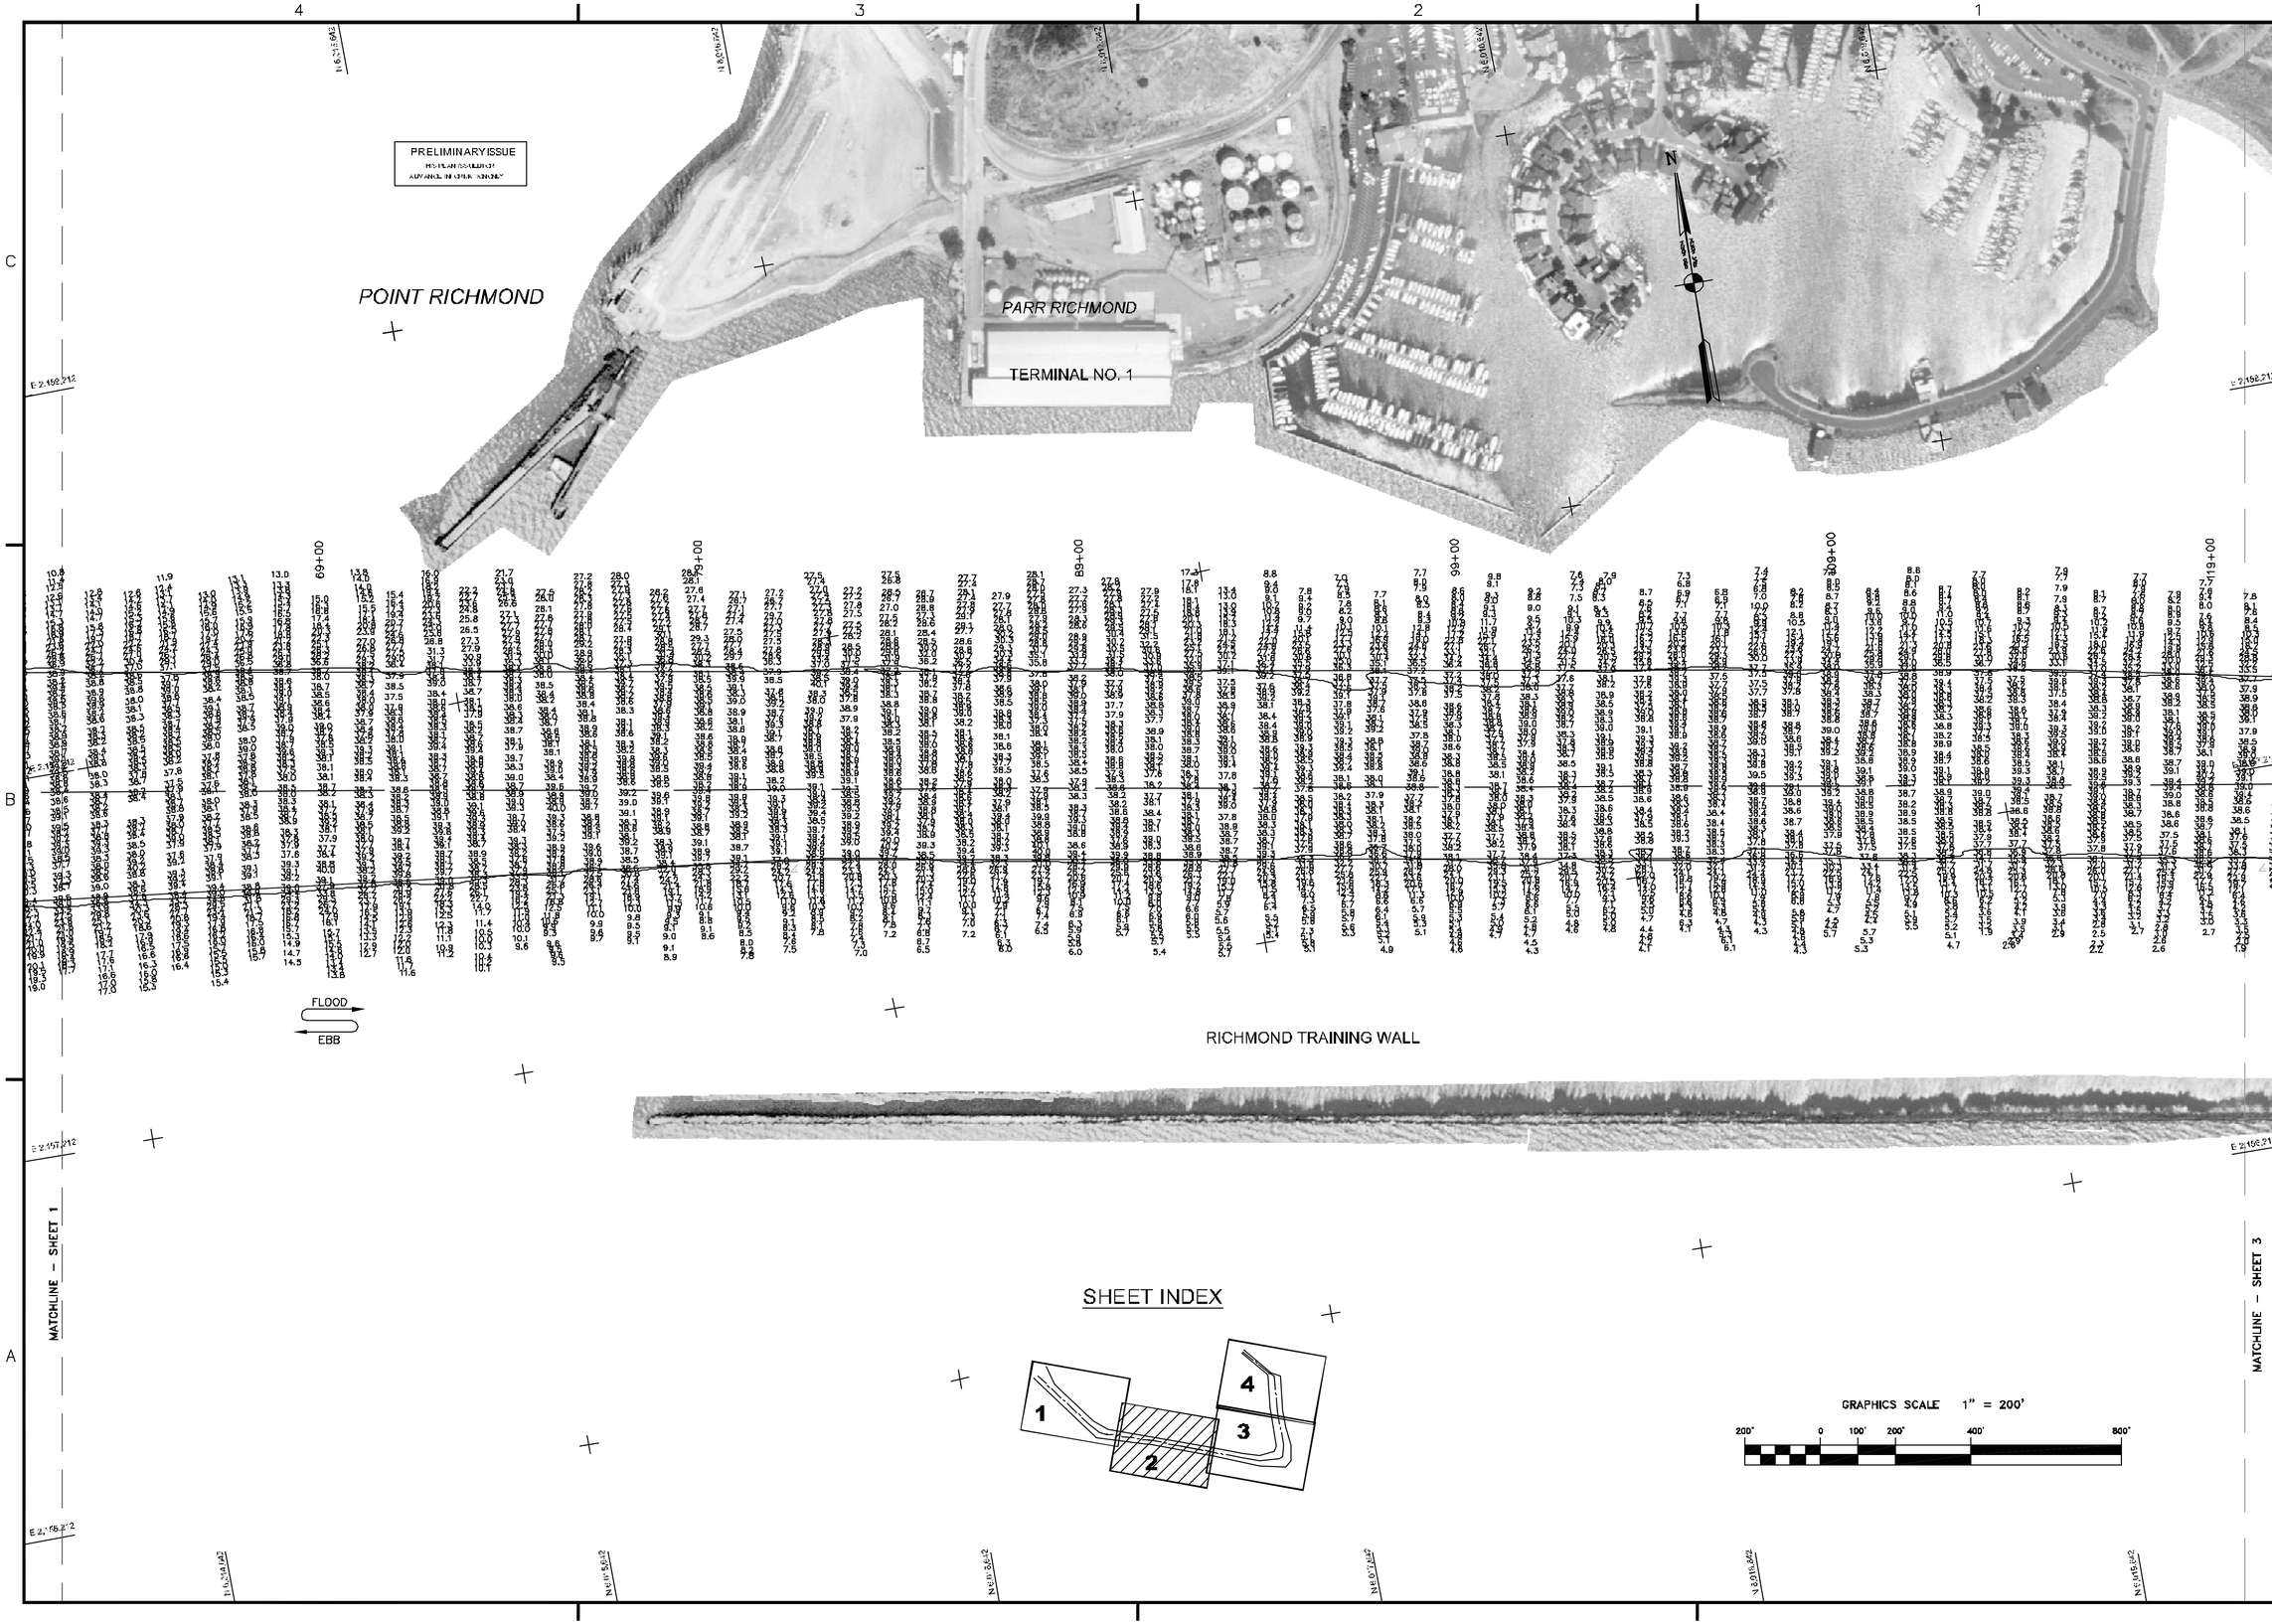

US Army Corps of Engineers
San Francisco District
333 Market Street
San Francisco, CA 94105

Mark	Description	Date	Appr.

SUBMITTED: TVW
Hydro Survey Section
APPROVAL RECOMMENDED:
Chief, Engineering Branch
APPROVED:
Chief, Engineering & Technical Services Div.

DESIGNED BY: | CHECKED BY: PC | DRAWN BY: EWC
DATE: 10/13/2004 | SHEET NO. 2 OF 4 | DRAWING NO. 9 | 2 | 338

PREPARED UNDER THE DIRECTION OF
PHILIP T. FEIR
LT. COLONEL, C.E., DISTRICT ENGINEER

CONTRA COSTA COUNTY CALIFORNIA
RICHMOND INNER HARBOR
POSTDREDGE SURVEY
17 & 20 SEPTEMBER
6-8 OCTOBER 2004

Sheet reference number
C2