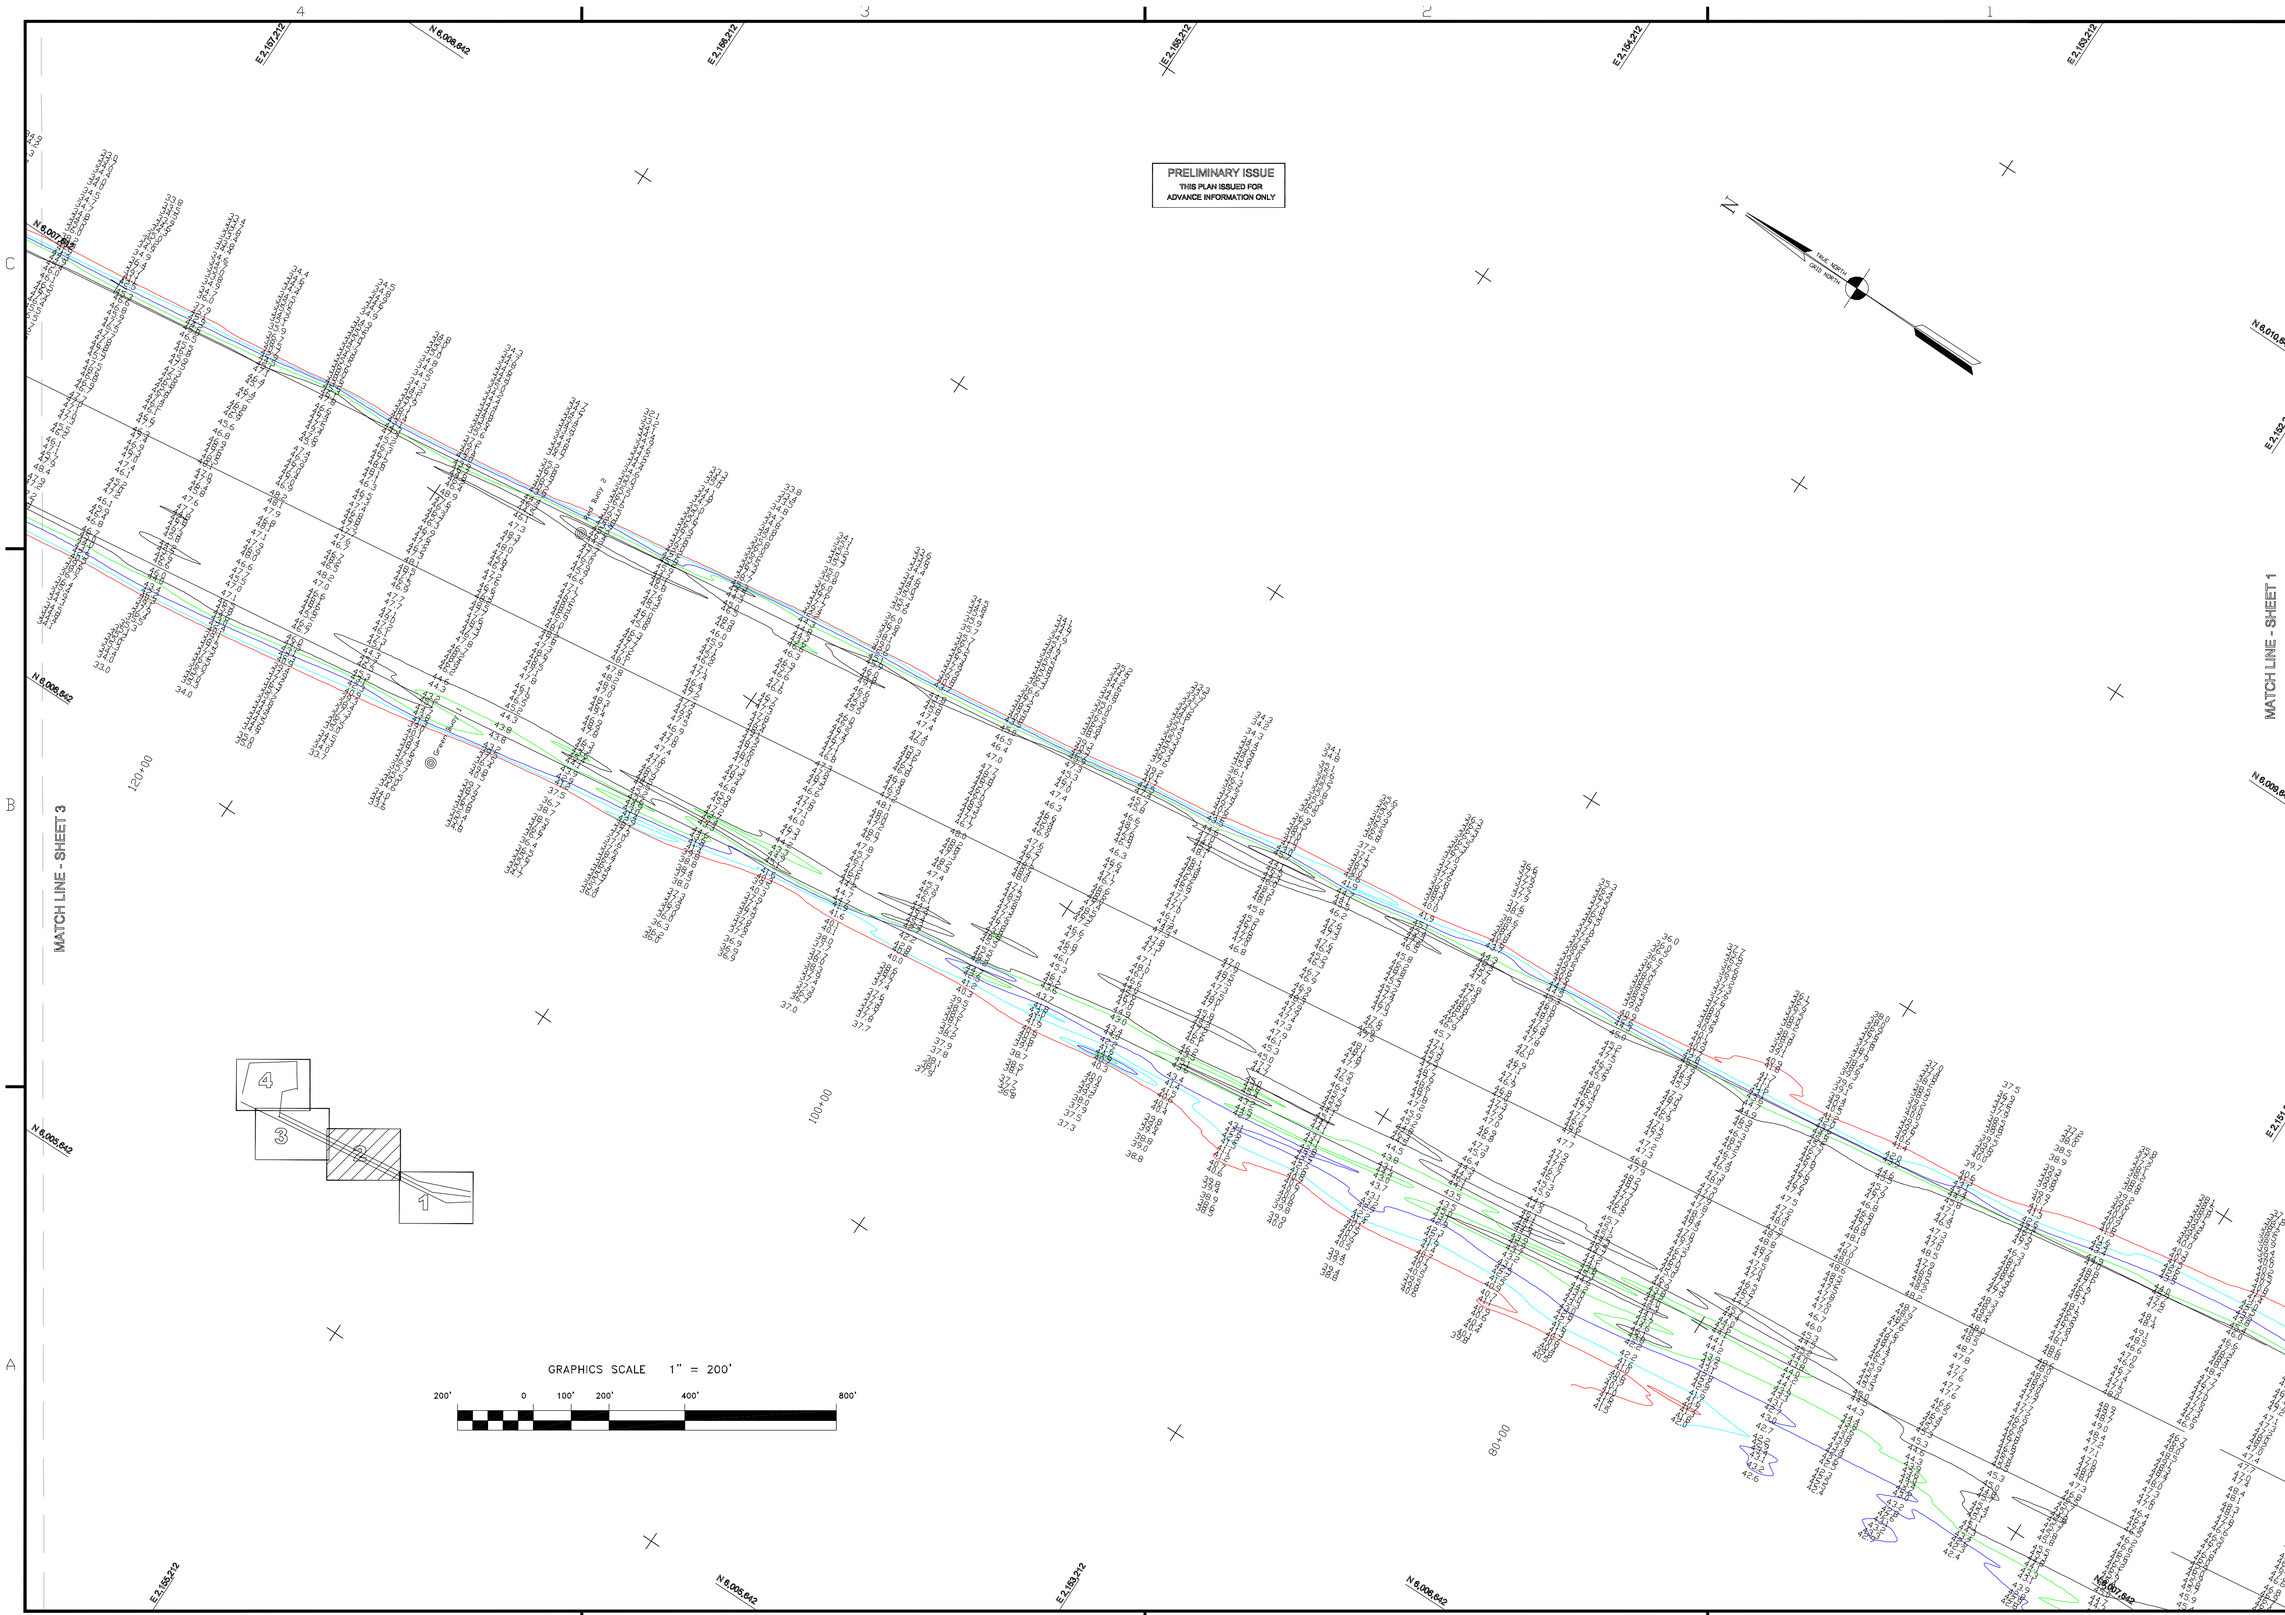

US Army Corps of Engineers
San Francisco District
333 Market Street
San Francisco, CA 94105

Mark	Description	Date	Appr.

SUBMITTED:	DESIGNED BY:	CHECKED BY:	DRAWN BY:
Survey Section Team Leader		TVW	EC
APPROVAL RECOMMENDED:	DATE:	SHEET NO.	DRAWING NO.
Chief, Technical Support Section	4/7/2005	2 OF 4	9 2 341
APPROVED:	PREPARED UNDER THE DIRECTION OF PHILIP T. FEIR		
Chief, Construction Branch	LT. COLONEL, C.E., DISTRICT ENGINEER		

CONTRA COSTA COUNTY CALIFORNIA

RICHMOND HARBOR
SOUTH HAMPTON SHOALS
CONDITION SURVEY
29, 30 MARCH 2005

Sheet reference number
C2