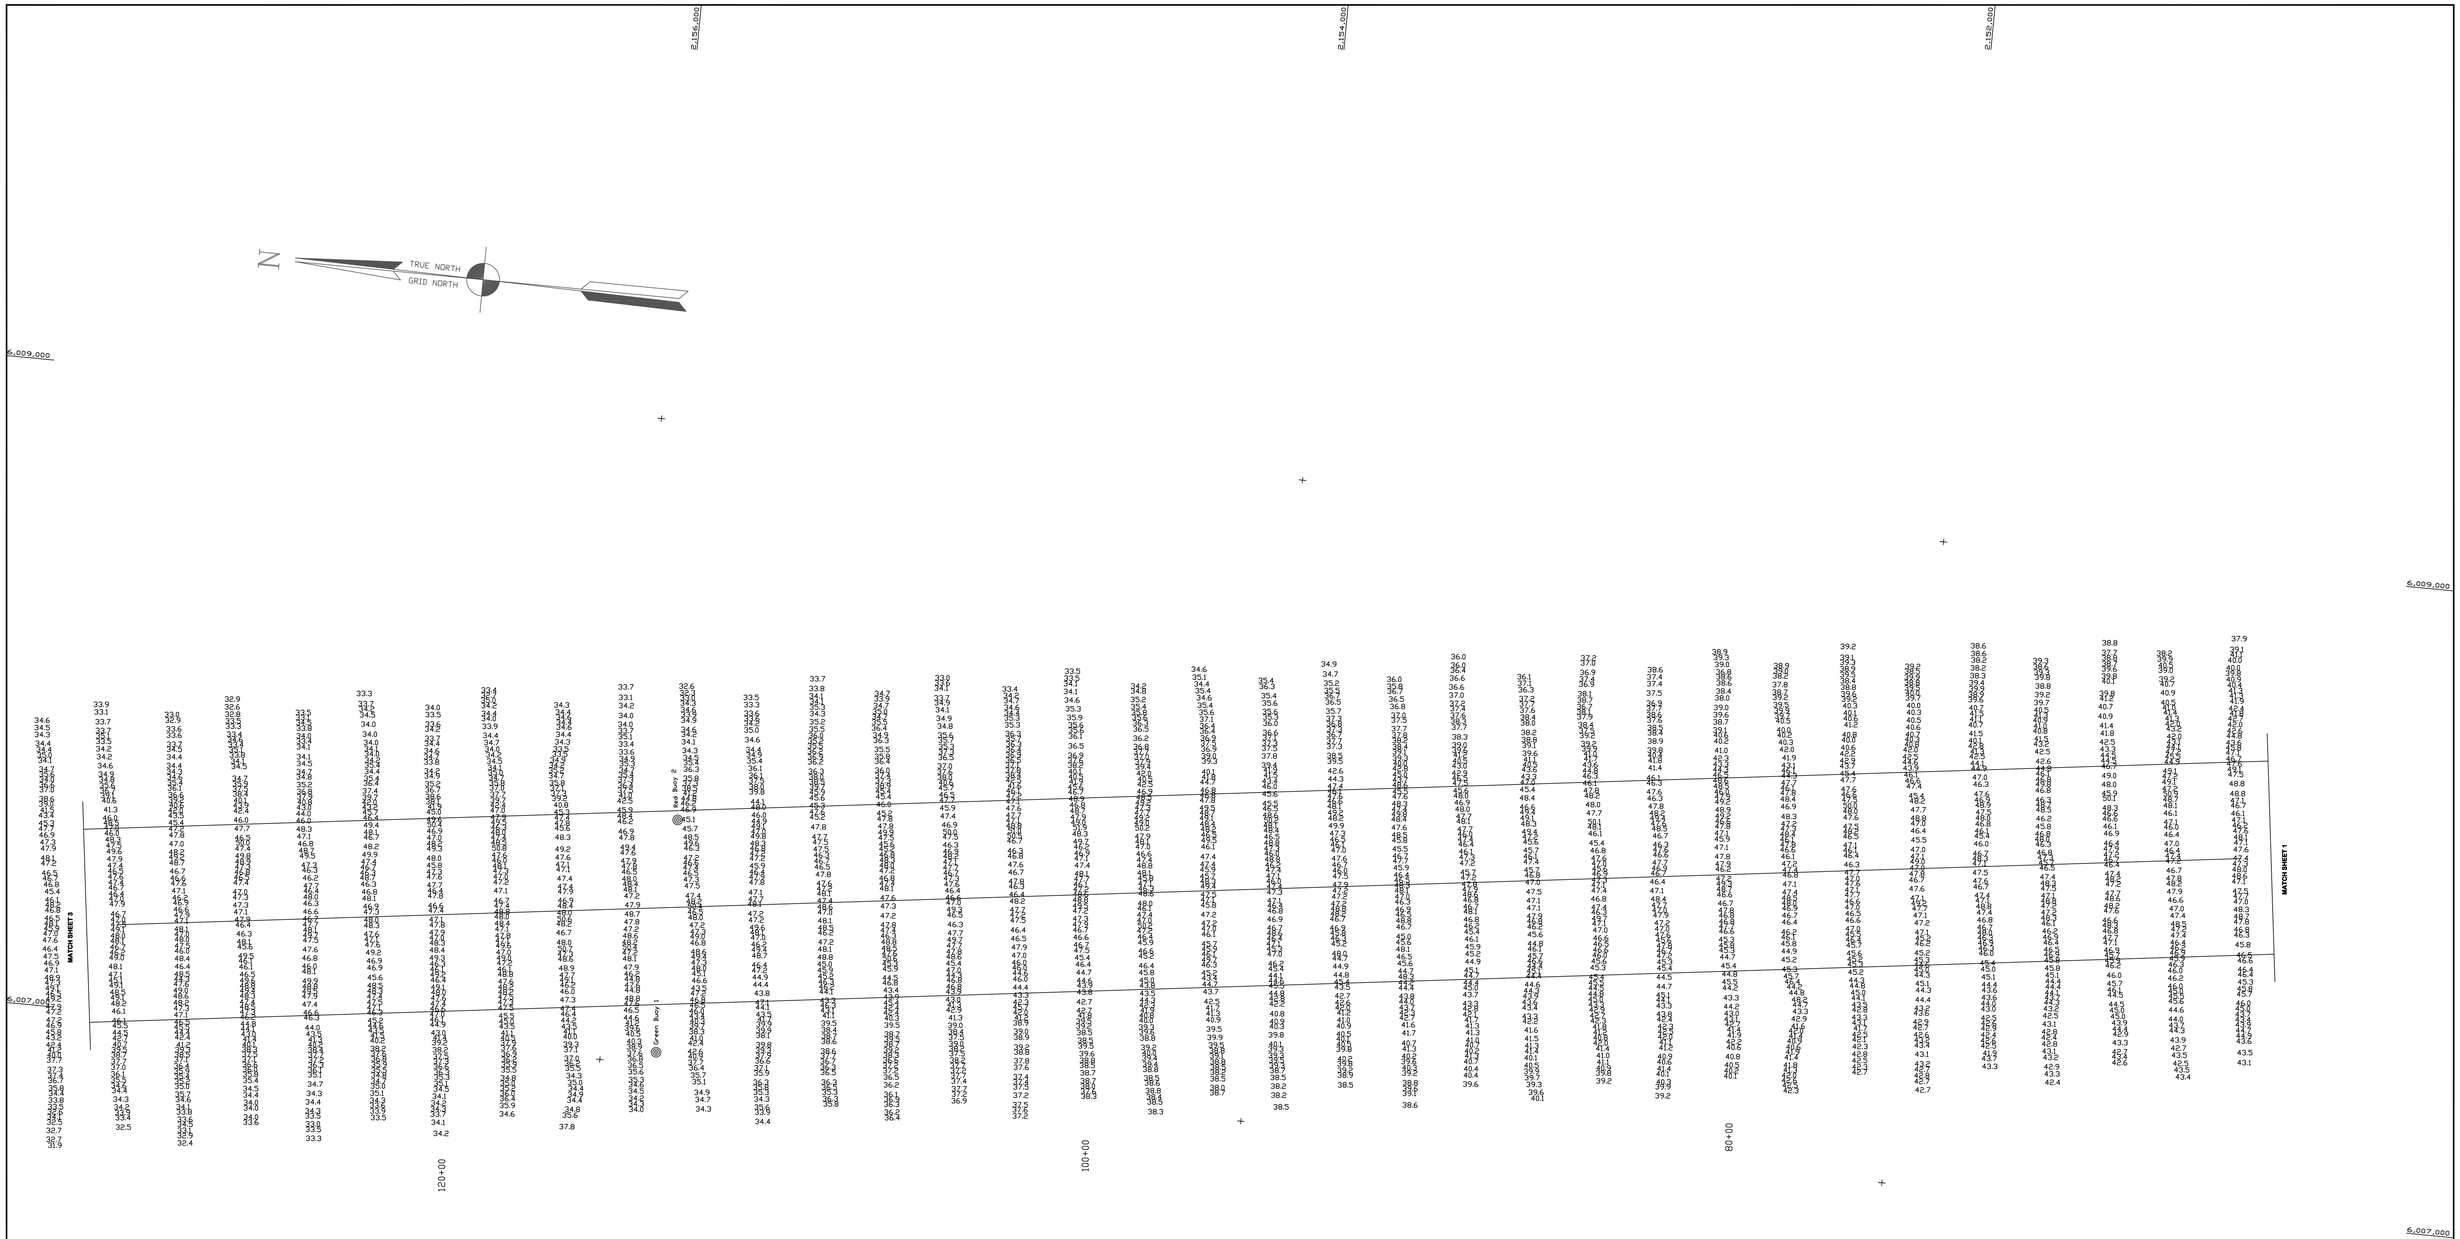

PRELIMINARY ISSUE
THIS PLAN ISSUED FOR
ADVANCE INFORMATION ONLY

SYMBOL	DESCRIPTION	DATE	APPROVAL

REVISIONS

US ARMY CORPS OF ENGINEERS
San Francisco District

DRAWN BY:
CHECKED BY:
DESIGNED BY:
SUBMITTED:

CONTRA COSTA COUNTY — CALIFORNIA

RICHMOND HARBOR
SOUTHAMPTON SHOALS

CONDITION SURVEY
14 MARCH 2003

APPROVAL RECOMMENDED: — CHIEF ENGINEERING BRANCH
APPROVED: — CHIEF ENGINEERING & TECHNICAL SERVICES DIVISION
DATE:

PREPARED UNDER THE DIRECTION OF
MICHAEL McCORMICK
LT. COLONEL, C.E., DISTRICT ENGINEER

SCALE: 1"=200'
JOB NO.:
DRAWING NUMBER
SHEET: 2 OF 4 | 9 | 2 | 329