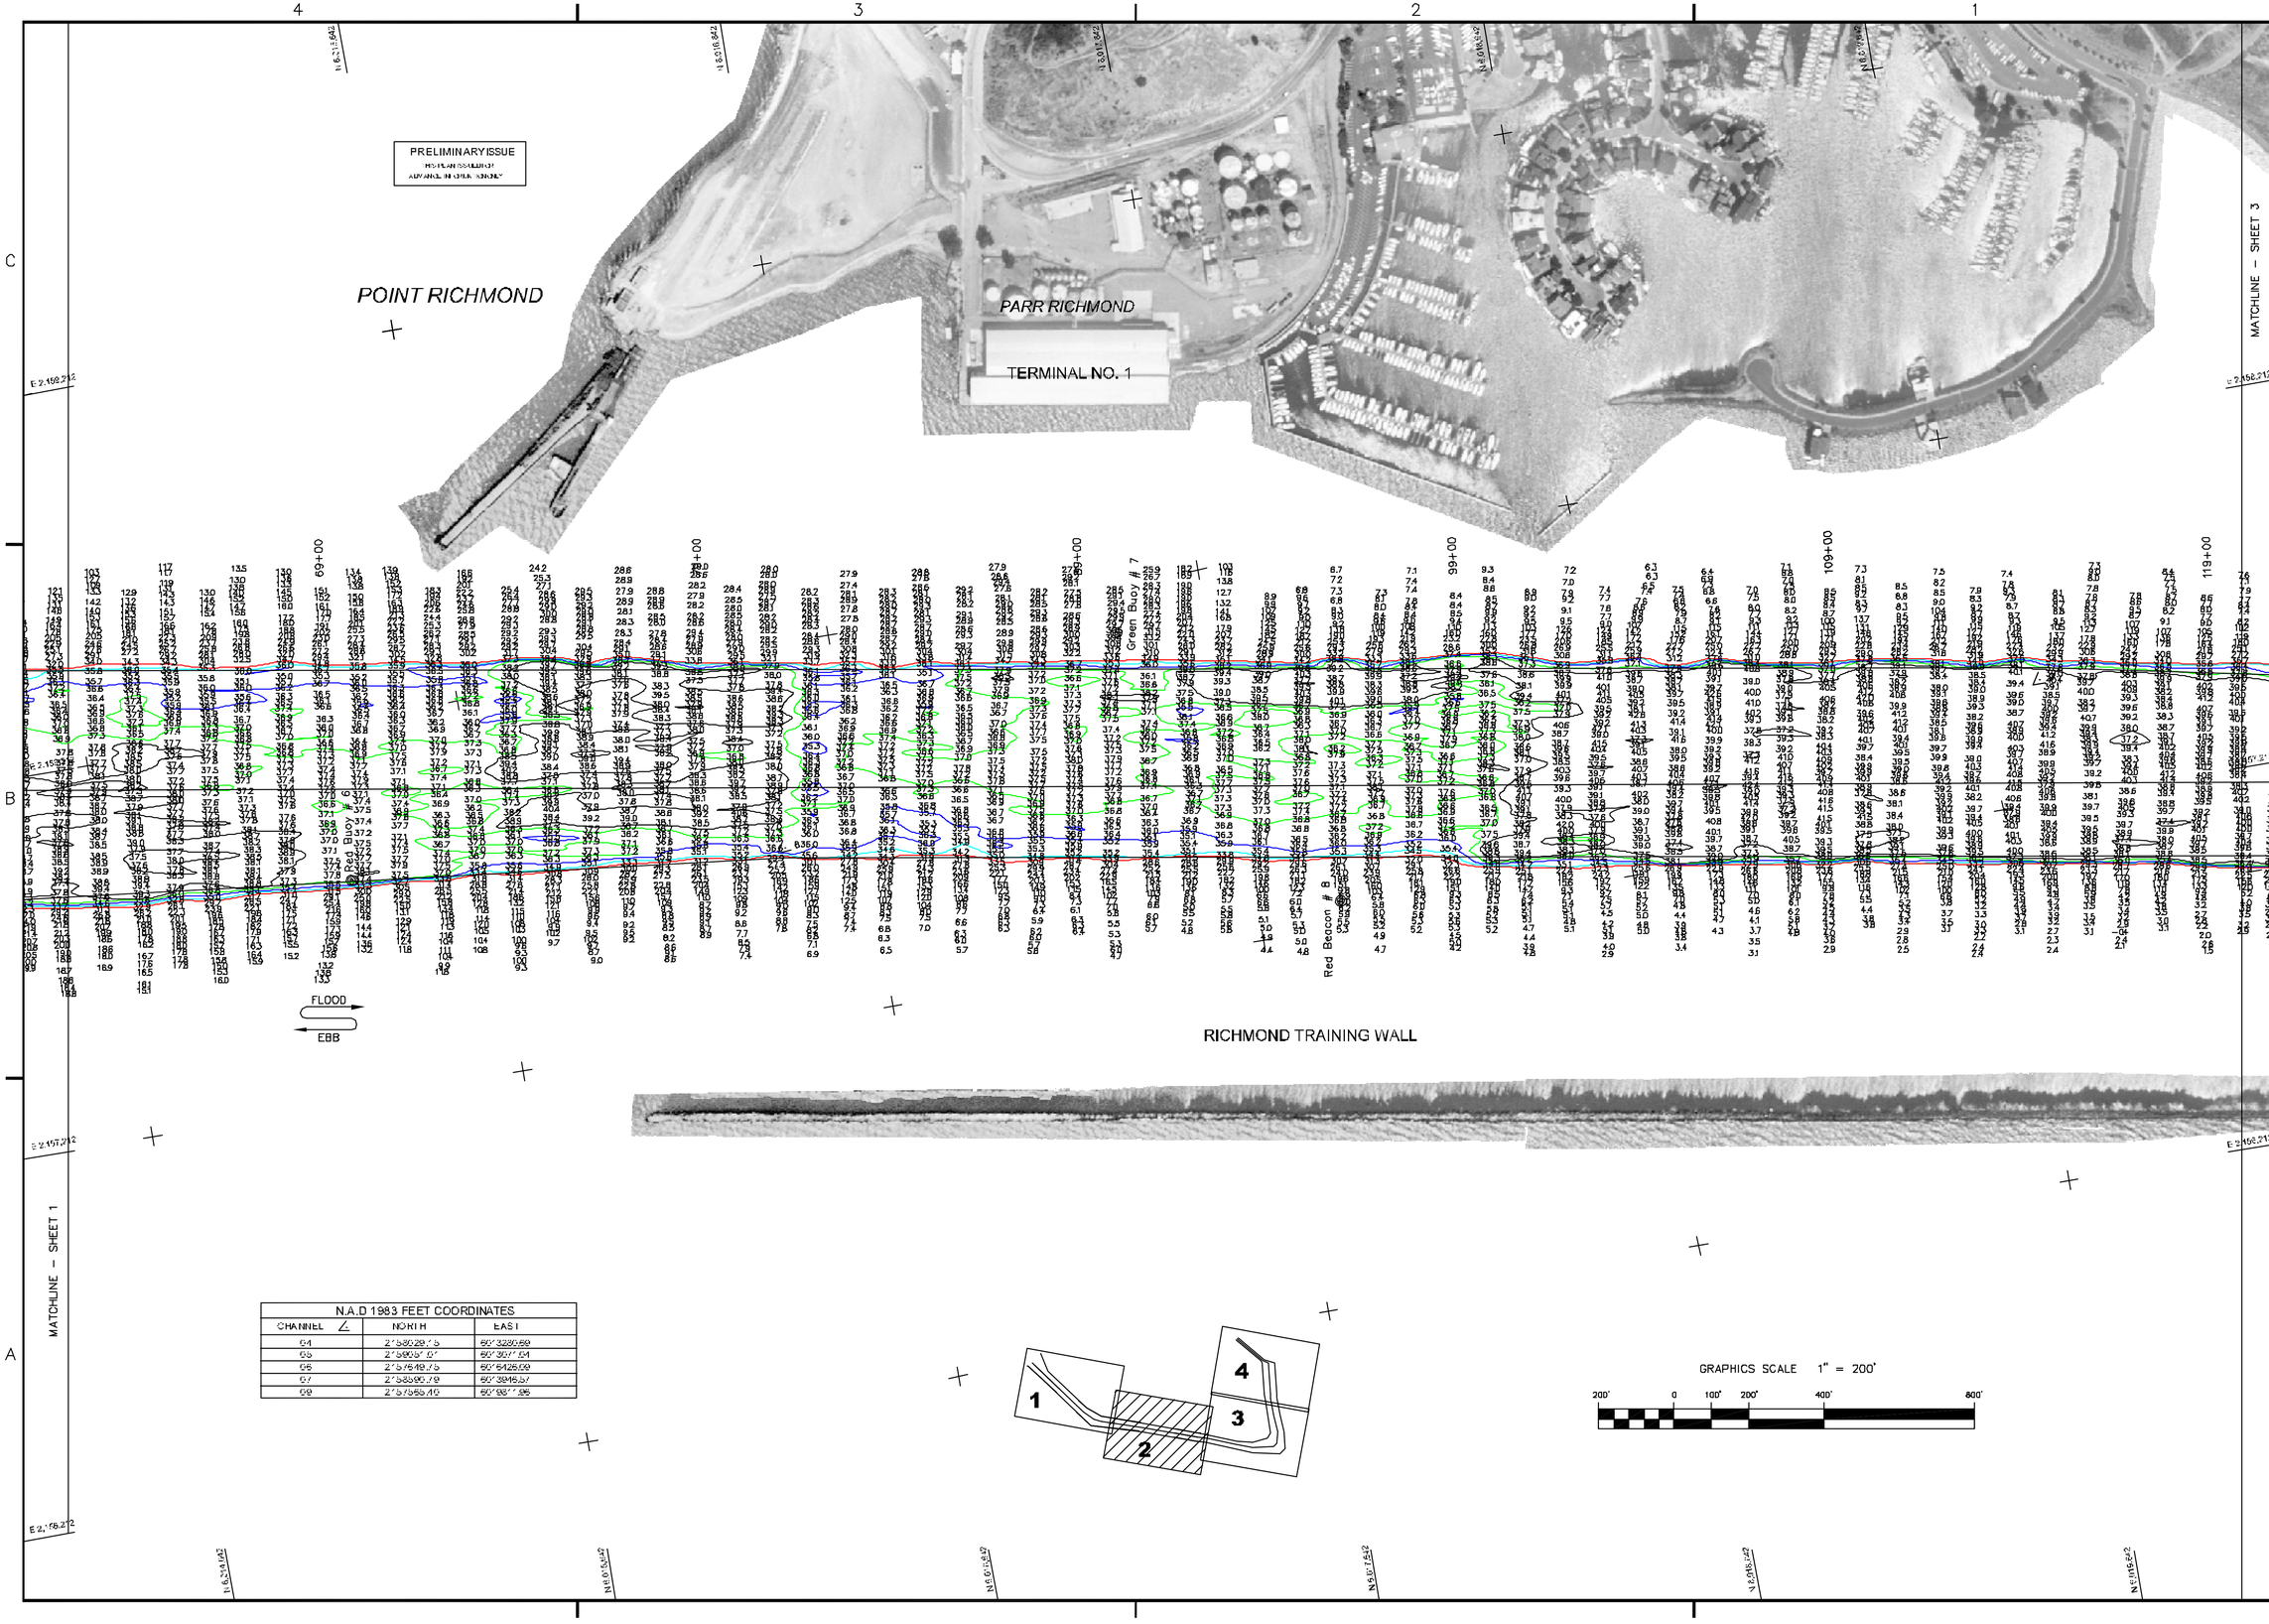

N.A.D 1983 FEET COORDINATES		
CHANNEL ∠	NORTH	EAST
04	2°58029.75	60°3280.69
05	2°59051.01	60°3071.04
06	2°57649.75	60°6426.09
07	2°58590.79	60°3946.57
09	2°57565.40	60°9811.96

US Army Corps of Engineers
San Francisco District
333 Market Street
San Francisco, CA 94105

Mark	Description	Date	Appr.

DESIGNED BY: TVW
DATE: 1/21/2003
CHECKED BY: PC
SHEET NO. 2 OF 4
DRAWING NO. 9 2 327
DRAWN BY: EWC

PREPARED UNDER THE DIRECTION OF
MICHAEL McCORMICK
LT. COLONEL, C.E., DISTRICT ENGINEER

SUBMITTED: Hydro Survey Section
APPROVAL RECOMMENDED: Chief, Engineering Branch
APPROVED: Chief, Engineering Technical & Services Div.

CONTRA COSTA COUNTY CALIFORNIA

RICHMOND INNER HARBOR
POSTDREDGE SURVEY
16–18 JANUARY 2003

Sheet reference number
C2