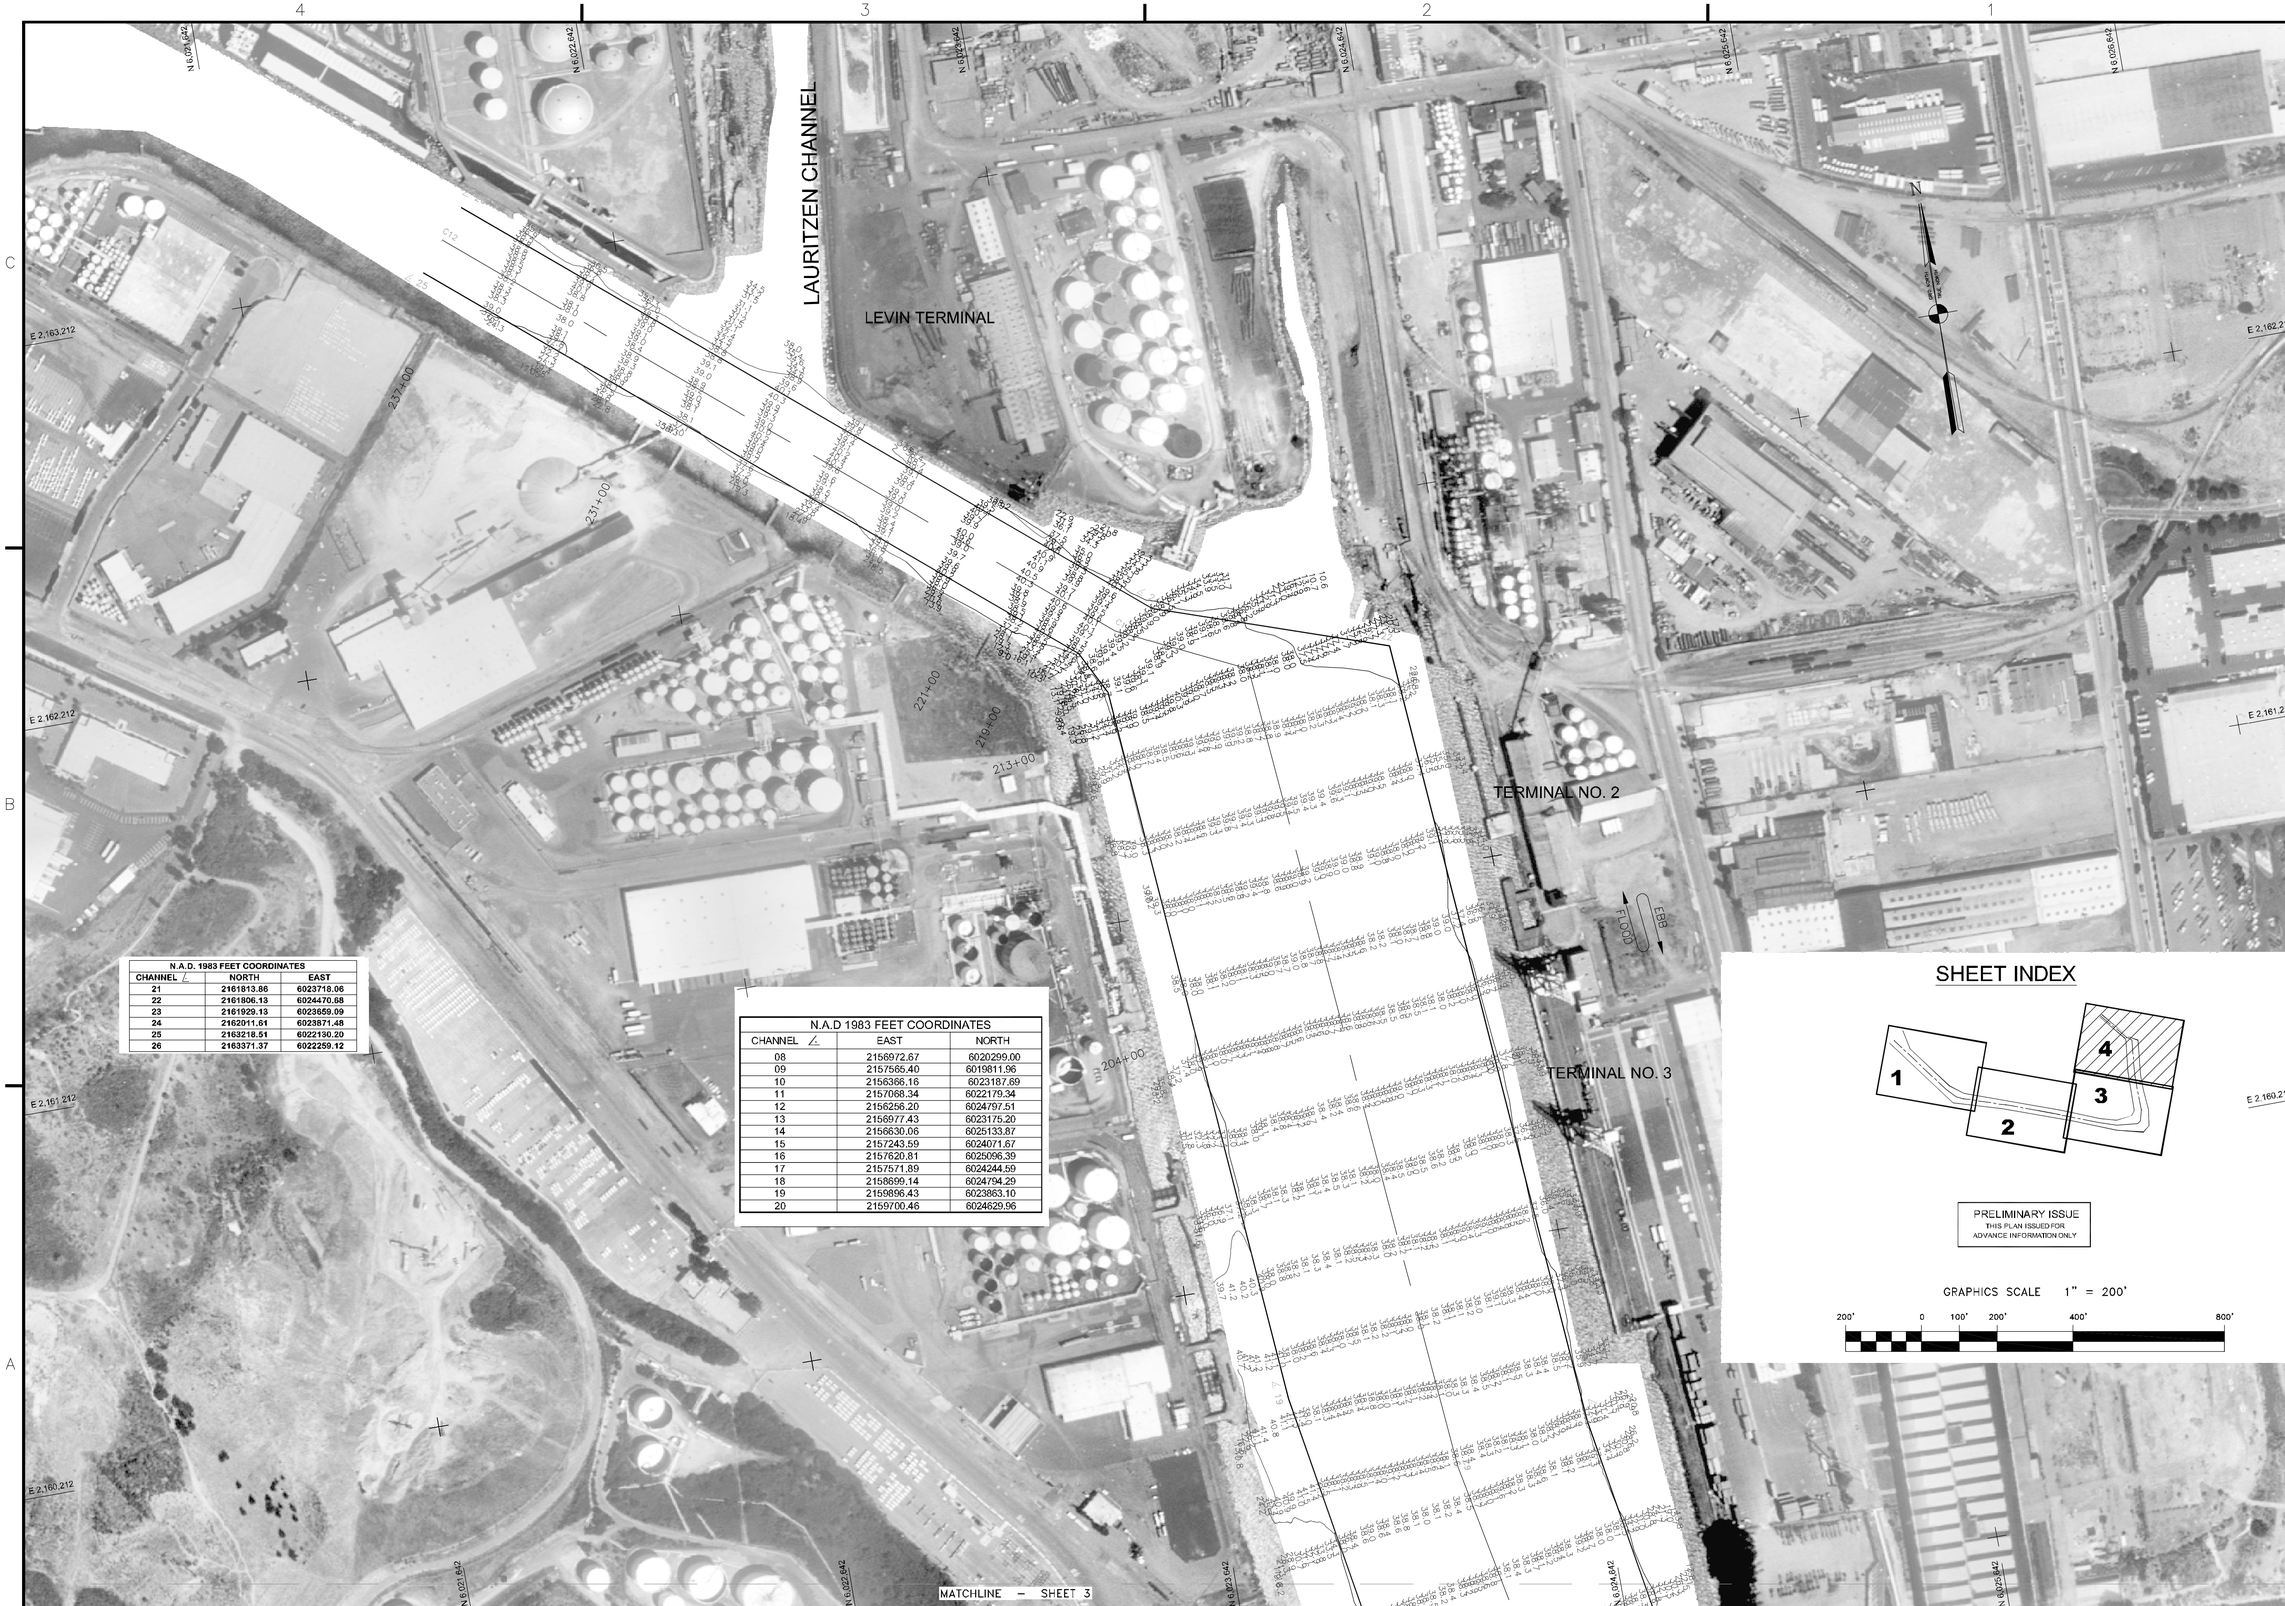

N.A.D. 1983 FEET COORDINATES		
CHANNEL ∠	NORTH	EAST
21	2161813.86	6023718.06
22	2161806.13	6024470.68
23	2161929.13	6023659.09
24	2162011.51	6023871.48
25	2163218.51	6022130.20
26	2163371.37	6022259.12

N.A.D 1983 FEET COORDINATES		
CHANNEL ∠	EAST	NORTH
08	2156972.67	6020299.00
09	2157565.40	6019811.96
10	2156386.16	6023187.69
11	2157068.34	6022179.34
12	2156256.20	6024797.51
13	2156977.43	6023175.20
14	2156630.06	6025133.87
15	2157243.59	6024071.67
16	2157620.81	6025096.39
17	2157571.89	6024244.59
18	2158699.14	6024794.29
19	2159896.43	6023863.10
20	2159700.46	6024629.96

US Army Corps of Engineers
San Francisco District
333 Market Street
San Francisco, CA 94105

Mark	Description	Date	Appr.

DESIGNED BY: PC | CHECKED BY: TVW | DRAWN BY:
SUBMITTED: Hydro. Survey Team Leader | DATE: 6/16/2005 | SHEET NO. 4 OF 4 | DRAWING NO. 9 | 2 | 342
APPROVAL RECOMMENDED: Chief, Technical Support Section | PREPARED UNDER THE DIRECTION OF PHILIP T. FEIR
APPROVED: Chief, Construction Branch | LT. COLONEL, C.E., DISTRICT ENGINEER

CALIFORNIA
ALAMEDA COUNTY
RICHMOND INNER HARBOR
POSTDREDGE SURVEY
15 & 16 JUNE 2005

Sheet reference number
C4