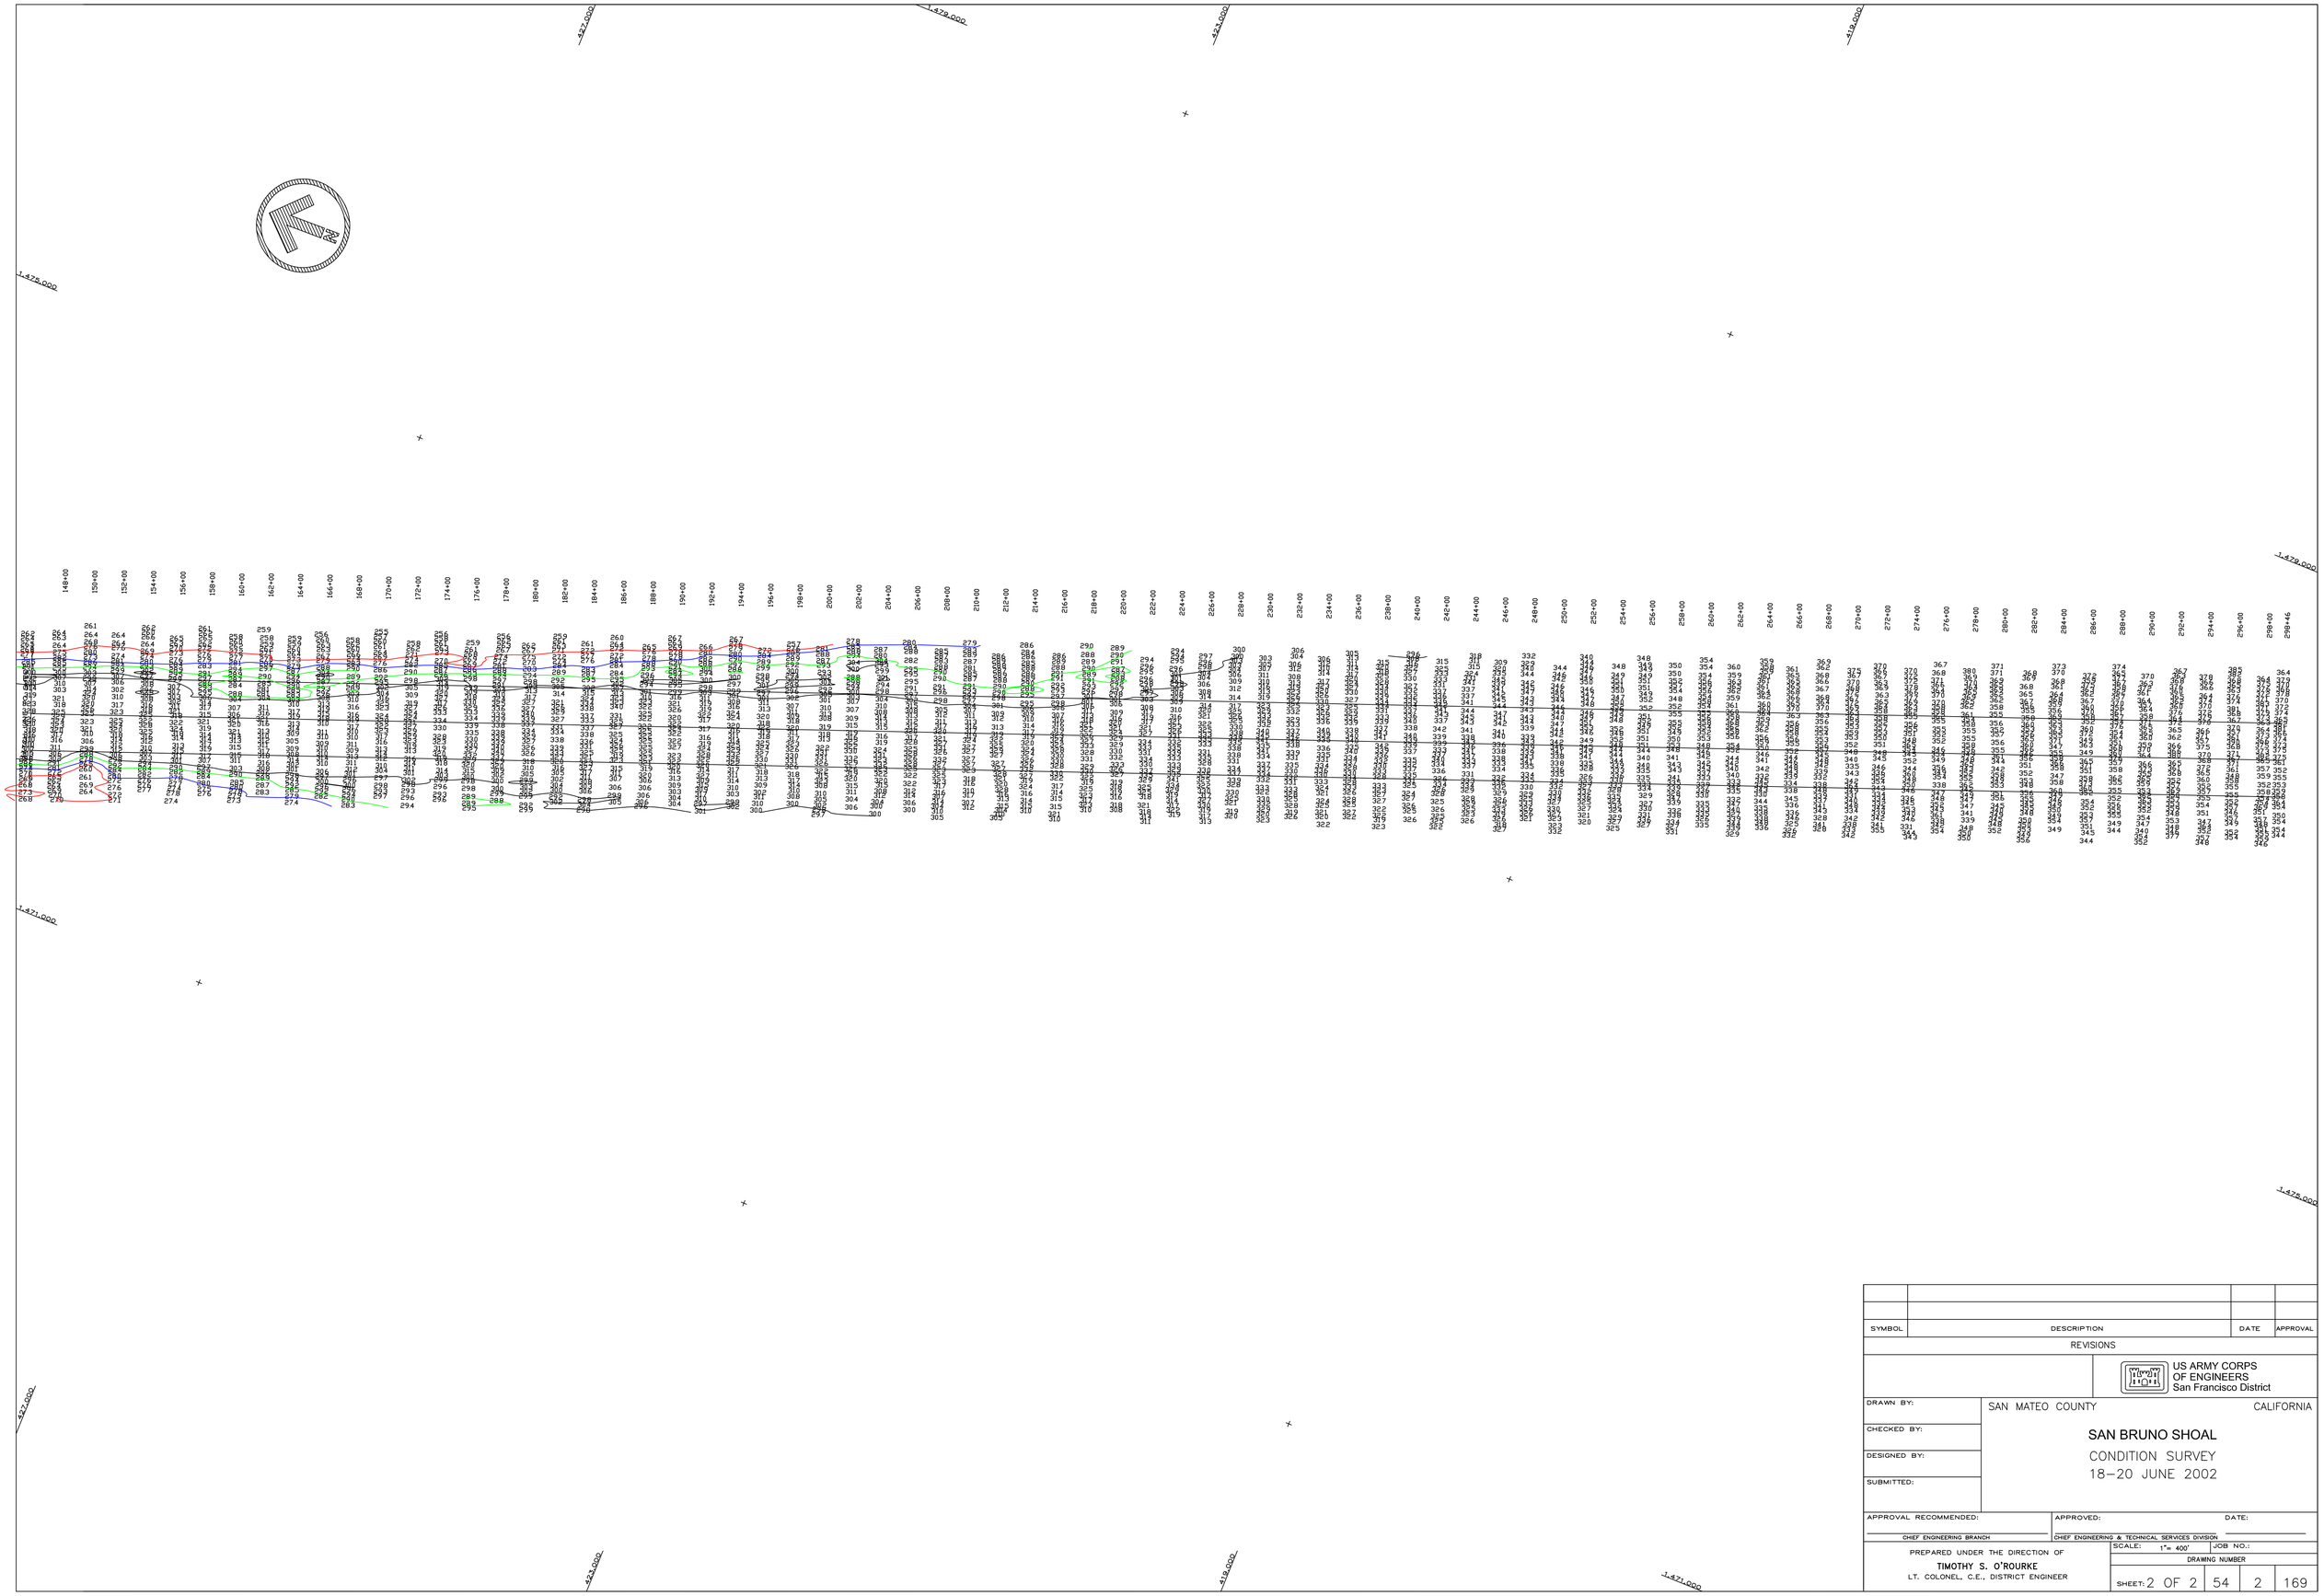

SYMBOL	DESCRIPTION	DATE	APPROVAL

REVISIONS

US ARMY CORPS OF ENGINEERS
San Francisco District

DRAWN BY:
CHECKED BY:
DESIGNED BY:
SUBMITTED:

SAN MATEO COUNTY — CALIFORNIA

SAN BRUNO SHOAL

CONDITION SURVEY
18–20 JUNE 2002

APPROVAL RECOMMENDED: _____ CHIEF ENGINEERING BRANCH

APPROVED: _____ CHIEF ENGINEERING & TECHNICAL SERVICES DIVISION — DATE: _____

PREPARED UNDER THE DIRECTION OF
TIMOTHY S. O'ROURKE
LT. COLONEL, C.E., DISTRICT ENGINEER

SCALE: 1" = 400' — JOB NO.:

DRAWING NUMBER

SHEET: 2 OF 2 | 54 | 2 | 169