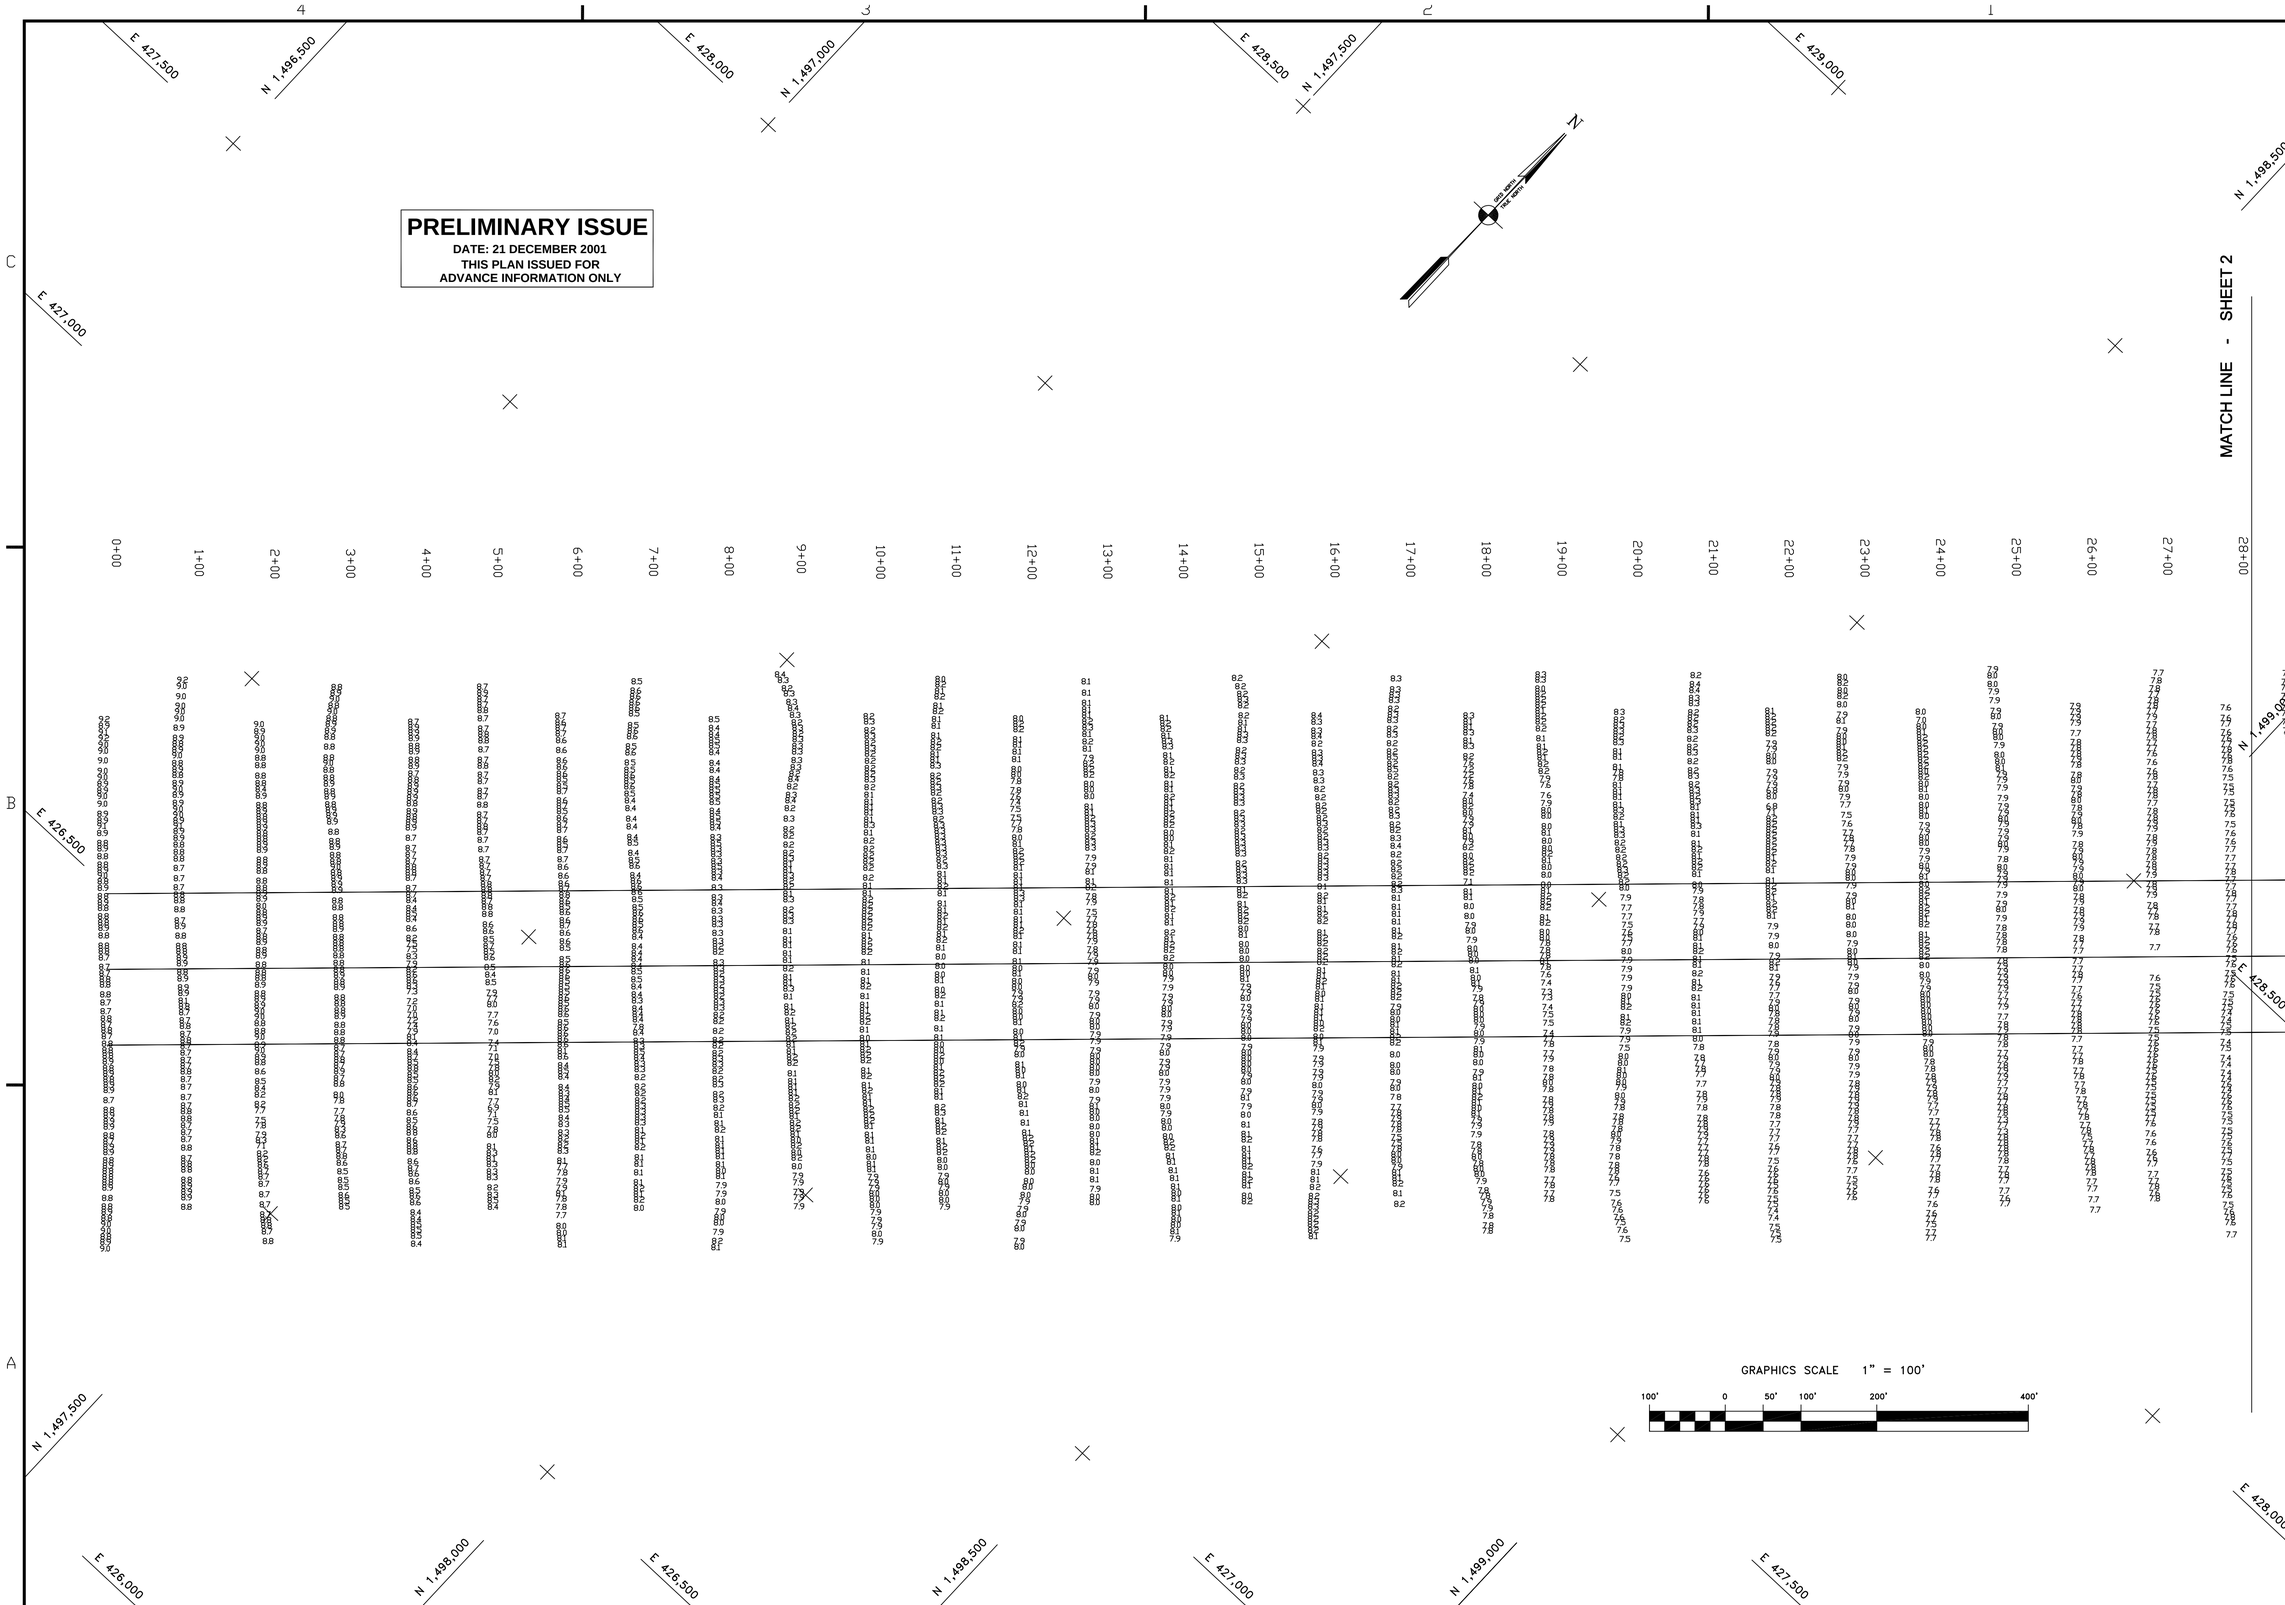

US Army Corps of Engineers
San Francisco District
333 Market Street
San Francisco, CA 94105

Mark	Description	Date	Appr.

SUBMITTED:
Chief, Cold Dodge Section
APPROVAL:
Chief, Engineering Branch
APPROVAL RECOMMENDED:
Chief, Engineering Technical Services Division

DESIGNED BY: PC
DRAWN BY: EWC
DATE: 12/21/2001
CHECKED BY: PC
SHEET NO. 1 OF 7
DRAWING NO. 122
2

PREPARED UNDER THE DIRECTION OF
TIMOTHY S. O'ROURKE
LT. COLONEL, C.E., DISTRICT ENGINEER

ALAMEDA COUNTY CALIFORNIA

JACK D. MALTESTER CHANNEL

SAN LEANDRO MARINA
23-31 OCTOBER 2001
POST-DREDGE SURVEY

Sheet reference number
C1