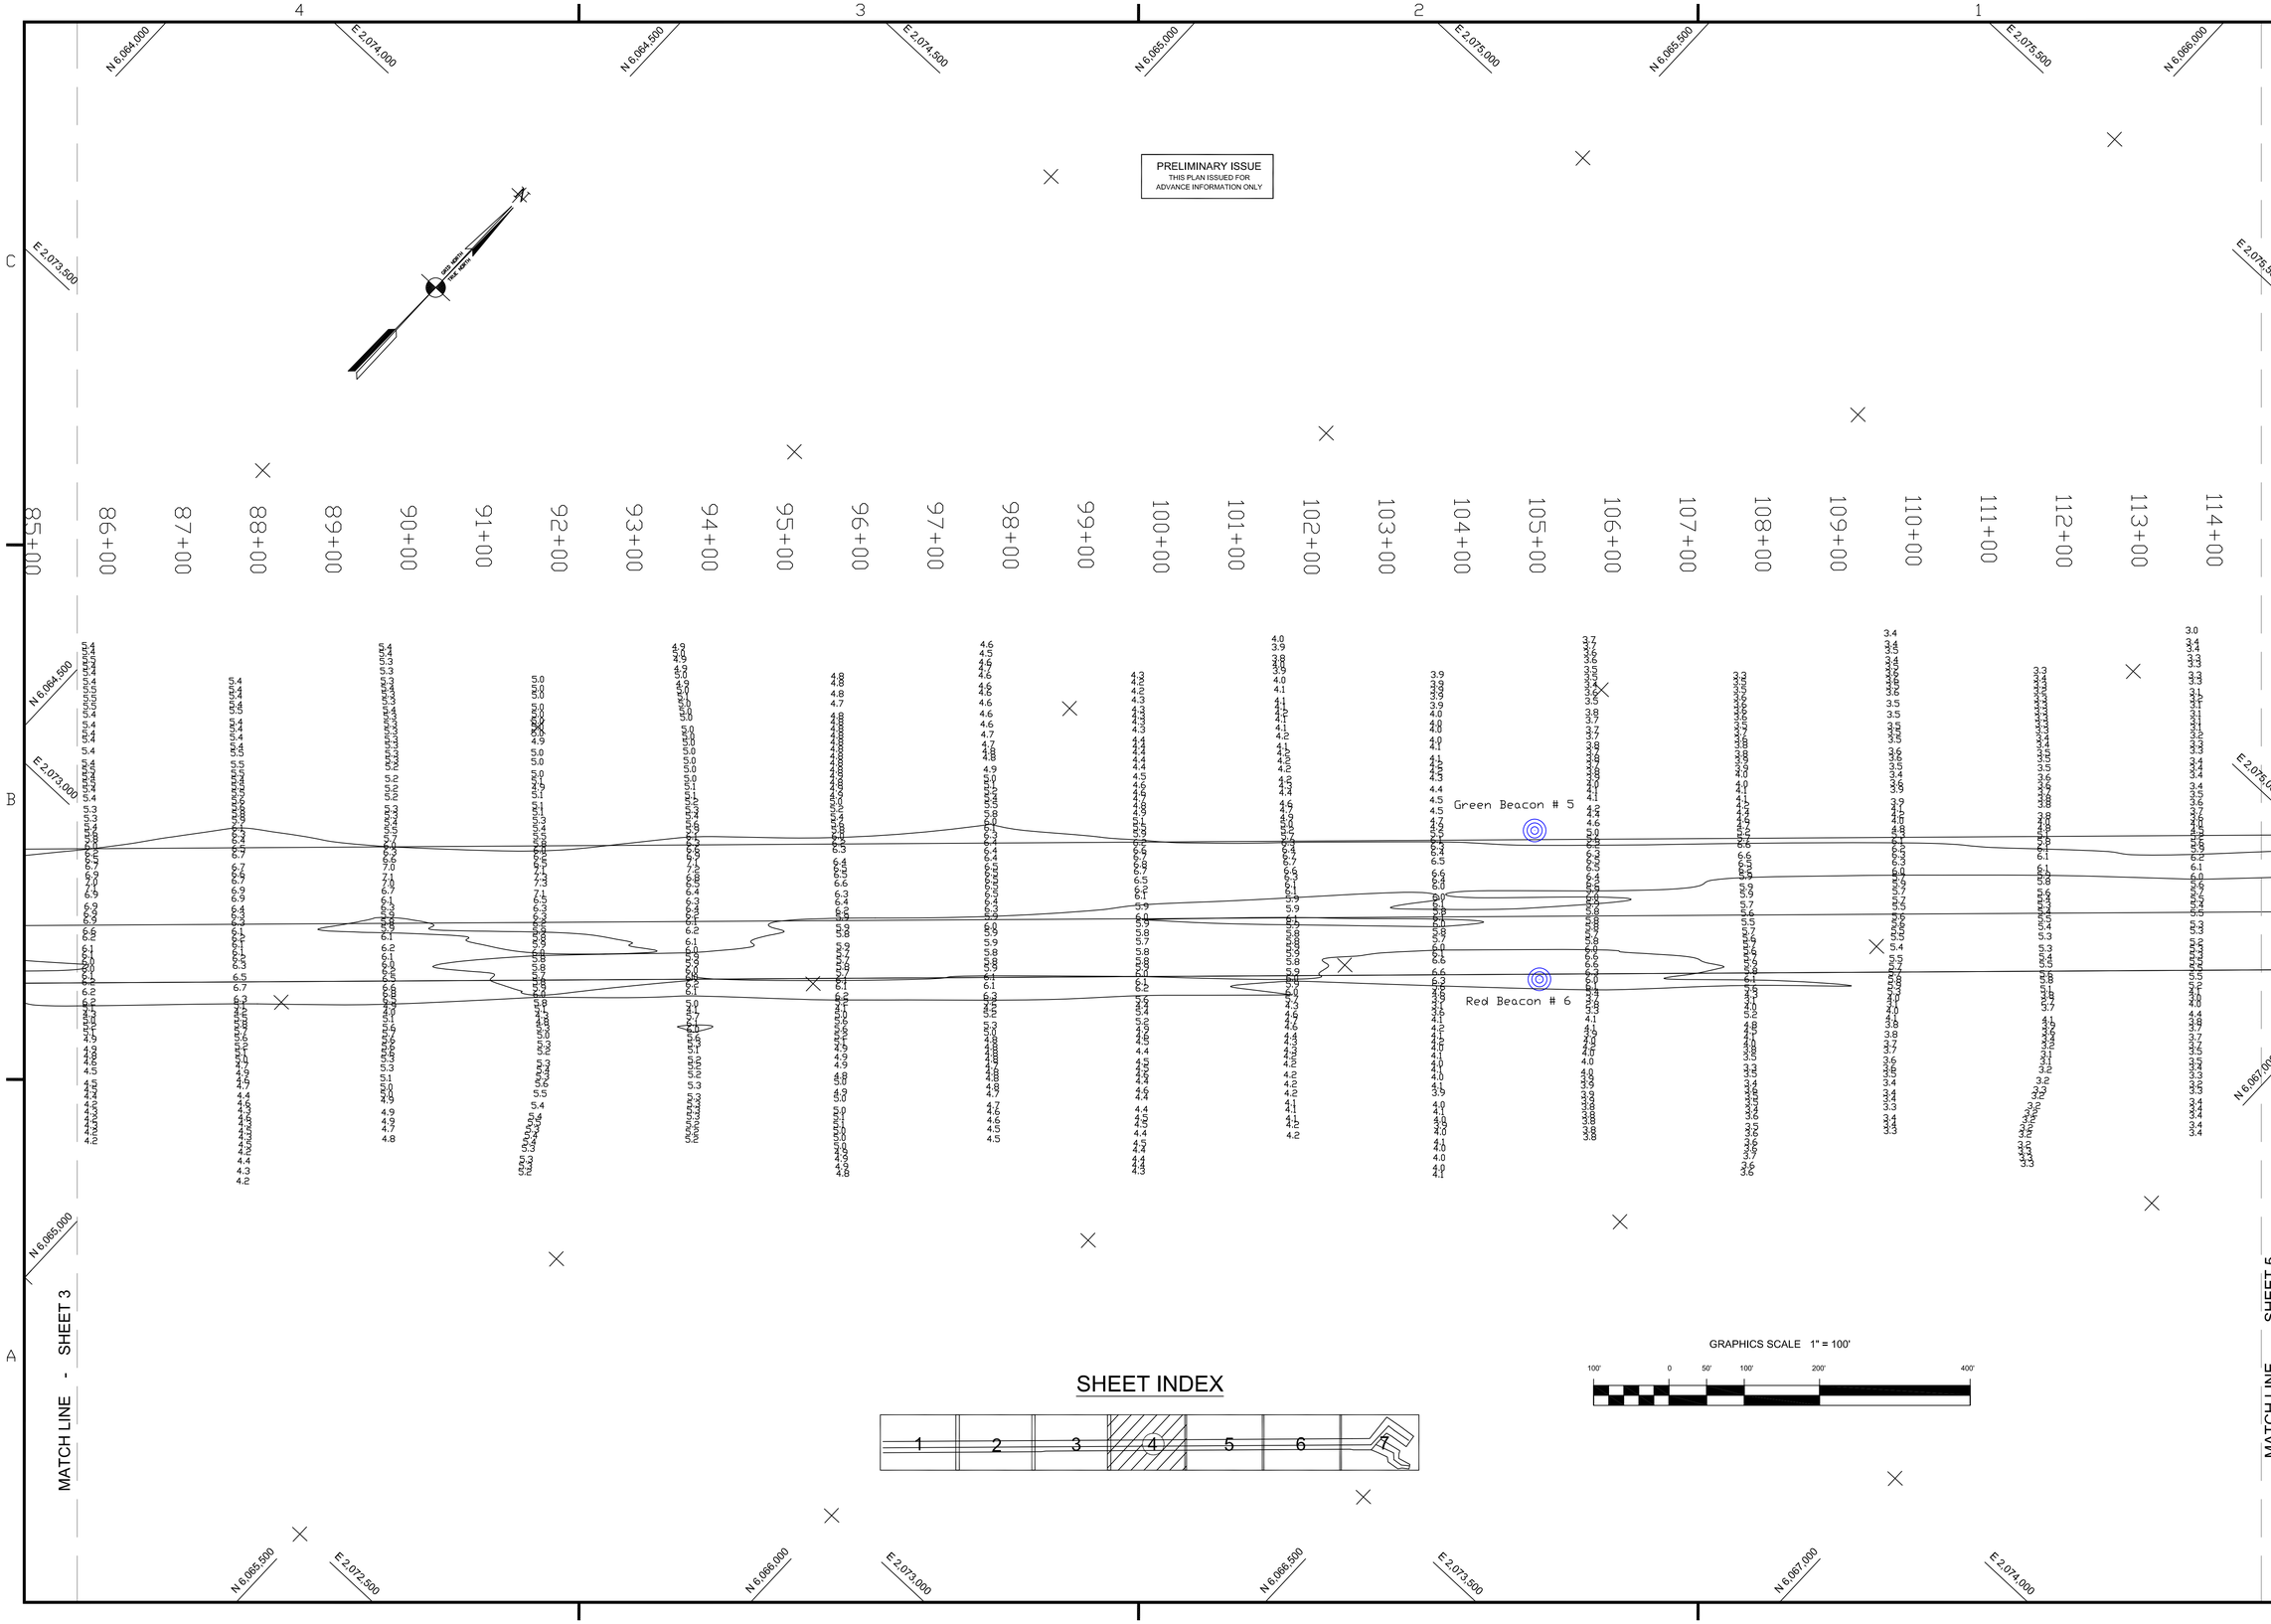

US Army Corps of Engineers
San Francisco District
1455 Market Street
San Francisco, CA 94103

Mark	Description	Date	Appr.

DESIGNED BY:	CHECKED BY: TVW	DRAWN BY: EWC	
DATE: 1/31/2008	SHEET NO. 4 OF 7	DRAWING NO. 122	2

PREPARED UNDER THE DIRECTION OF
CRAIG W. KILLEY
LT. COLONEL, C.E., DISTRICT ENGINEER

SUBMITTED: MC
Hydro. Survey Team Leader
APPROVAL RECOMMENDED:
Chief, Technical Support Section
APPROVED:
Chief, Construction Branch

CALIFORNIA
ALAMEDA COUNTY
JACK D. MALTESTER CHANNEL
SAN LEANDRO MARINA
CONDITION SURVEY
17–18, 22 & 29 JANUARY 2008

Sheet reference number
C4