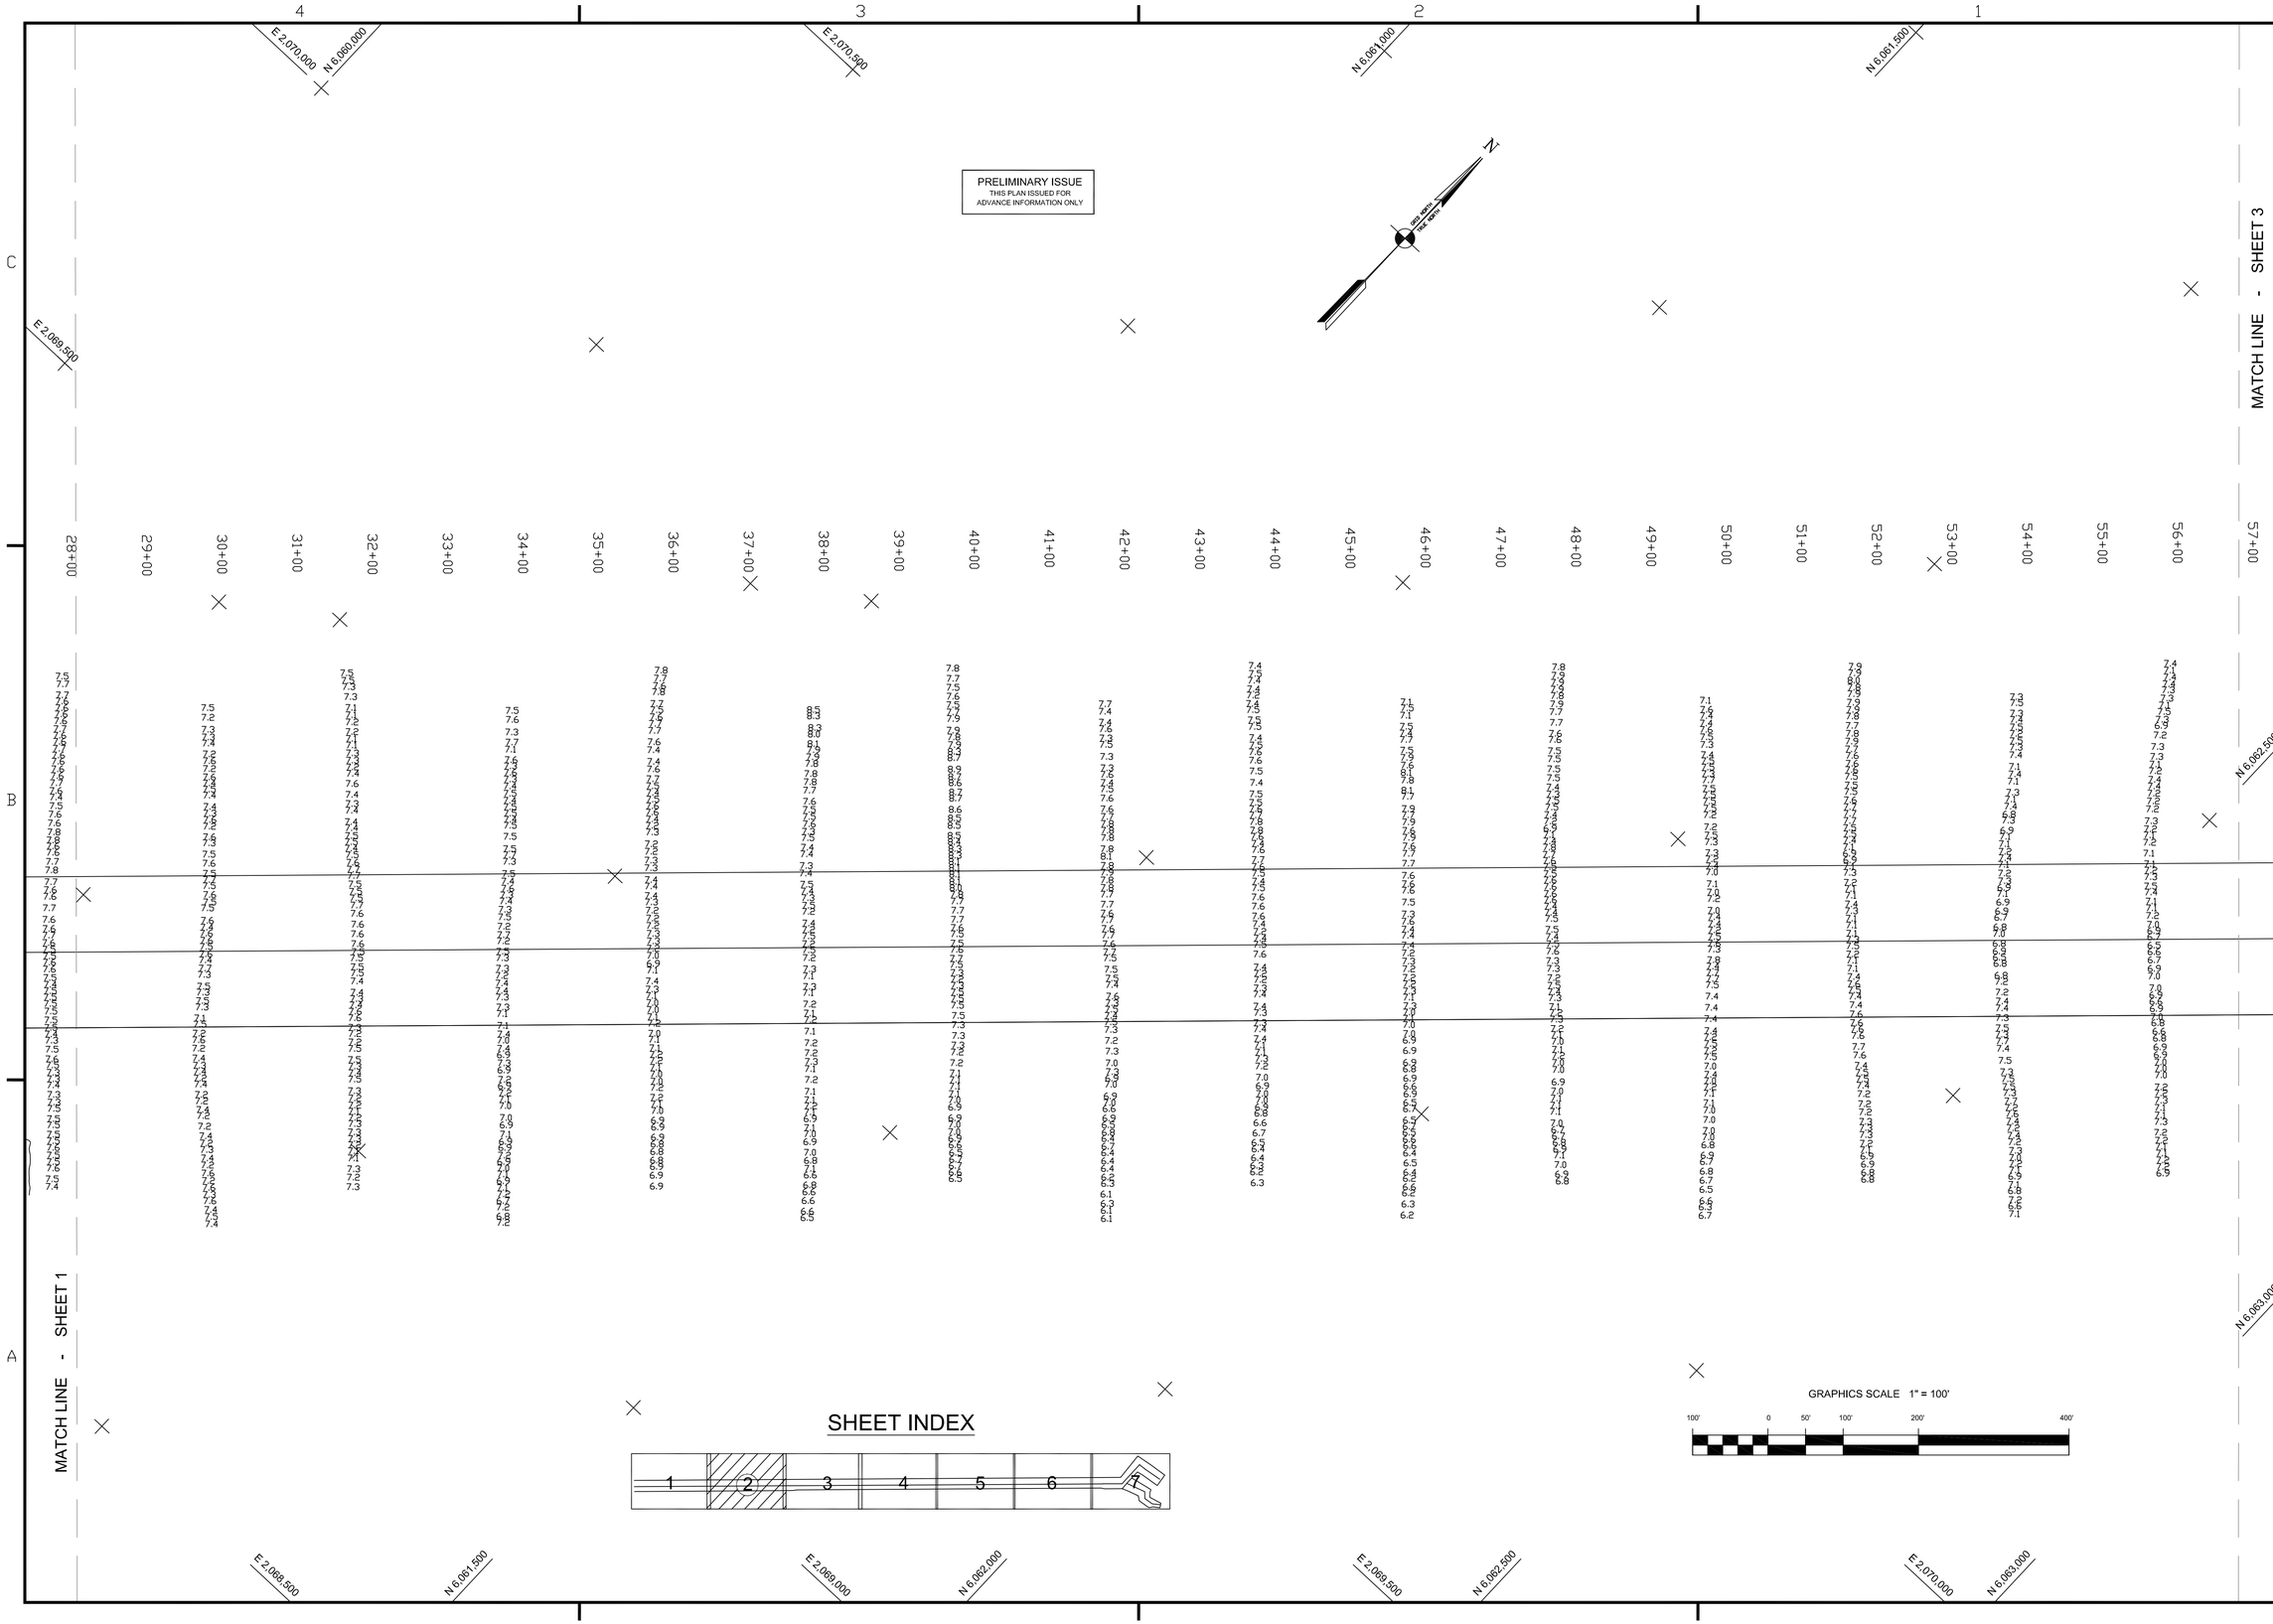

US Army Corps of Engineers
San Francisco District
333 Market Street
San Francisco, CA 94105

Mark	Description	Date	Appr.

DESIGNED BY:	CHECKED BY: TVW	DRAWN BY: EWC	
DATE: 9/21/2006	SHEET NO. 2 OF 7	DRAWING NO. 122	2 / 35

PREPARED UNDER THE DIRECTION OF
CRAIG W. KILEY
LT. COLONEL, C.E., DISTRICT ENGINEER

SUBMITTED:
Hydro Survey Team Leader
APPROVAL RECOMMENDED:
Chief, Technical Support Section
APPROVED:
Chief, Construction Branch

CALIFORNIA
ALAMEDA COUNTY

JACK D. MALTESTER CHANNEL
SAN LEANDRO MARINA
CONDITION SURVEY
18–19 SEPTEMBER 2006

Sheet reference number
C2