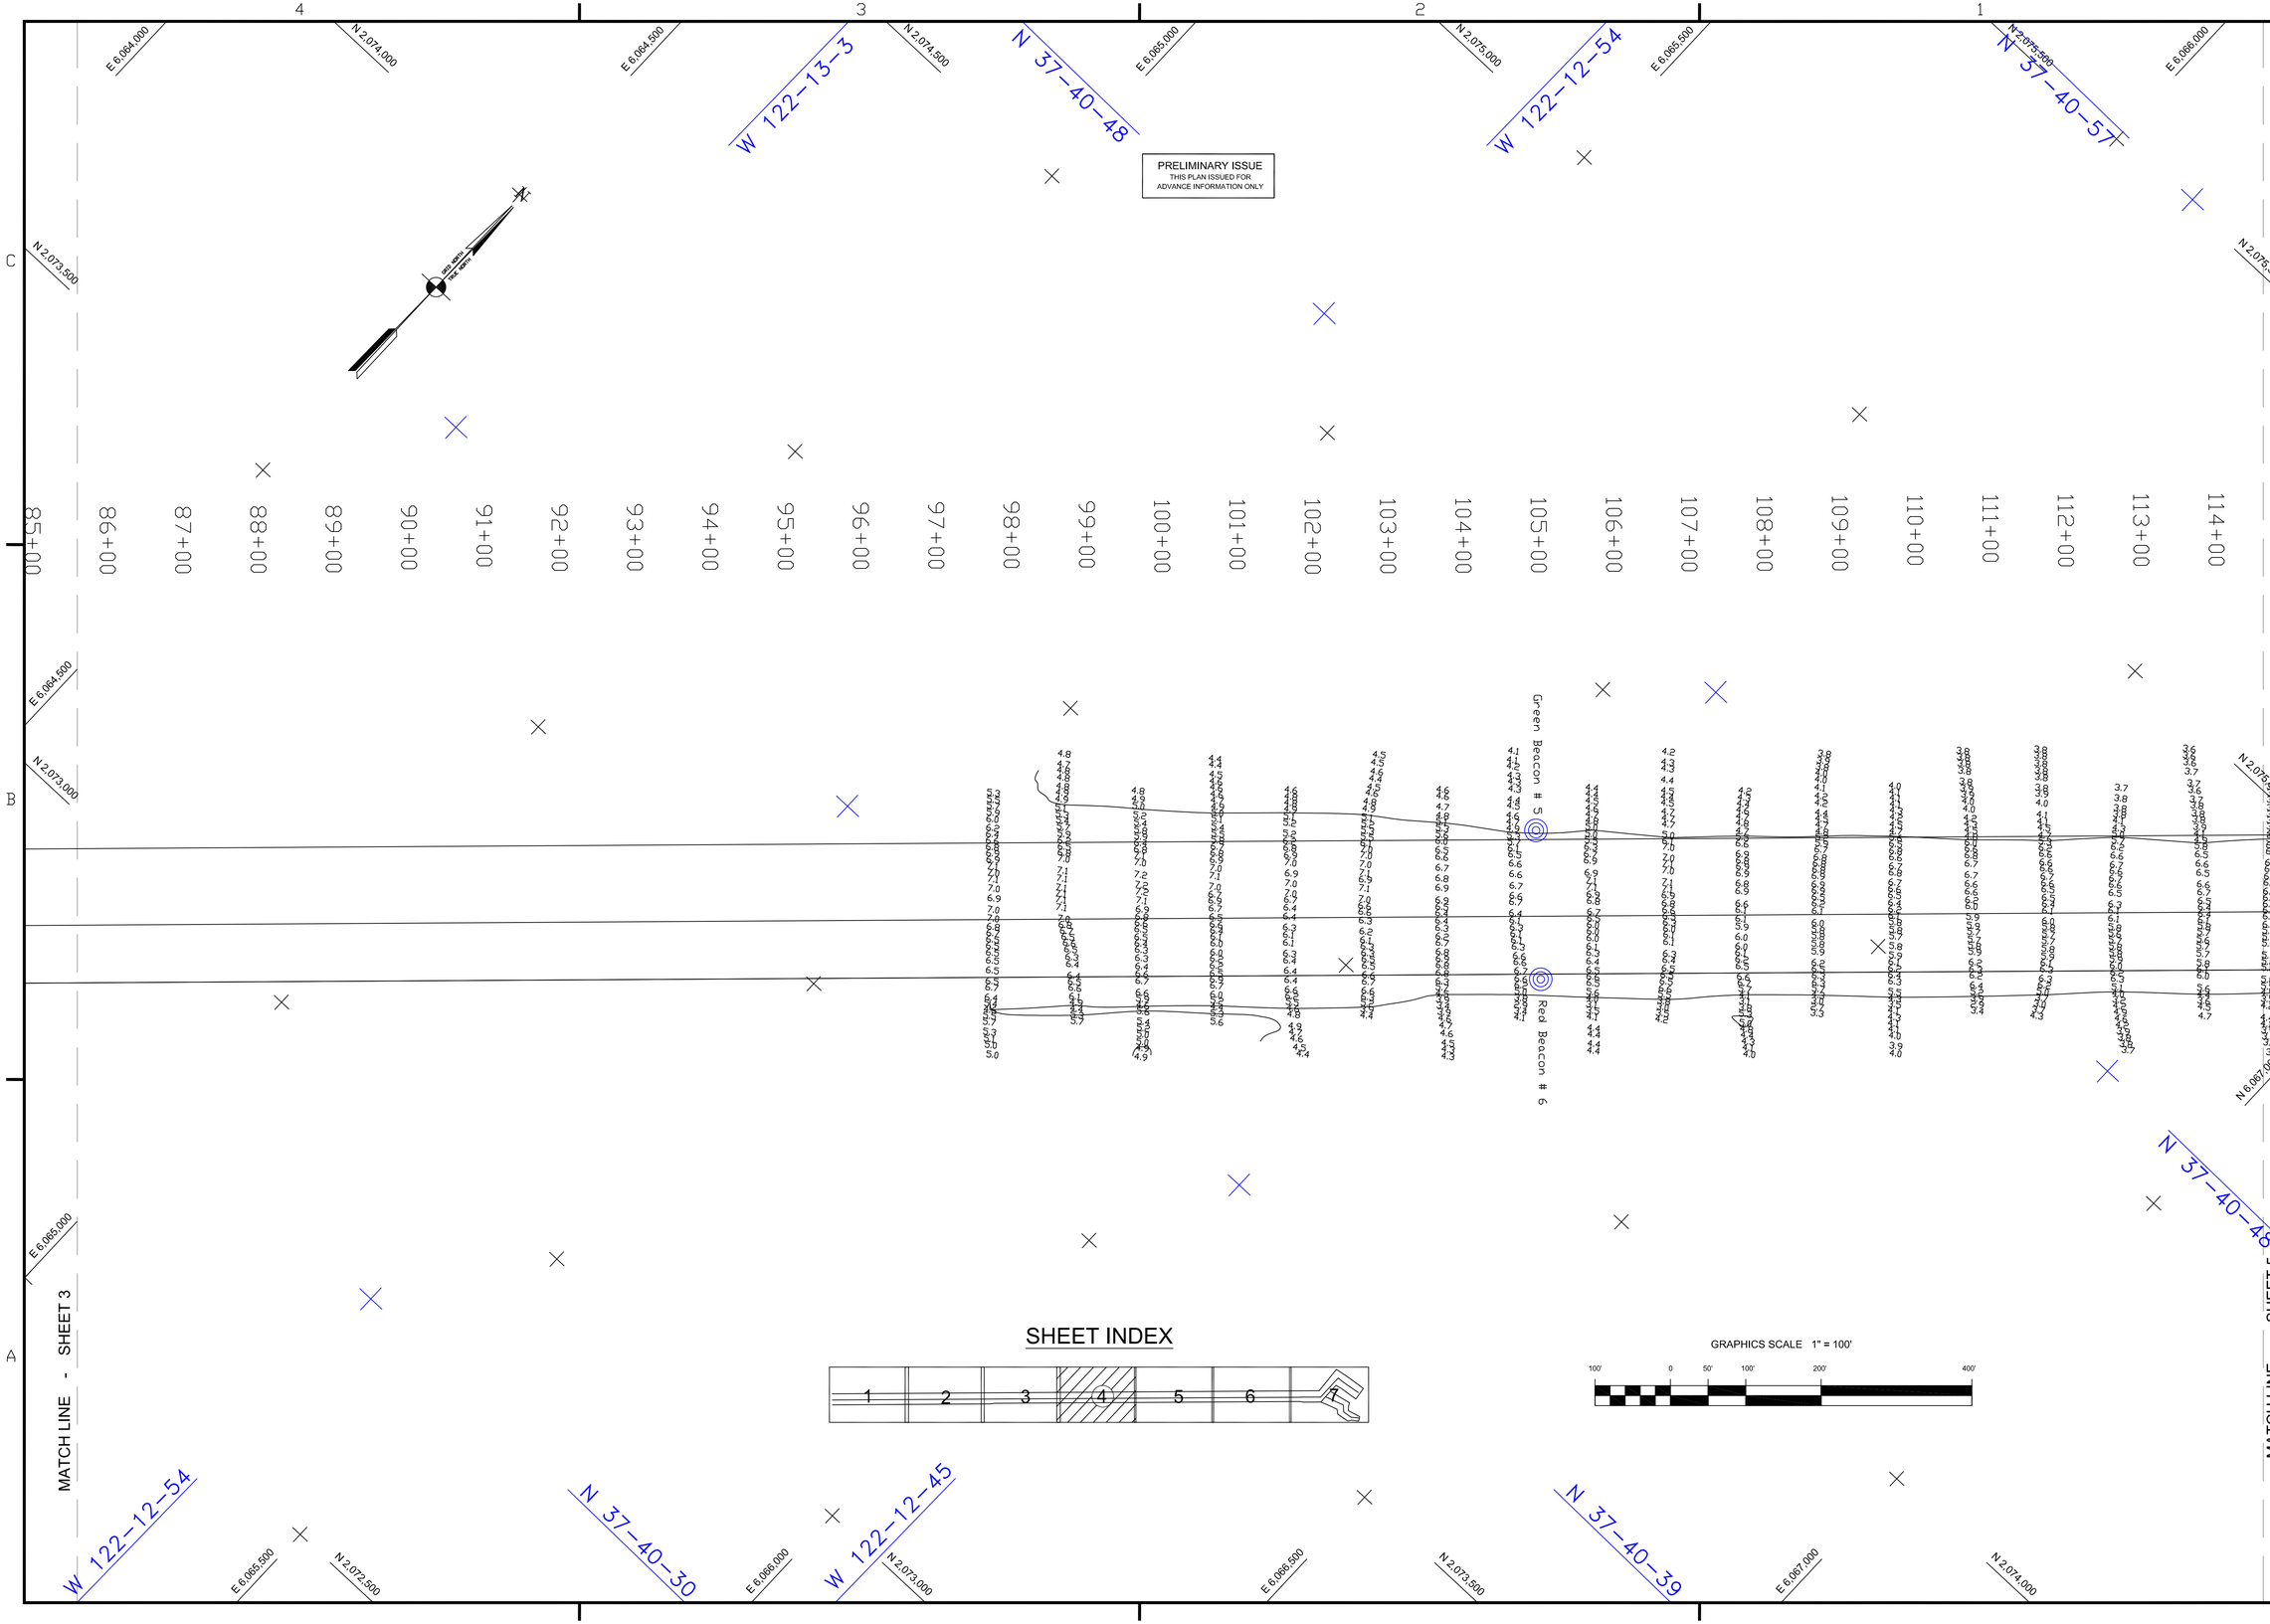


US Army Corps of Engineers
San Francisco District
1455 Market Street
San Francisco, CA 94103

| Mark | Description | Date | Appr. |
|---|---|---|---|

SUBMITTED: PC
Hydro. Survey Team Leader
APPROVAL RECOMMENDED:
Chief, Technical Support Section
APPROVED:
Chief, Construction Branch

DESIGNED BY:
DATE:
SHEET NO.
CHECKED BY: TVW
DRAWING NO. 122 2
DRAWN BY: EWC
12/10/2009 4 OF 7
PREPARED UNDER THE DIRECTION OF
LAURENCE M. FARRELL
LT. COLONEL, C.E., DISTRICT ENGINEER

ALAMEDA COUNTY CALIFORNIA
JACK D. MALTESTER CHANNEL
SAN LEANDRO MARINA
POSTDREDGE SURVEY
21 NOVEMBER & 02 DECEMBER 2009

Sheet reference number
C4