PRELIMINARY ISSUE
THIS PLAN ISSUED FOR
ADVANCE INFORMATION ONLY

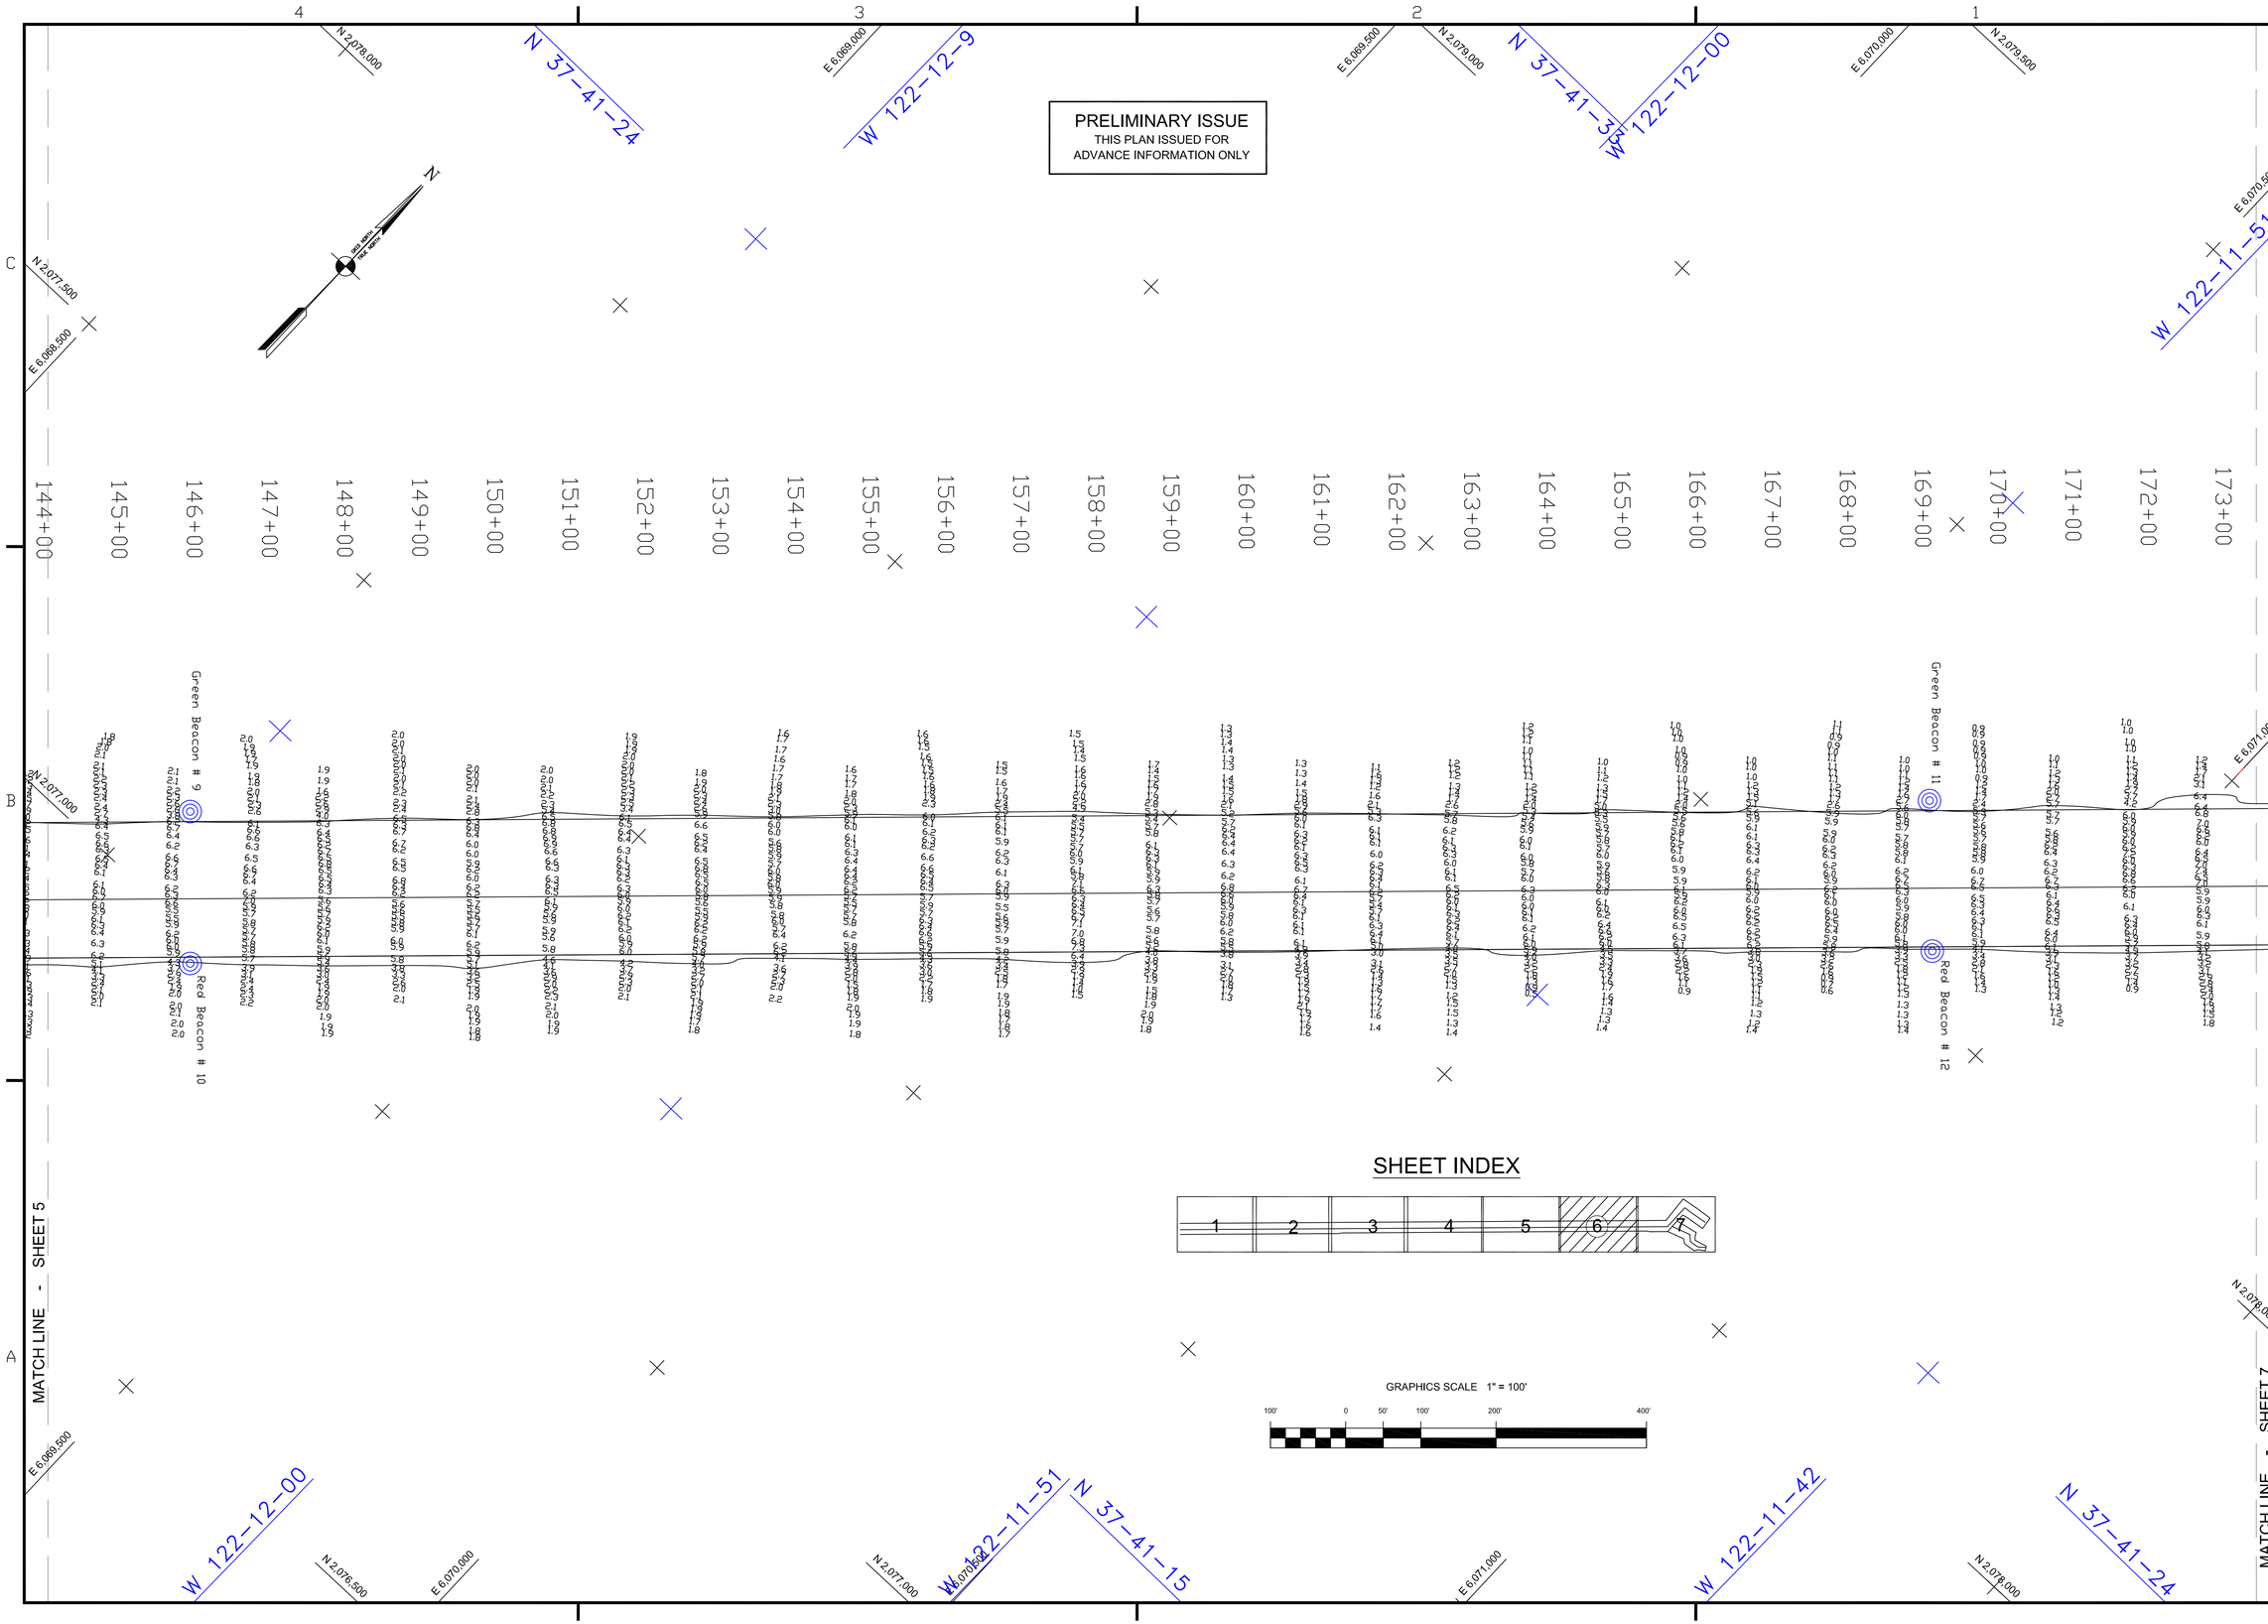

SHEET INDEX

GRAPHICS SCALE 1" = 100'

US Army Corps of Engineers
San Francisco District
1455 Market Street
San Francisco, CA 94103

Mark	Description	Date	Appr.

SUBMITTED: PC
Hydro Survey Team Leader
APPROVAL RECOMMENDED:
Chief, Technical Support Section
APPROVED:
Chief, Construction Branch

DESIGNED BY: | CHECKED BY: TVW | DRAWN BY: EWC
DATE: 12/10/2009 | SHEET NO. 6 OF 7 | DRAWING NO. 122 | 2

PREPARED UNDER THE DIRECTION OF
LAURENCE M. FARRELL
LT. COLONEL, C.E., DISTRICT ENGINEER

ALAMEDA COUNTY CALIFORNIA

JACK D. MALTESTER CHANNEL
SAN LEANDRO MARINA
POSTDREDGE SURVEY
21 NOVEMBER & 02 DECEMBER 2009

Sheet reference number
C6