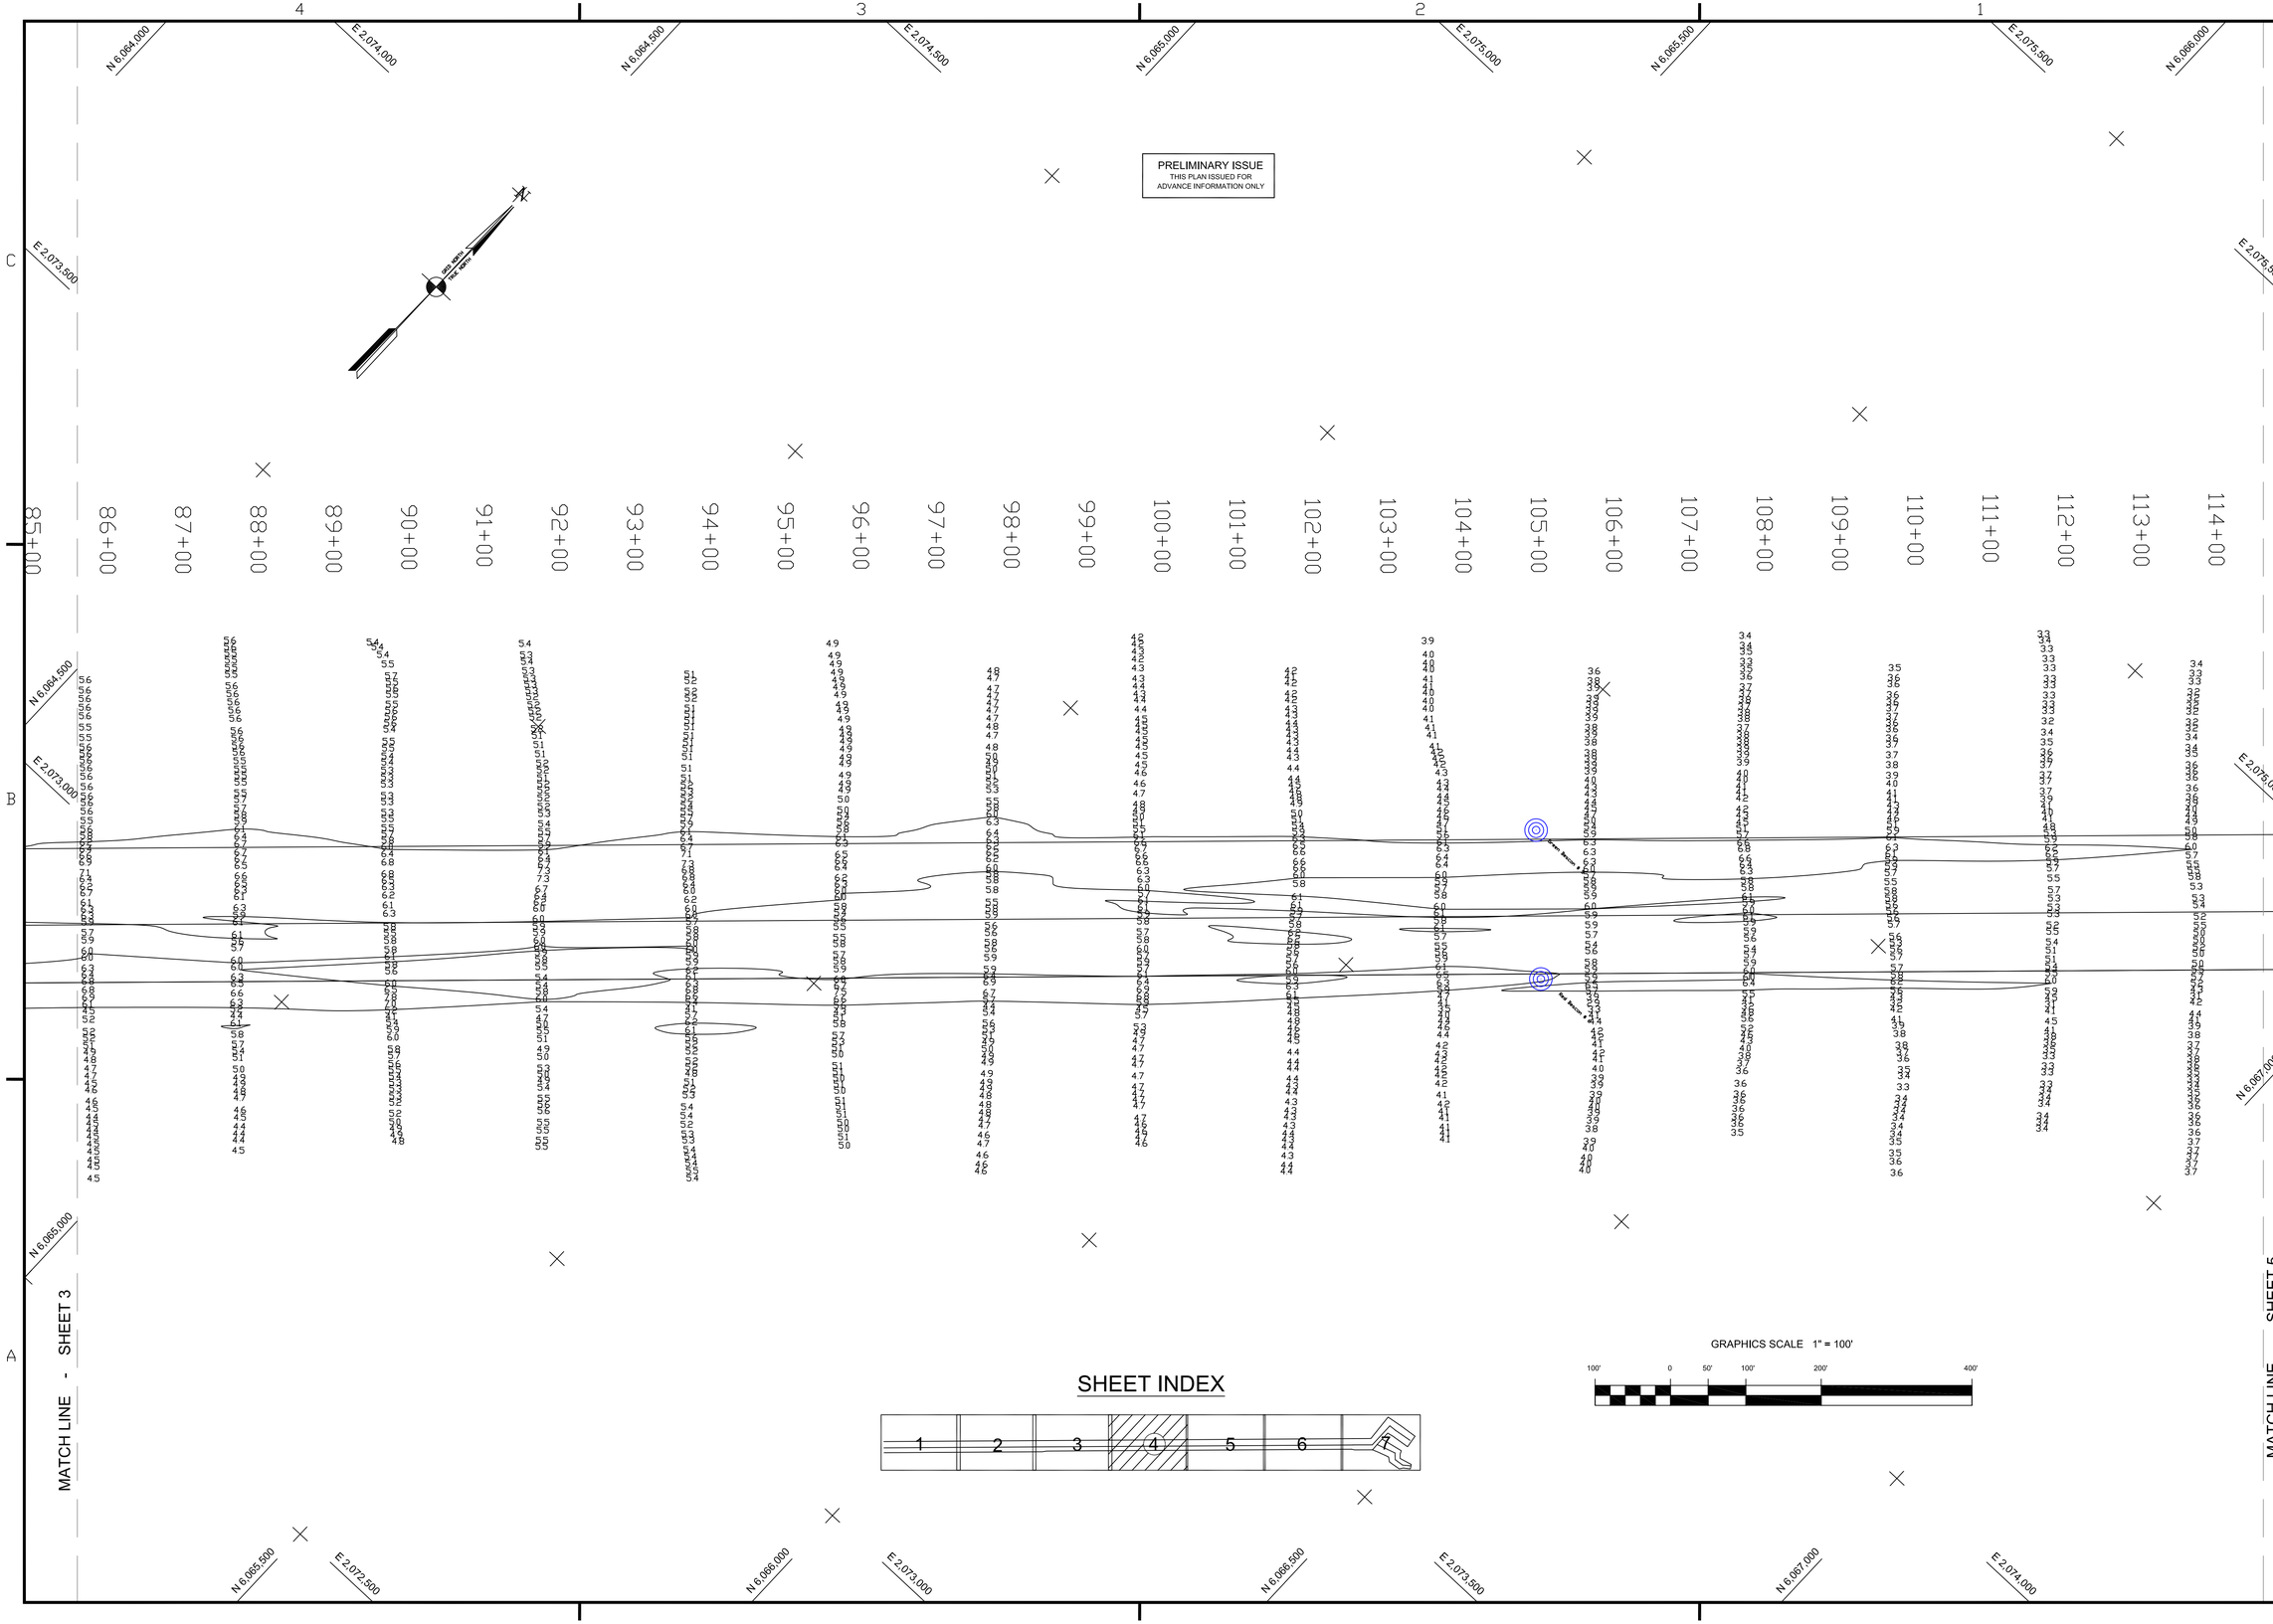

US Army Corps of Engineers
San Francisco District
333 Market Street
San Francisco, CA 94105

Mark	Description	Date	Appr.

DESIGNED BY:	CHECKED BY: PC	DRAWN BY: EC	
DATE: 6/1/2005	SHEET NO. 4 OF 7	DRAWING NO. 122	2 / 34

PREPARED UNDER THE DIRECTION OF
PHILIP T. FEIR
LT. COLONEL, C.E., DISTRICT ENGINEER

SUBMITTED: TVW
Hydro. Survey Team Leader
APPROVAL RECOMMENDED:
Chief, Technical Support Section
APPROVED:
Chief, Construction Branch

CALIFORNIA
ALAMEDA COUNTY
JACK D. MALTESTER CHANNEL
SAN LEANDRO MARINA
CONDITION SURVEY
13, 16, 17, 19 & 25 MAY 2005

Sheet reference number
C4