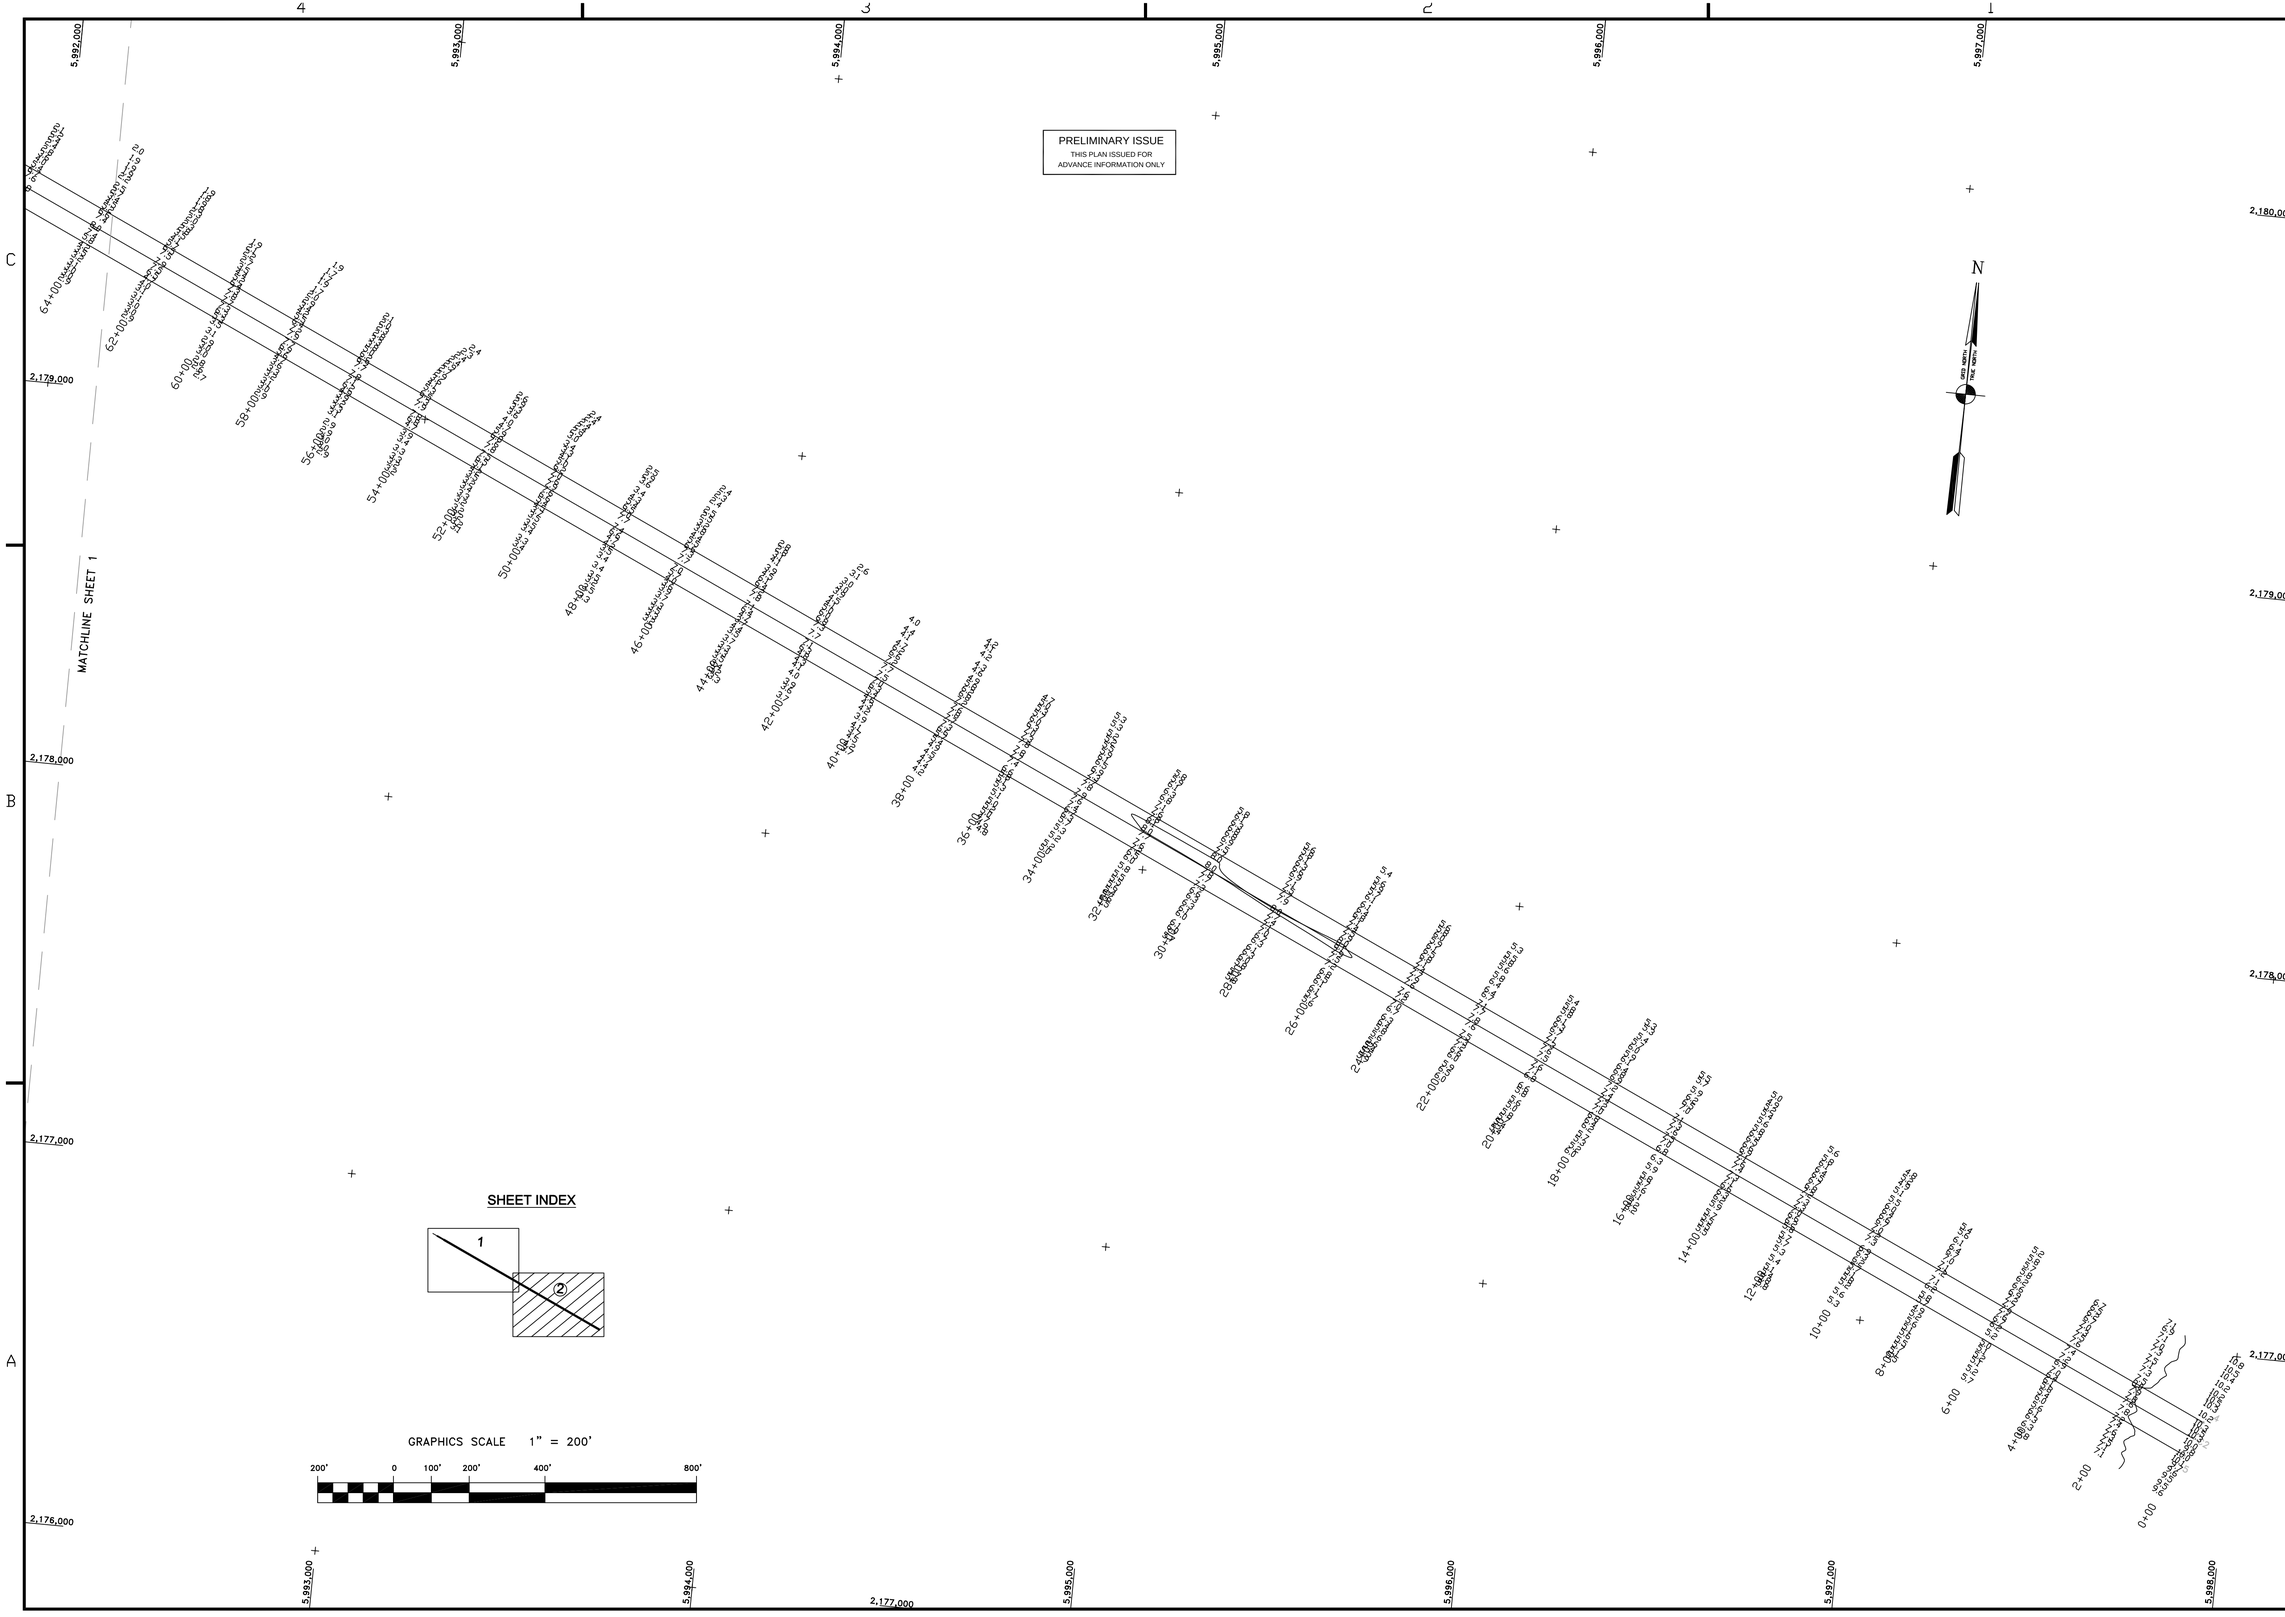

US Army Corps of Engineers
San Francisco District
333 Market Street
San Francisco, CA 94105

Mark	Description	Date	Appr.

SUBMITTED: TVW	DESIGNED BY: PC	CHECKED BY: PC	DRAWN BY: EWC
Hydro. Survey Section			
APPROVAL RECOMMENDED:	DATE: 5/14/2004	SHEET NO. 2 OF 2	DRAWING NO. X XXX
Chief, Engineering Branch	PREPARED UNDER THE DIRECTION OF MICHAEL McCORMICK LT. COLONEL, C.E., DISTRICT ENGINEER		
APPROVED:			
Chief, Engineering & Technical Services Div.			

MARIN COUNTY CALIFORNIA

SAN RAFAEL CREEK ACROSS THE FLAT

CONDITION SURVEY
6 MAY 2004

Sheet reference number
C2