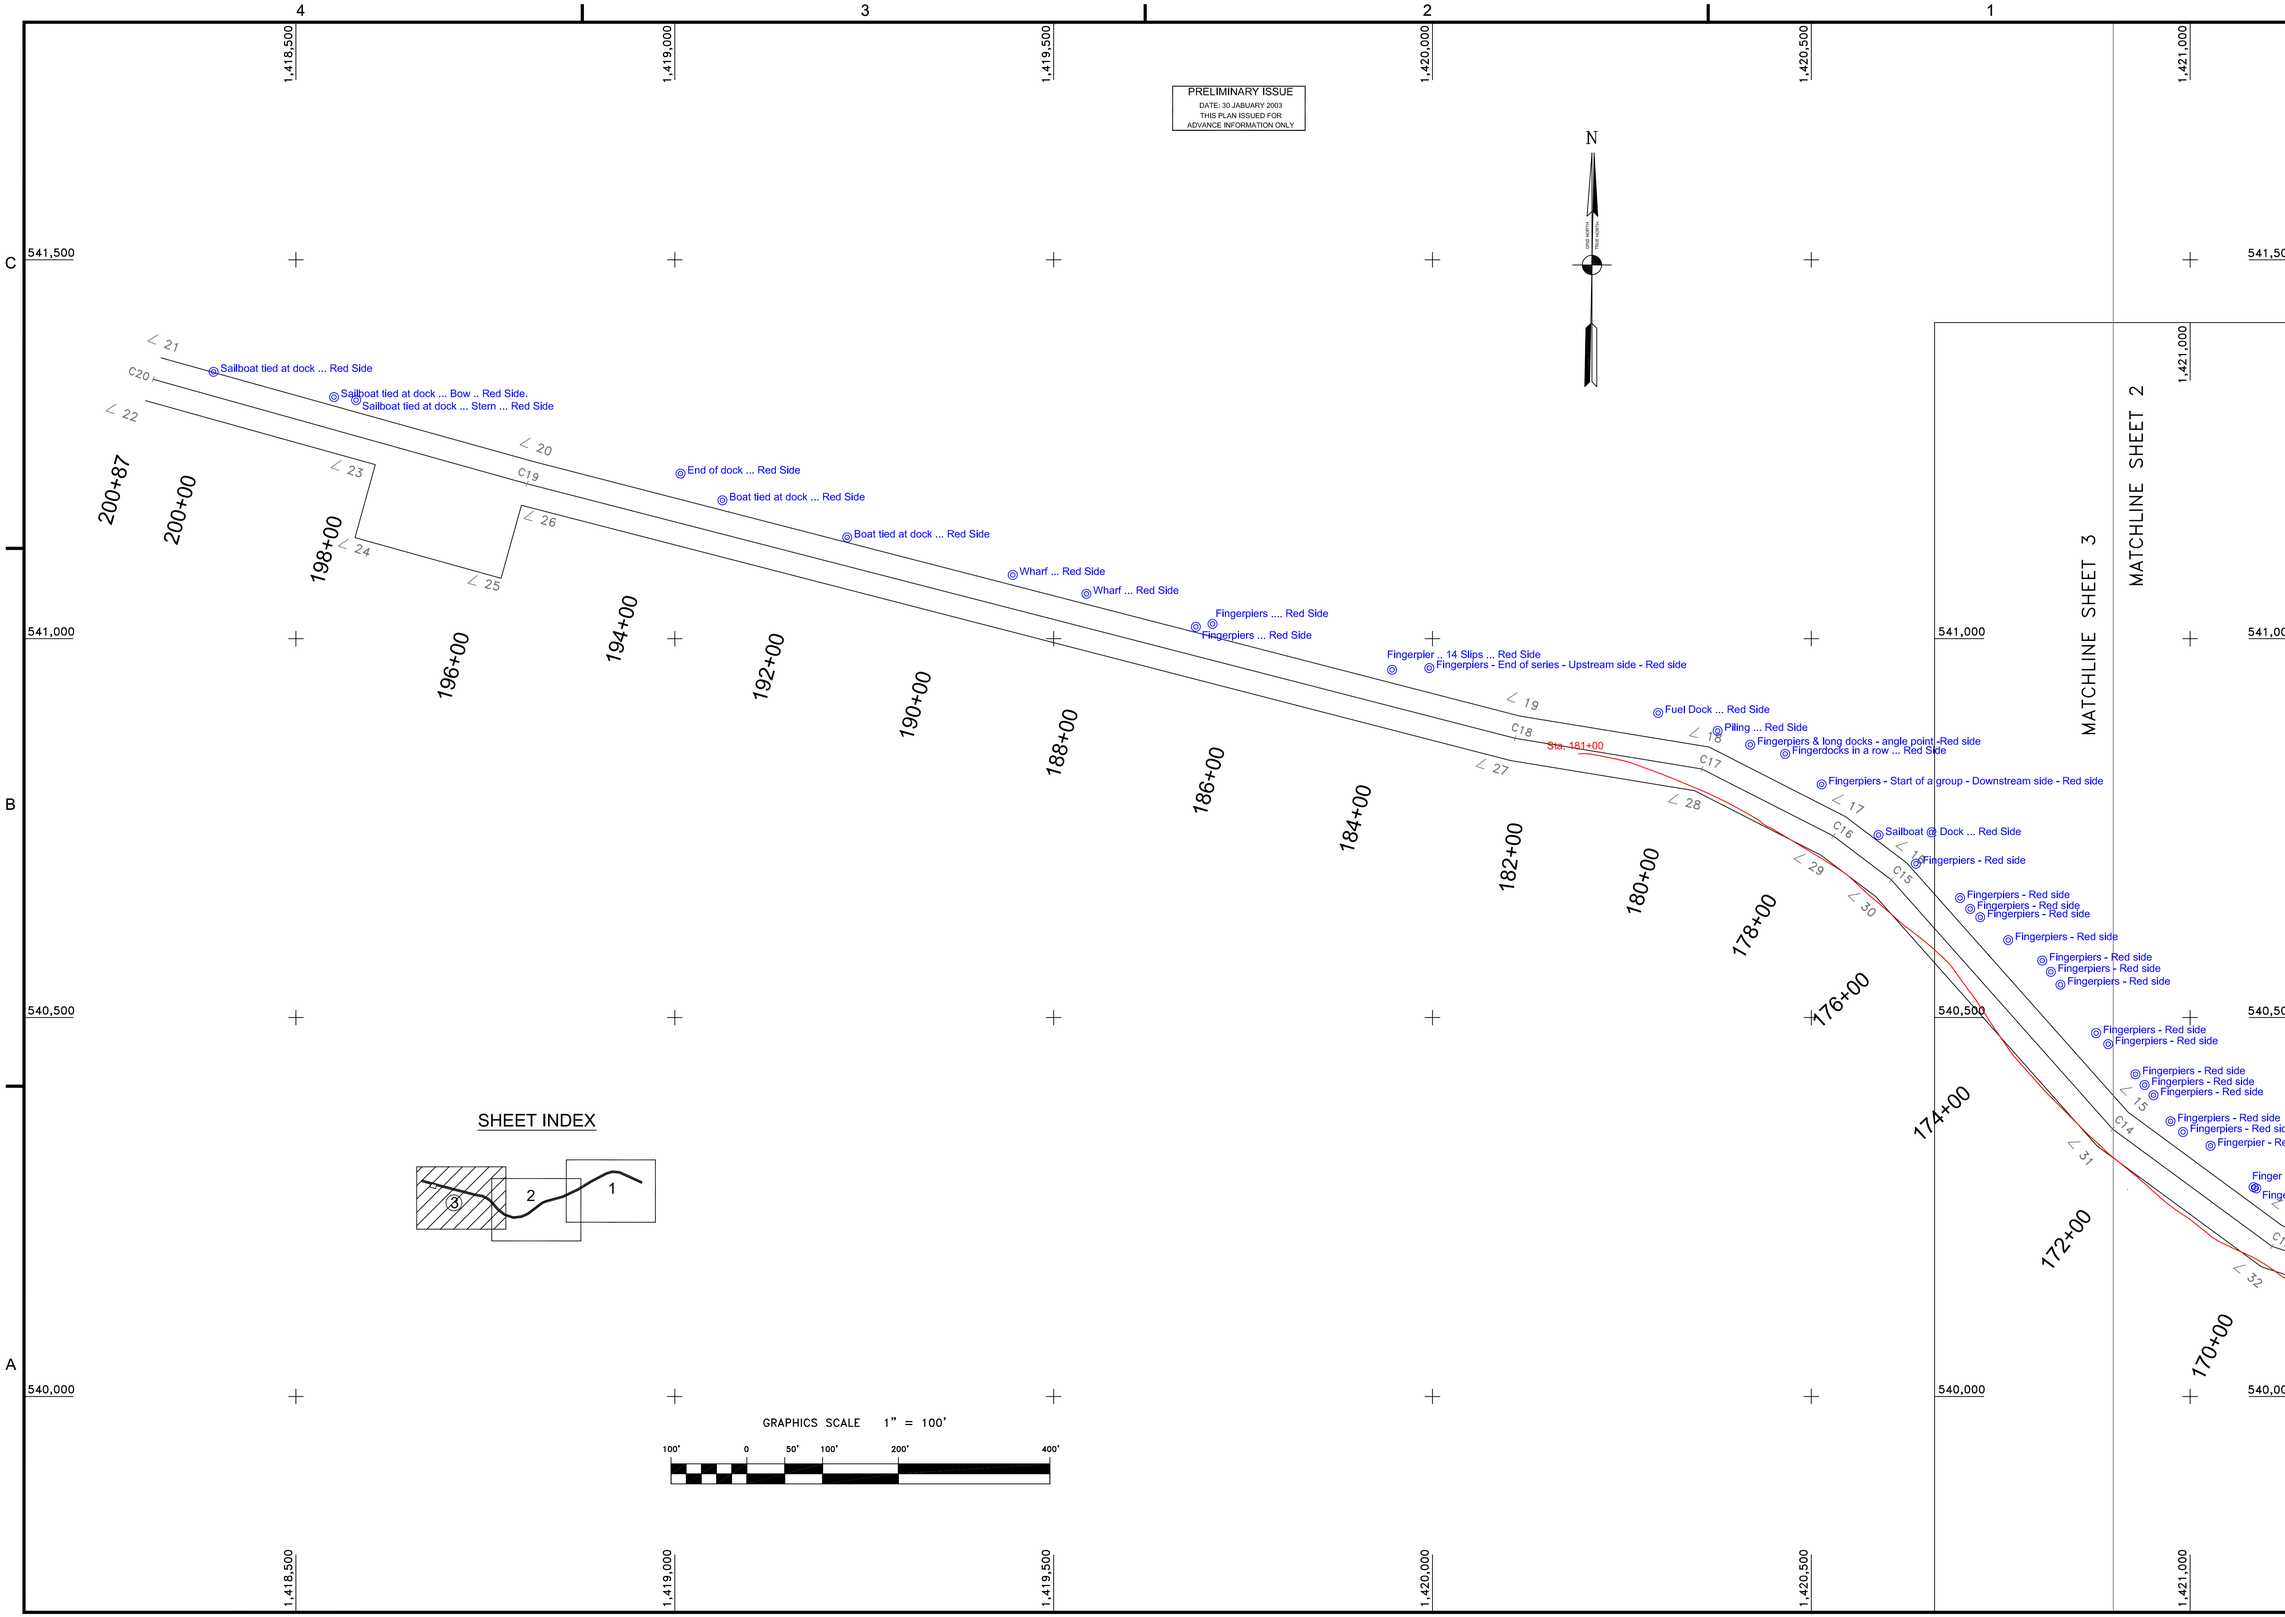

US Army Corps of Engineers
San Francisco District
333 Market Street
San Francisco, CA 94105

Mark	Description	Date	Appr.

DESIGNED BY: | CHECKED BY: PC | DRAWN BY: EWC
DATE: 11/08/2002 | SHEET NO. 3 OF 3 | DRAWING NO. 55 | 2 | 141
PREPARED UNDER THE DIRECTION OF
MICHAEL McCORMICK
LT. COLONEL, C.E., DISTRICT ENGINEER

SUBMITTED: TVW
APPROVAL RECOMMENDED: Chief, Engineering Branch
APPROVED: Chief, Engineering & Technical Services Div.

MARIN COUNTY CALIFORNIA

SAN RAFAEL CREEK
CHANNEL OBSTRUCTION SURVEY
RED SIDE
12 DEC 2002 & 30 JAN 2003

Sheet reference number
C3