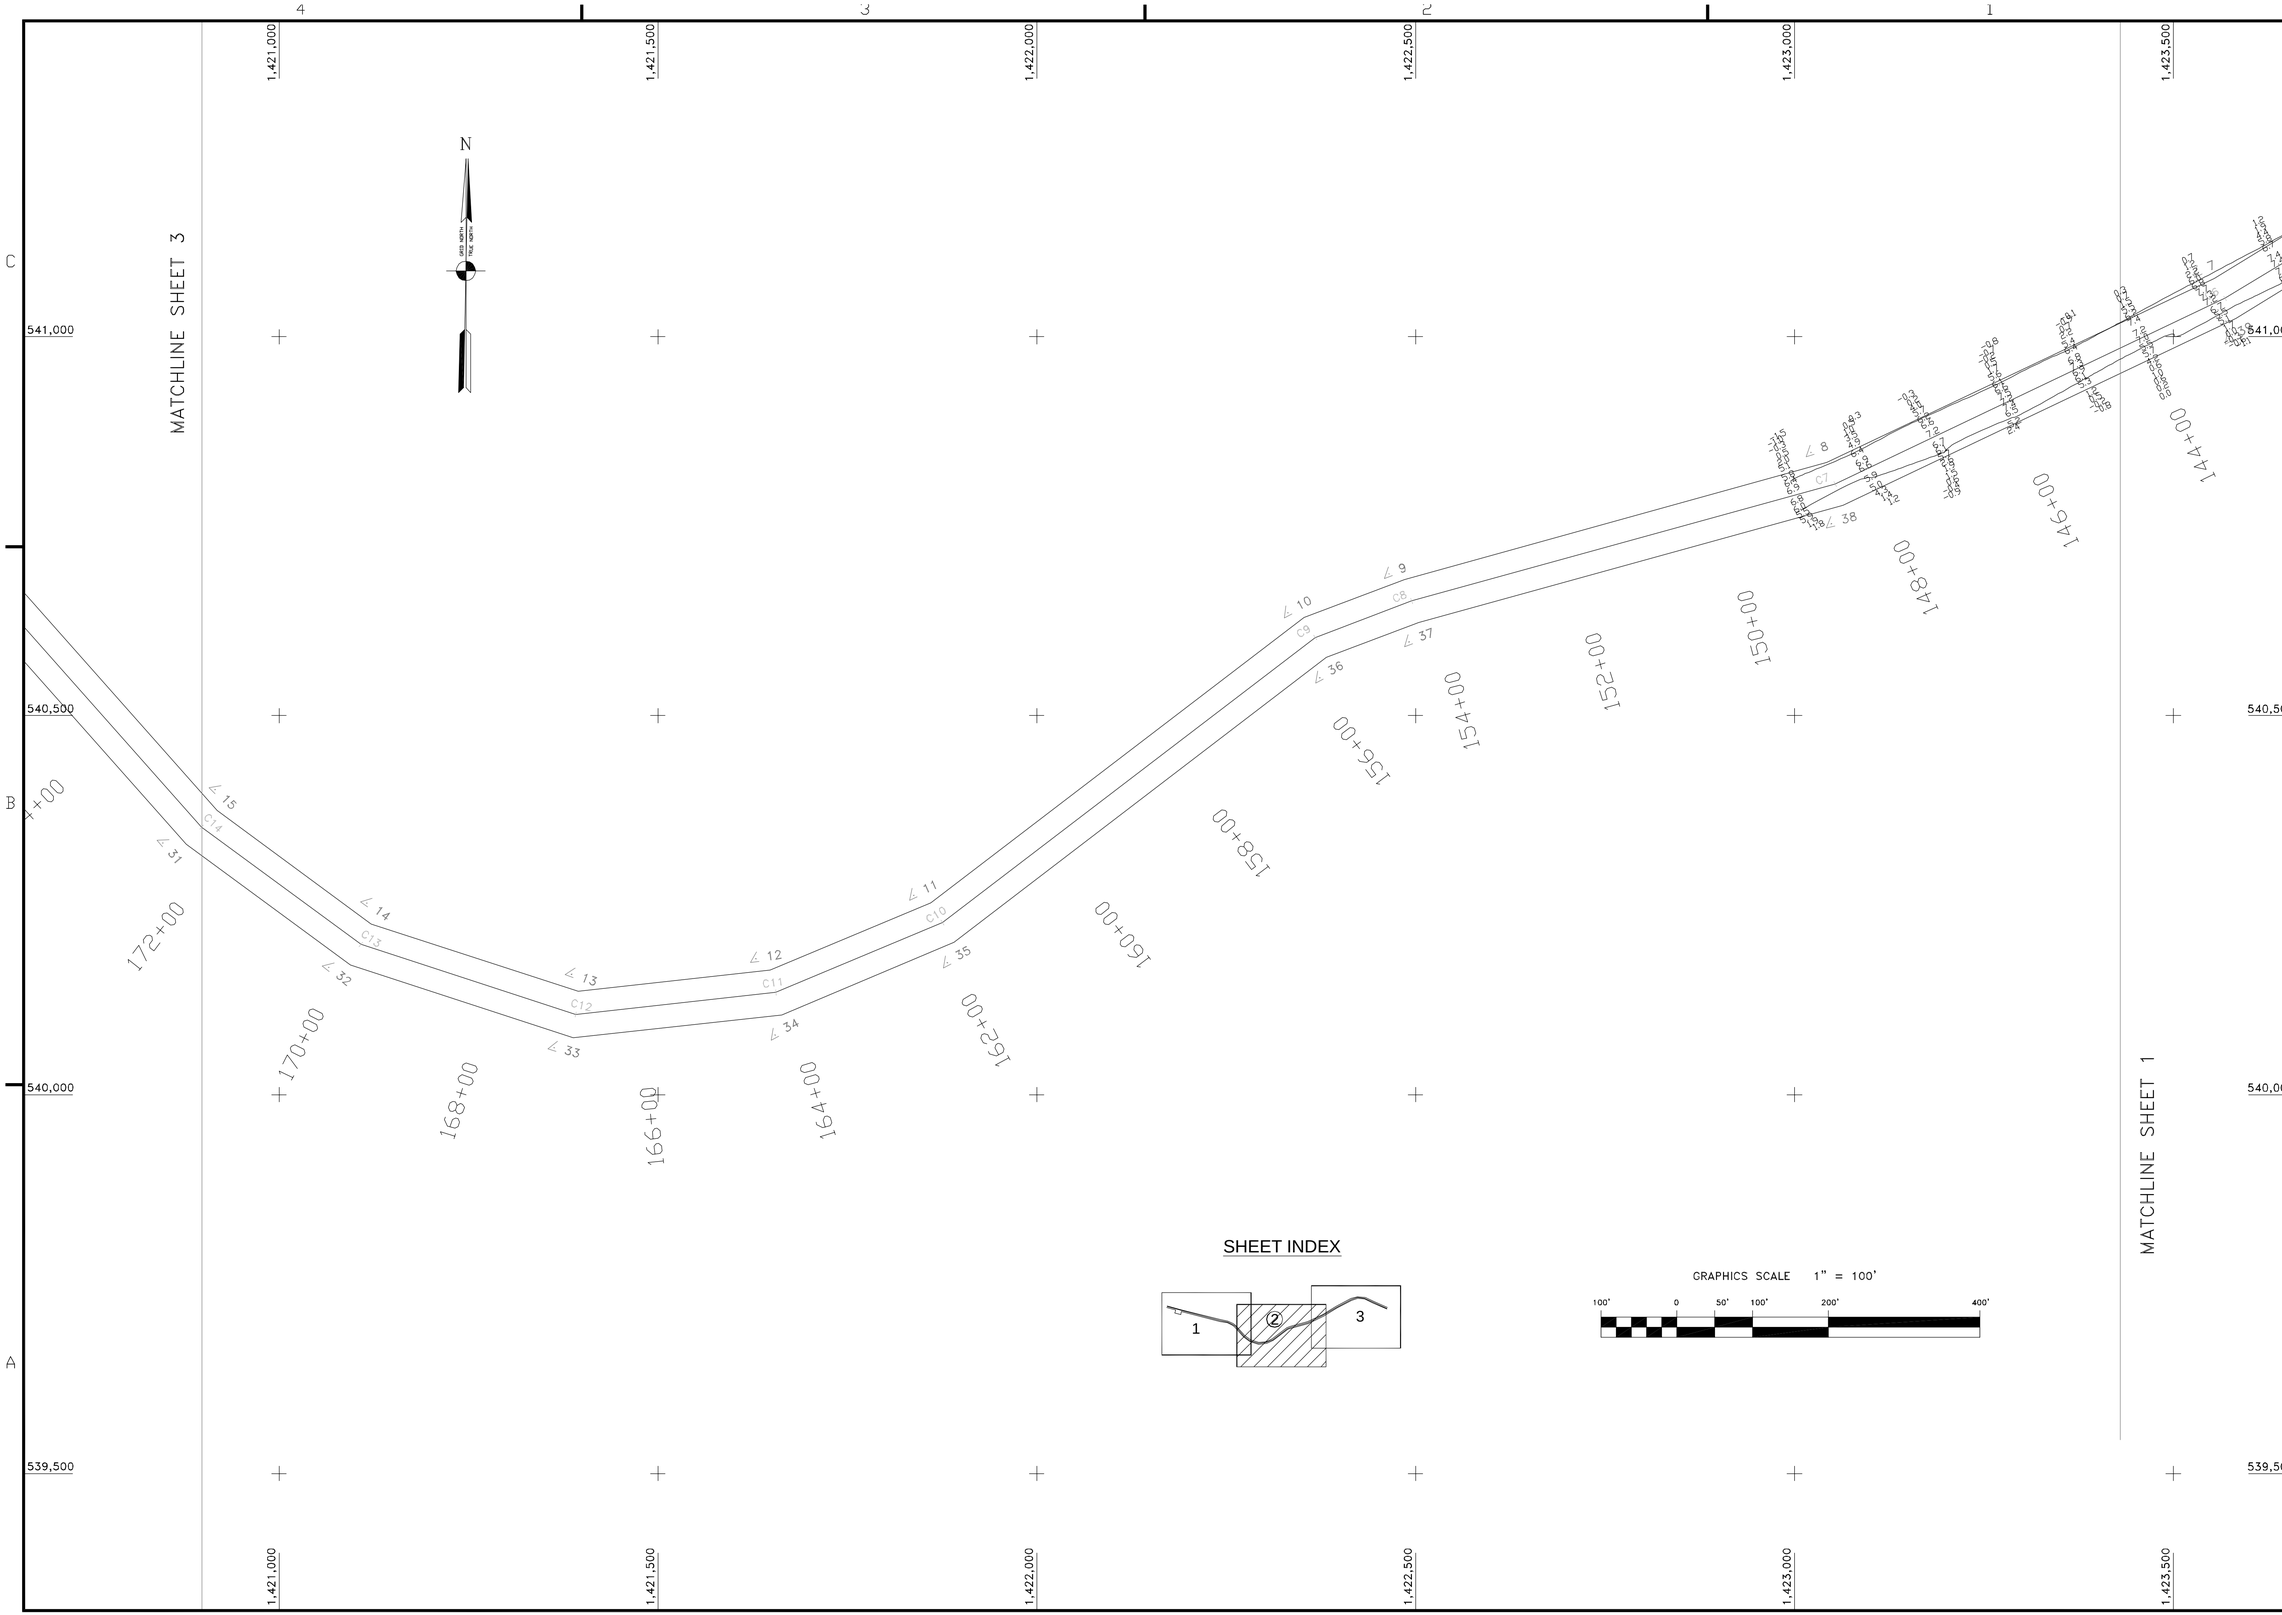

US Army Corps of Engineers
San Francisco District
333 Market Street
San Francisco, CA 94105

Mark	Description	Date	Appr.

DESIGNED BY: PC	CHECKED BY:	DRAWN BY: EWC	
DATE: 02/03/2003	SHEET NO. 2 OF 3	DRAWING NO. 55	2

PREPARED UNDER THE DIRECTION OF
MICHAEL McCORMICK
LT. COLONEL, C.E., DISTRICT ENGINEER

SUBMITTED: TVW
Hydro Survey Section
APPROVAL RECOMMENDED:
Chief, Engineering Branch
APPROVED:
Chief, Engineering & Technical Services Div.

MARIN COUNTY CALIFORNIA

SAN RAFAEL CREEK
POSTDREDGE SURVEY
1 FEBRUARY 2003

Sheet reference number
C2