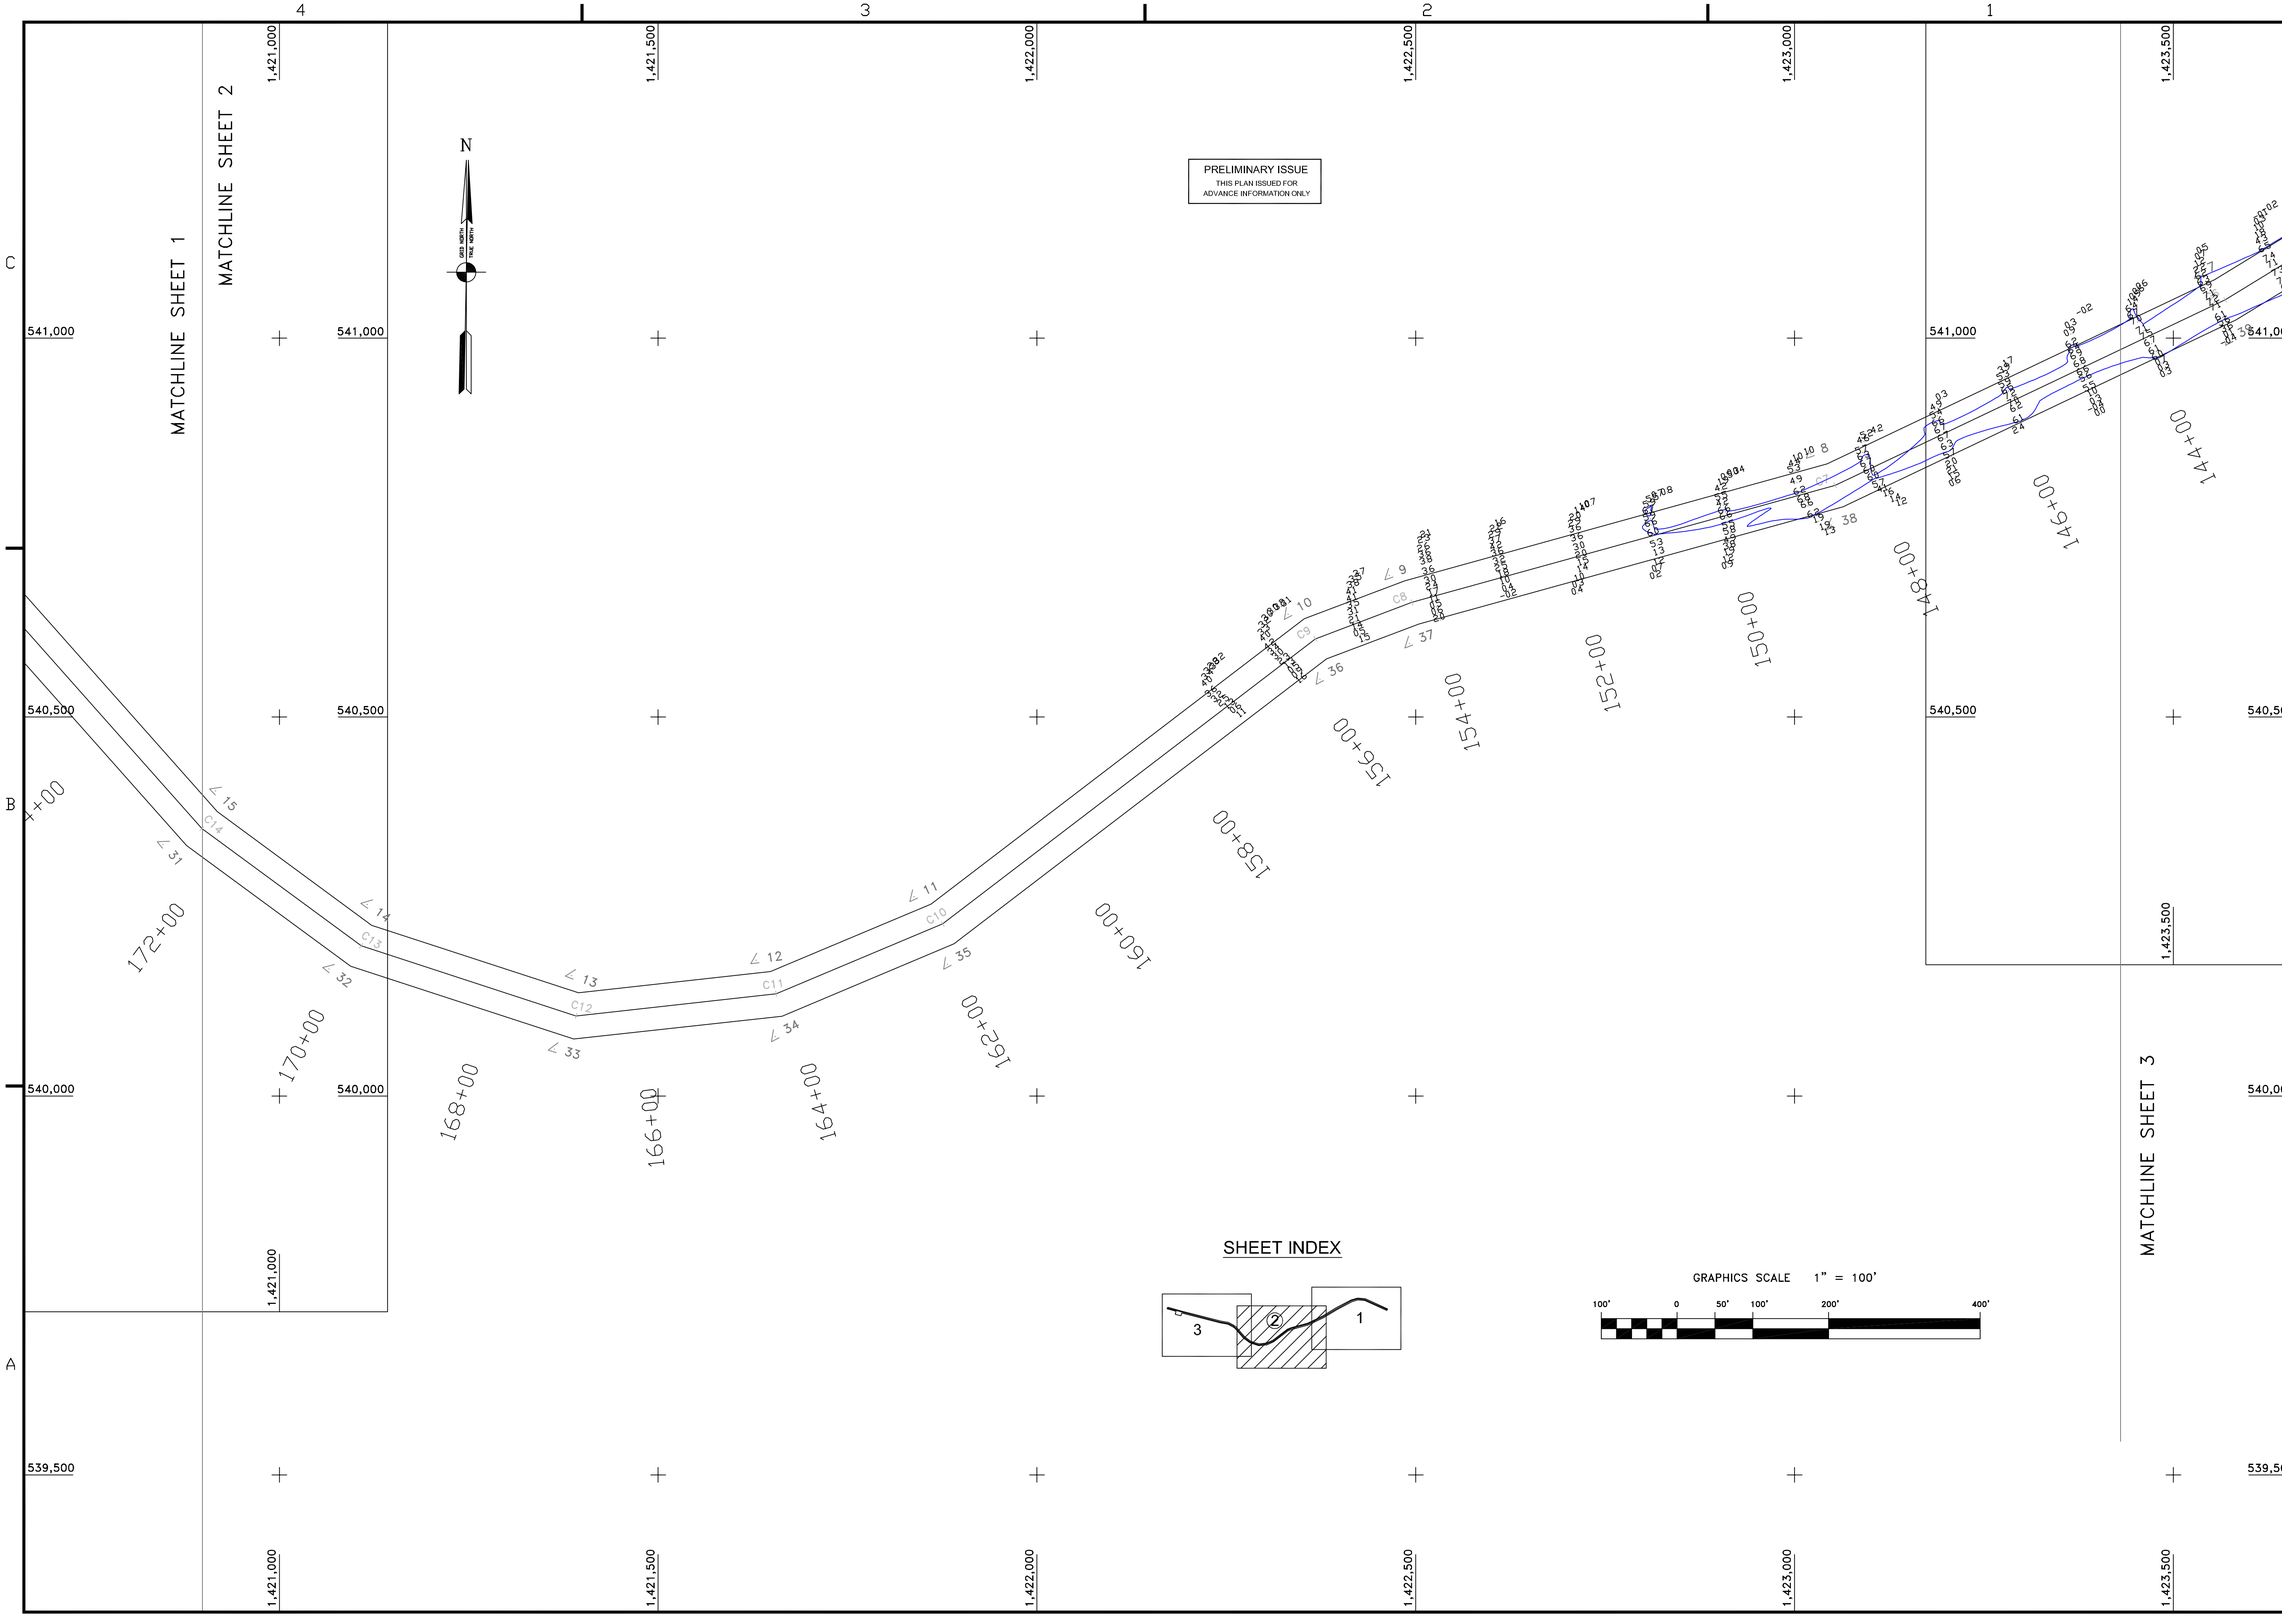

US Army Corps of Engineers
San Francisco District
333 Market Street
San Francisco, CA 94105

Mark	Description	Date	Appr.

DESIGNED BY:	CHECKED BY: PC	DRAWN BY: EWC	
DATE: 12/18/2002	SHEET NO. 2 OF 3	DRAWING NO. 55	2 / 142

PREPARED UNDER THE DIRECTION OF
MICHAEL McCORMICK
LT. COLONEL, C.E., DISTRICT ENGINEER

SUBMITTED: TVW
Hydro Survey Section
APPROVAL RECOMMENDED:
Chief, Engineering Branch
APPROVED:
Chief, Engineering & Technical Services Div.

MARIN COUNTY CALIFORNIA

SAN RAFAEL CREEK
POSTDREDGE SURVEY
9 & 12 DECEMBER 2002

Sheet reference number
C2