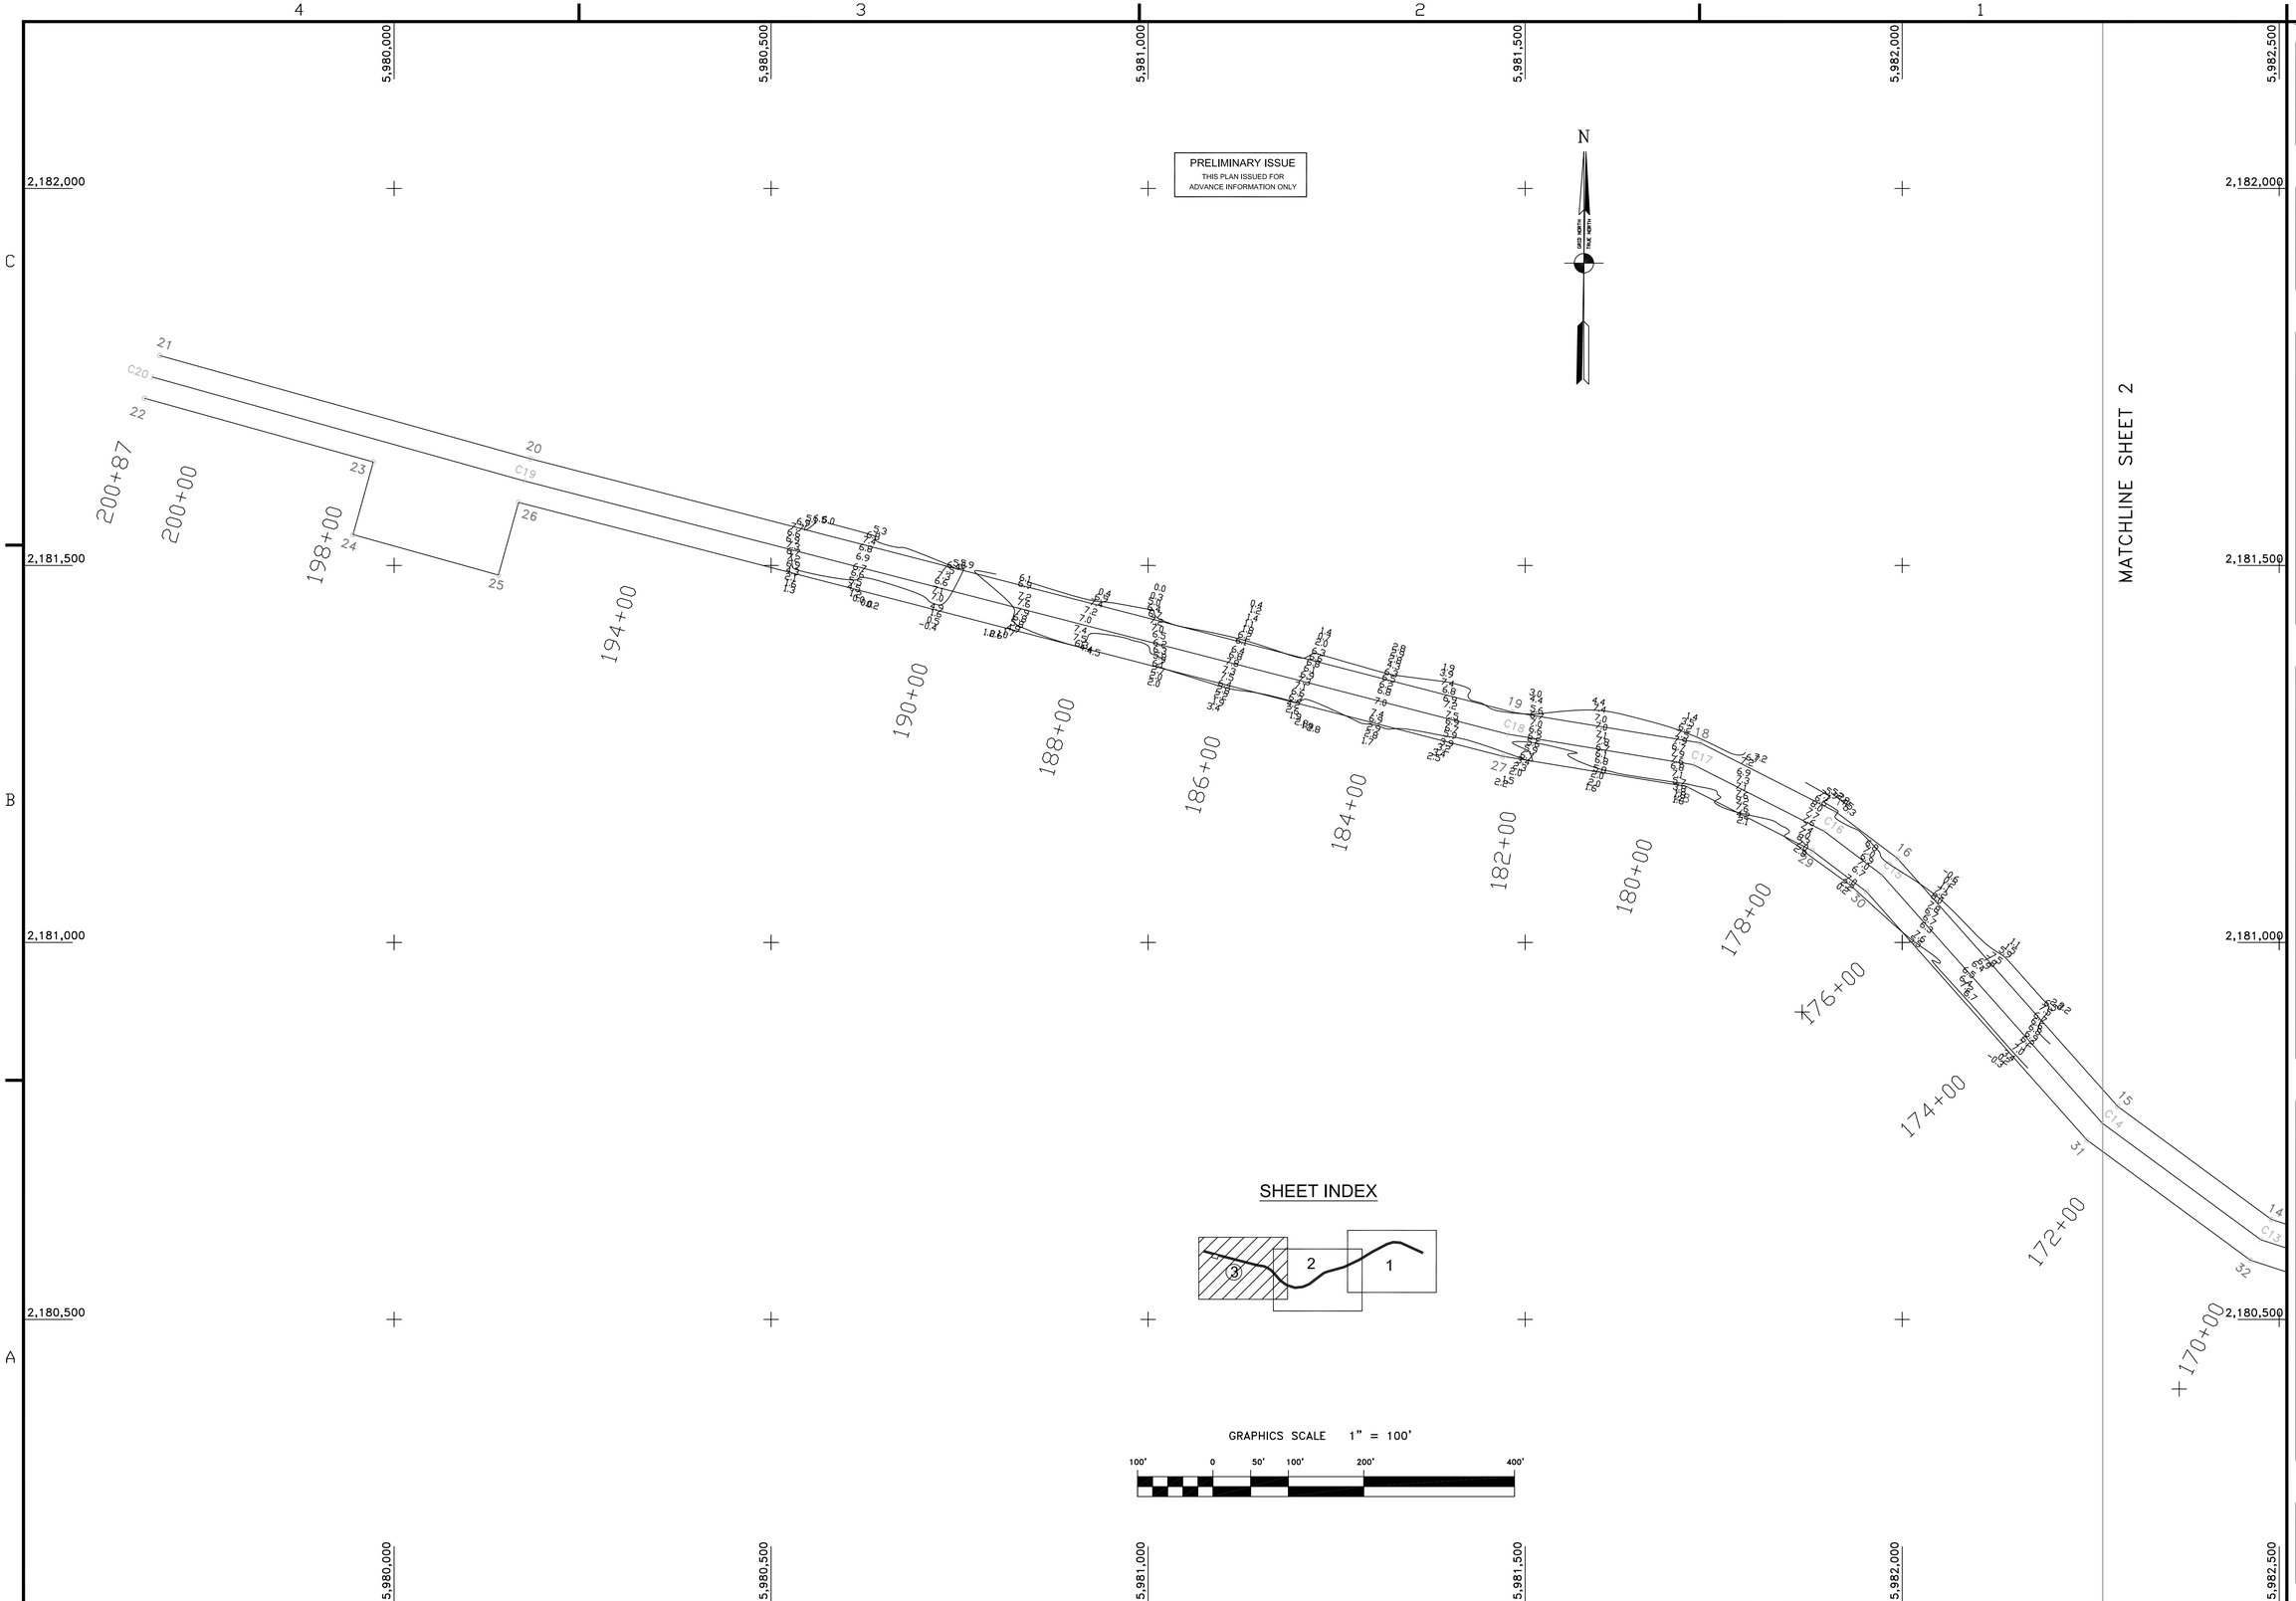

US Army Corps of Engineers
San Francisco District
333 Market Street
San Francisco, CA 94105

Mark	Description	Date	Appr.

SUBMITTED: PC	DESIGNED BY:	CHECKED BY: TVW	DRAWN BY: EWC
Hydro Survey Section	DATE:	SHEET NO.	DRAWING NO.
APPROVAL RECOMMENDED:	04/17/2003	3 OF 3	55 2 143
Chief, Engineering Branch	PREPARED UNDER THE DIRECTION OF		
APPROVED:	MICHAEL McCORMICK		
Chief, Engineering & Technical Services Div.	LT. COLONEL, C.E., DISTRICT ENGINEER		

MARIN COUNTY CALIFORNIA

SAN RAFAEL CREEK
POSTDREDGE SURVEY
16 APRIL 2003

Sheet reference number
C3