PRELIMINARY ISSUE
DATE: 06 NOVEMBER 2002
THIS PLAN ISSUED FOR
ADVANCE INFORMATION ONLY

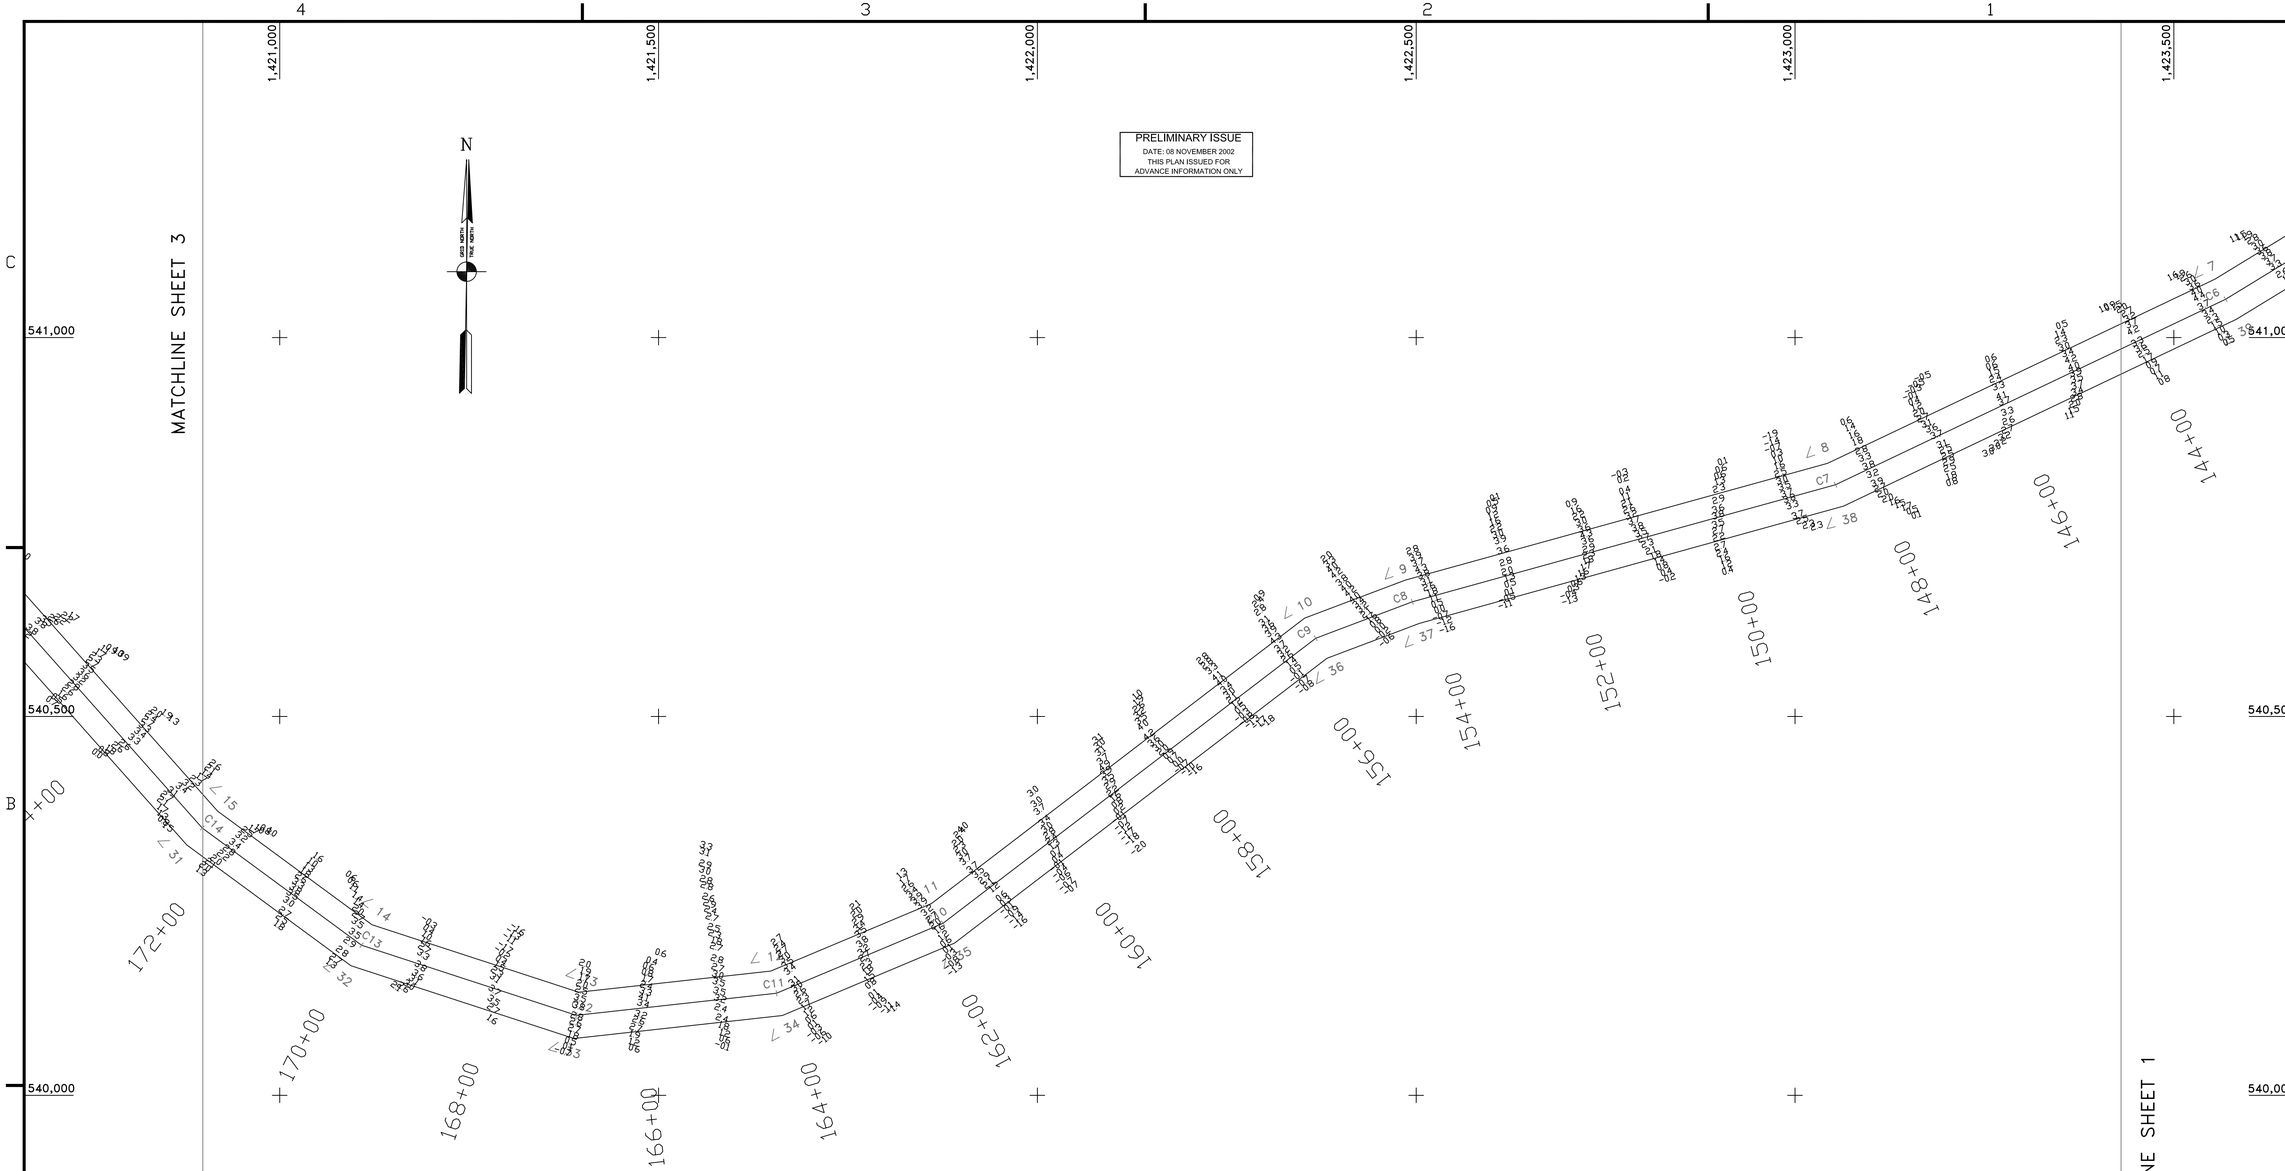

SHEET INDEX

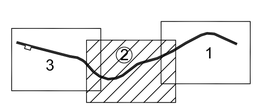

GRAPHICS SCALE 1" = 100'

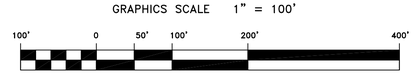

US Army Corps of Engineers
San Francisco District
333 Market Street
San Francisco, CA 94105

Mark	Description	Date	Appr.

SUBMITTED: TVW	DESIGNED BY:	CHECKED BY: PC	DRAWN BY: EWC
APPROVAL RECOMMENDED:	DATE: 1/21/002	SHEET NO. 2 OF 3	DRAWING NO. 55 2 141
Chief, Engineering Branch	PREPARED UNDER THE DIRECTION OF MICHAEL McCORMICK		
APPROVED: Chief, Engineering & Technical Services Div.	LT. COLONEL, C.E., DISTRICT ENGINEER		

MARIN COUNTY CALIFORNIA

SAN RAFAEL CREEK
PREDREDGE SURVEY
11 OCTOBER & 05 NOVEMBER 2002
14 JANUARY 2003

Sheet reference number
C2