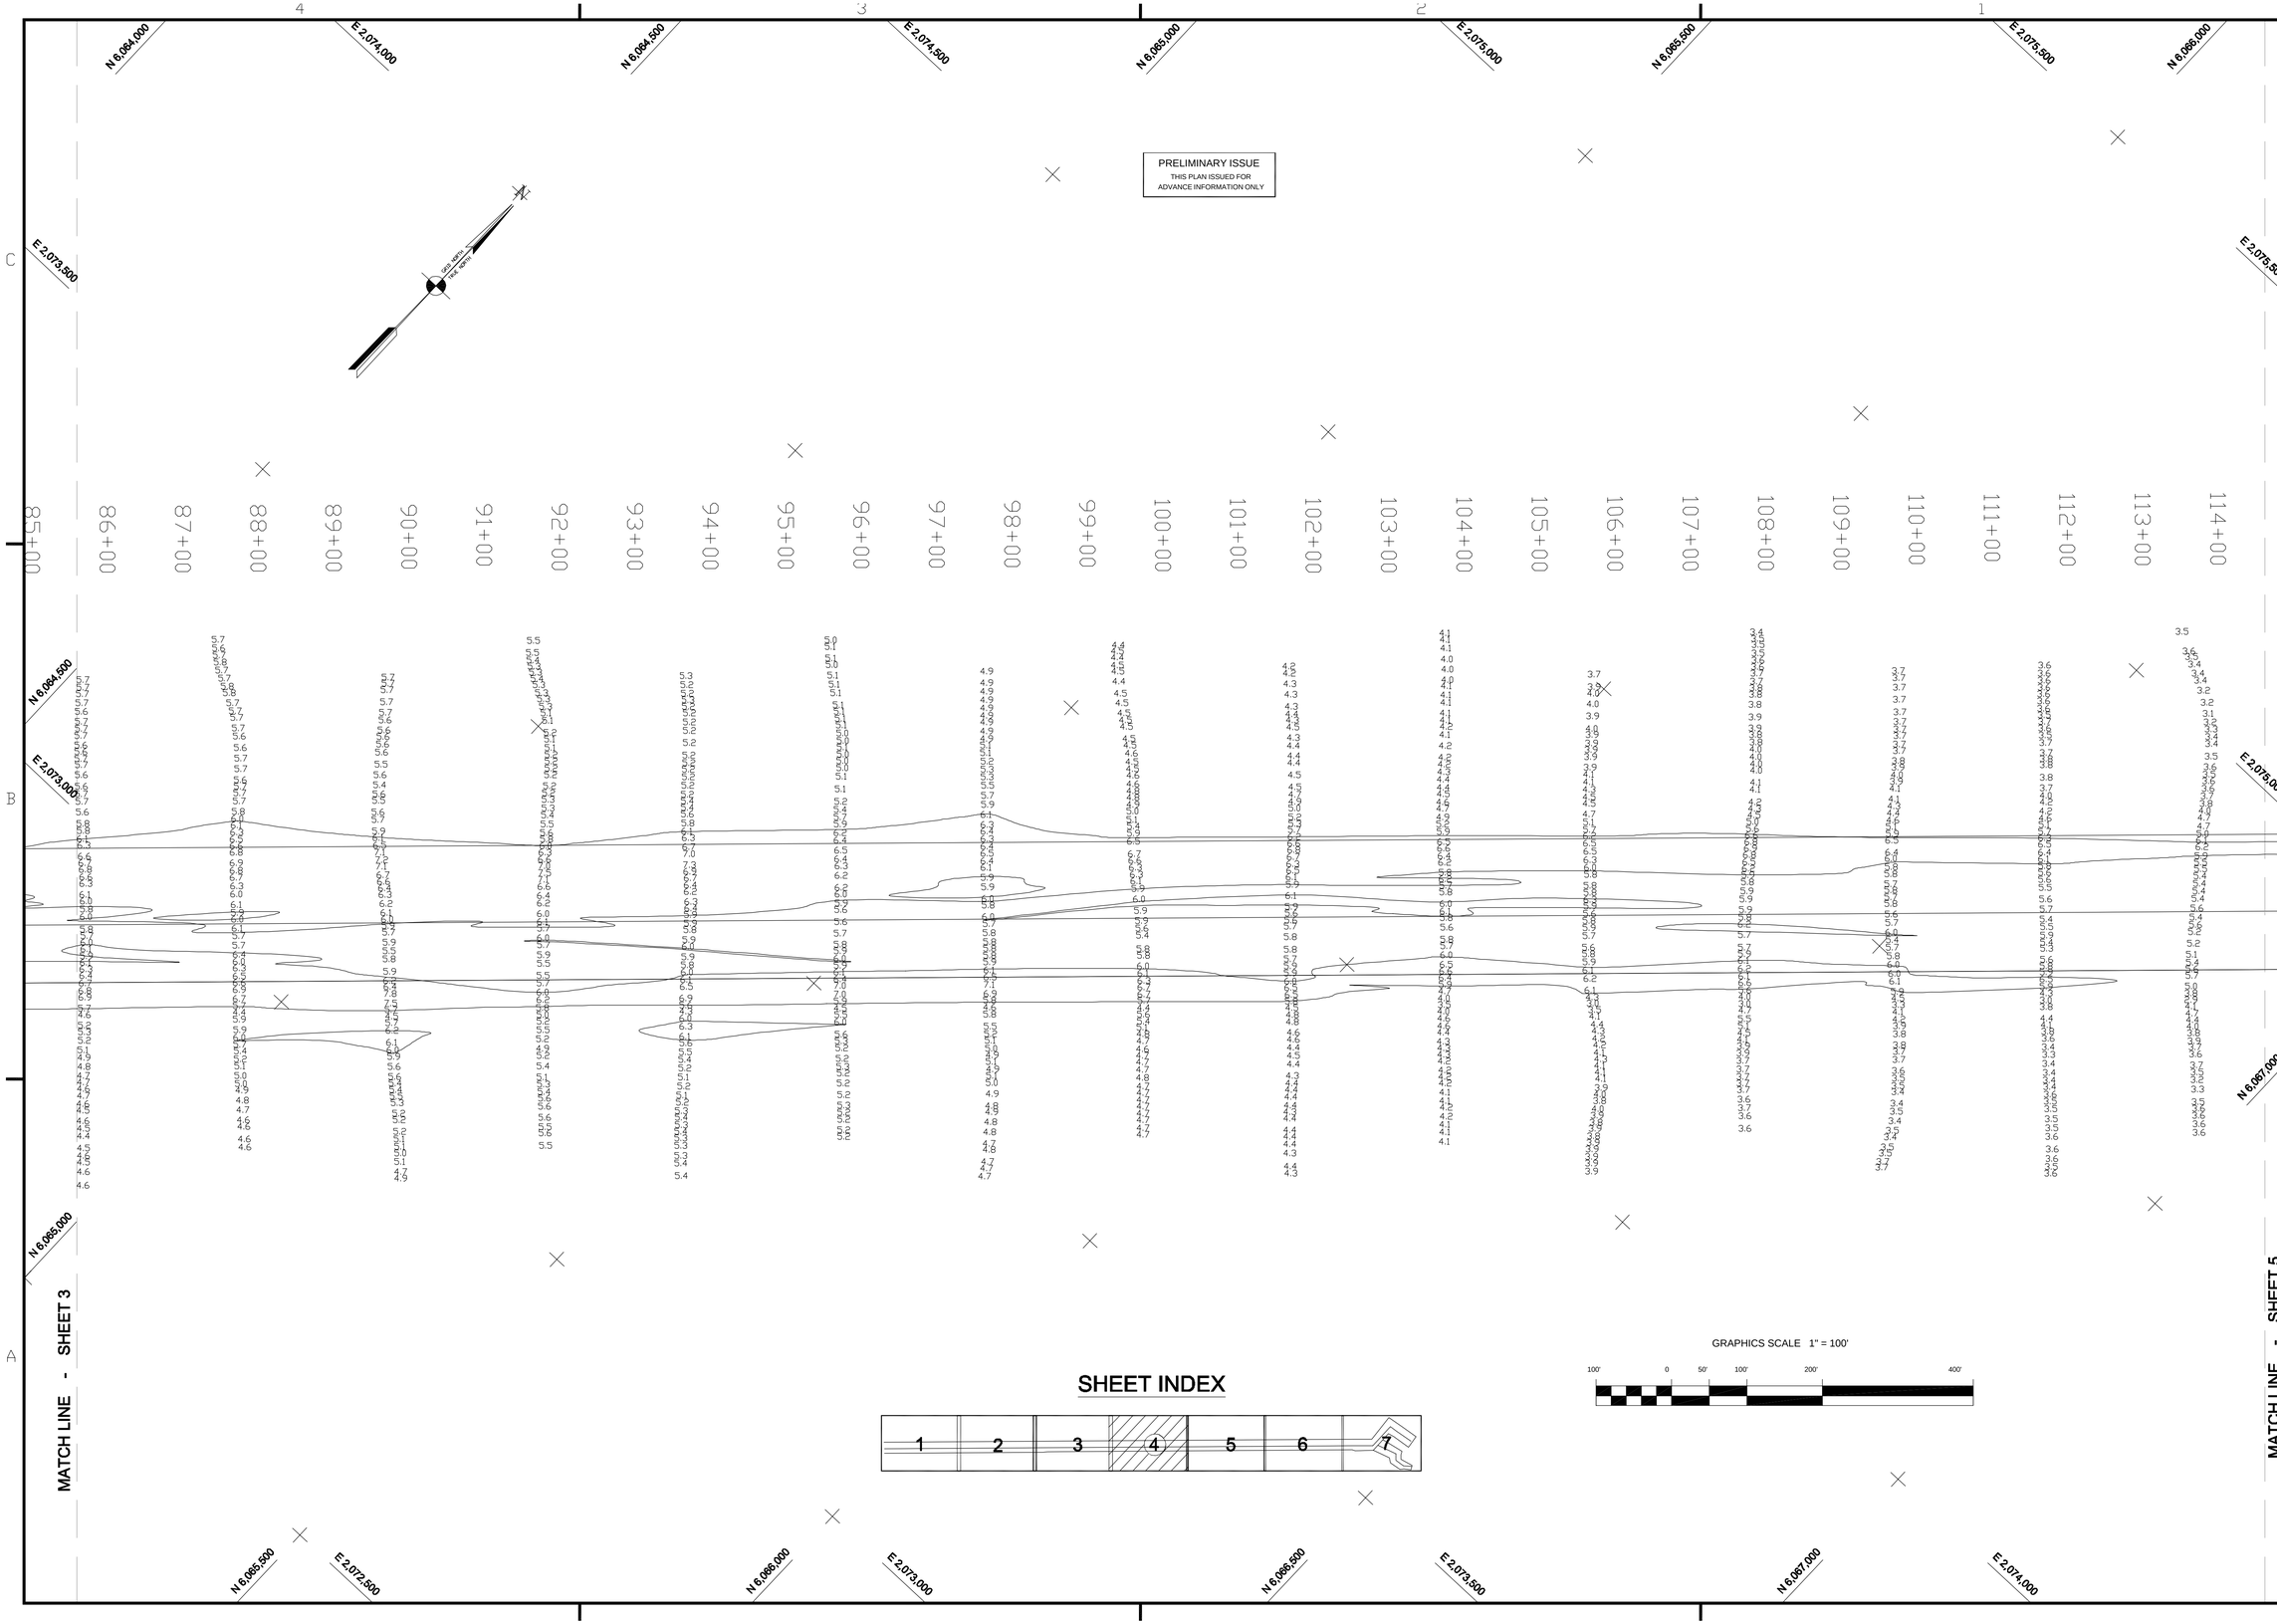

US Army Corps of Engineers
San Francisco District
333 Market Street
San Francisco, CA 94105

Mark	Description	Date	Appr.

SUBMITTED: TVW
Hydro. Survey Section
APPROVAL RECOMMENDED:
Chief, Engineering Branch
APPROVED:
Chief, Engineering Technical & Services Br.

DESIGNED BY: PC | CHECKED BY: PC | DRAWN BY: EC
DATE: 11/3/2004 | SHEET NO. 4 OF 7 | DRAWING NO. 122 | 2 | 33

PREPARED UNDER THE DIRECTION OF
PHILIP T. FEIR
LT. COLONEL, C.E., DISTRICT ENGINEER

ALAMEDA COUNTY CALIFORNIA
JACK D. MALTESTER CHANNEL
SAN LEANDRO MARINA
CONDITION SURVEY
15,18 OCTOBER 2004

Sheet reference number
C4