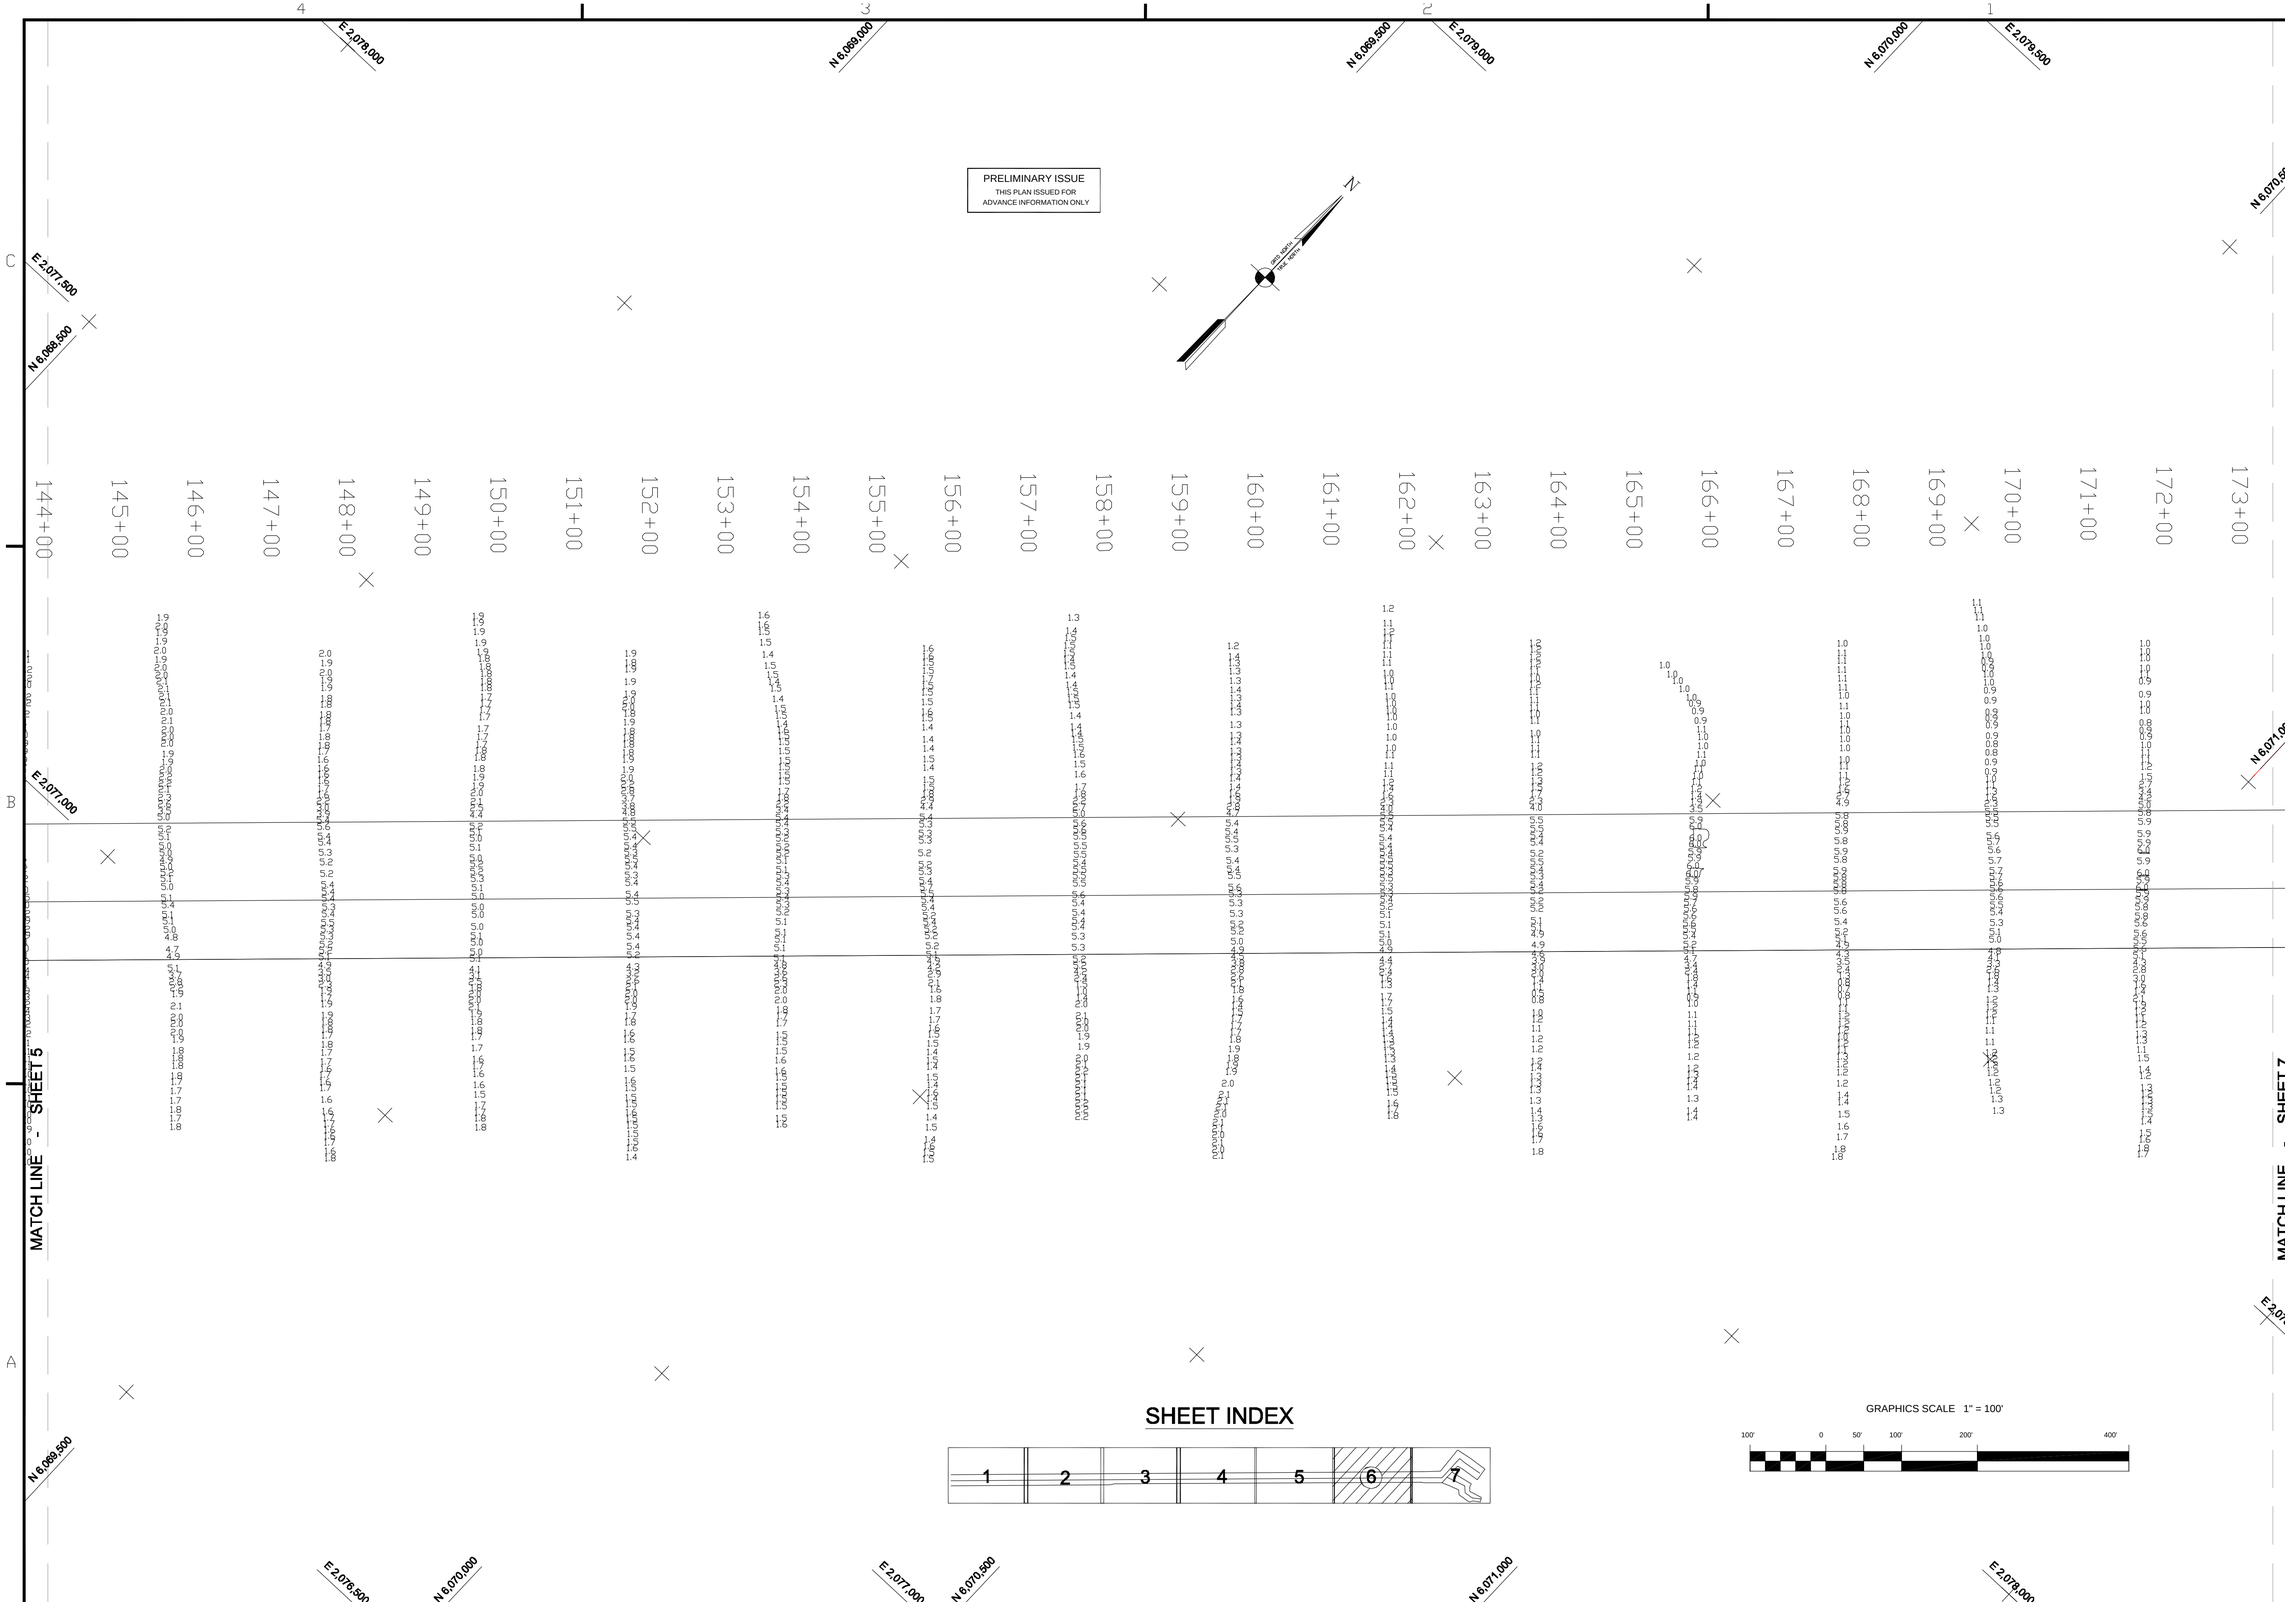

US Army Corps of Engineers
San Francisco District
333 Market Street
San Francisco, CA 94105

Mark	Description	Date	Appr.

DESIGNED BY: TVW	CHECKED BY: PC	DRAWN BY: EC	
DATE: 11/3/2004	SHEET NO. 6 OF 7	DRAWING NO. 122	2 / 33

PREPARED UNDER THE DIRECTION OF
PHILIP T. FEIR
LT. COLONEL, C.E., DISTRICT ENGINEER

SUBMITTED: Hydro Survey Section
APPROVAL RECOMMENDED: Chief, Engineering Branch
APPROVED: Chief, Engineering Technical & Services Div.

ALAMEDA COUNTY CALIFORNIA

JACK D. MALTESTER CHANNEL

SAN LEANDRO MARINA
CONDITION SURVEY
15,18 OCTOBER 2004

Sheet reference number
C6