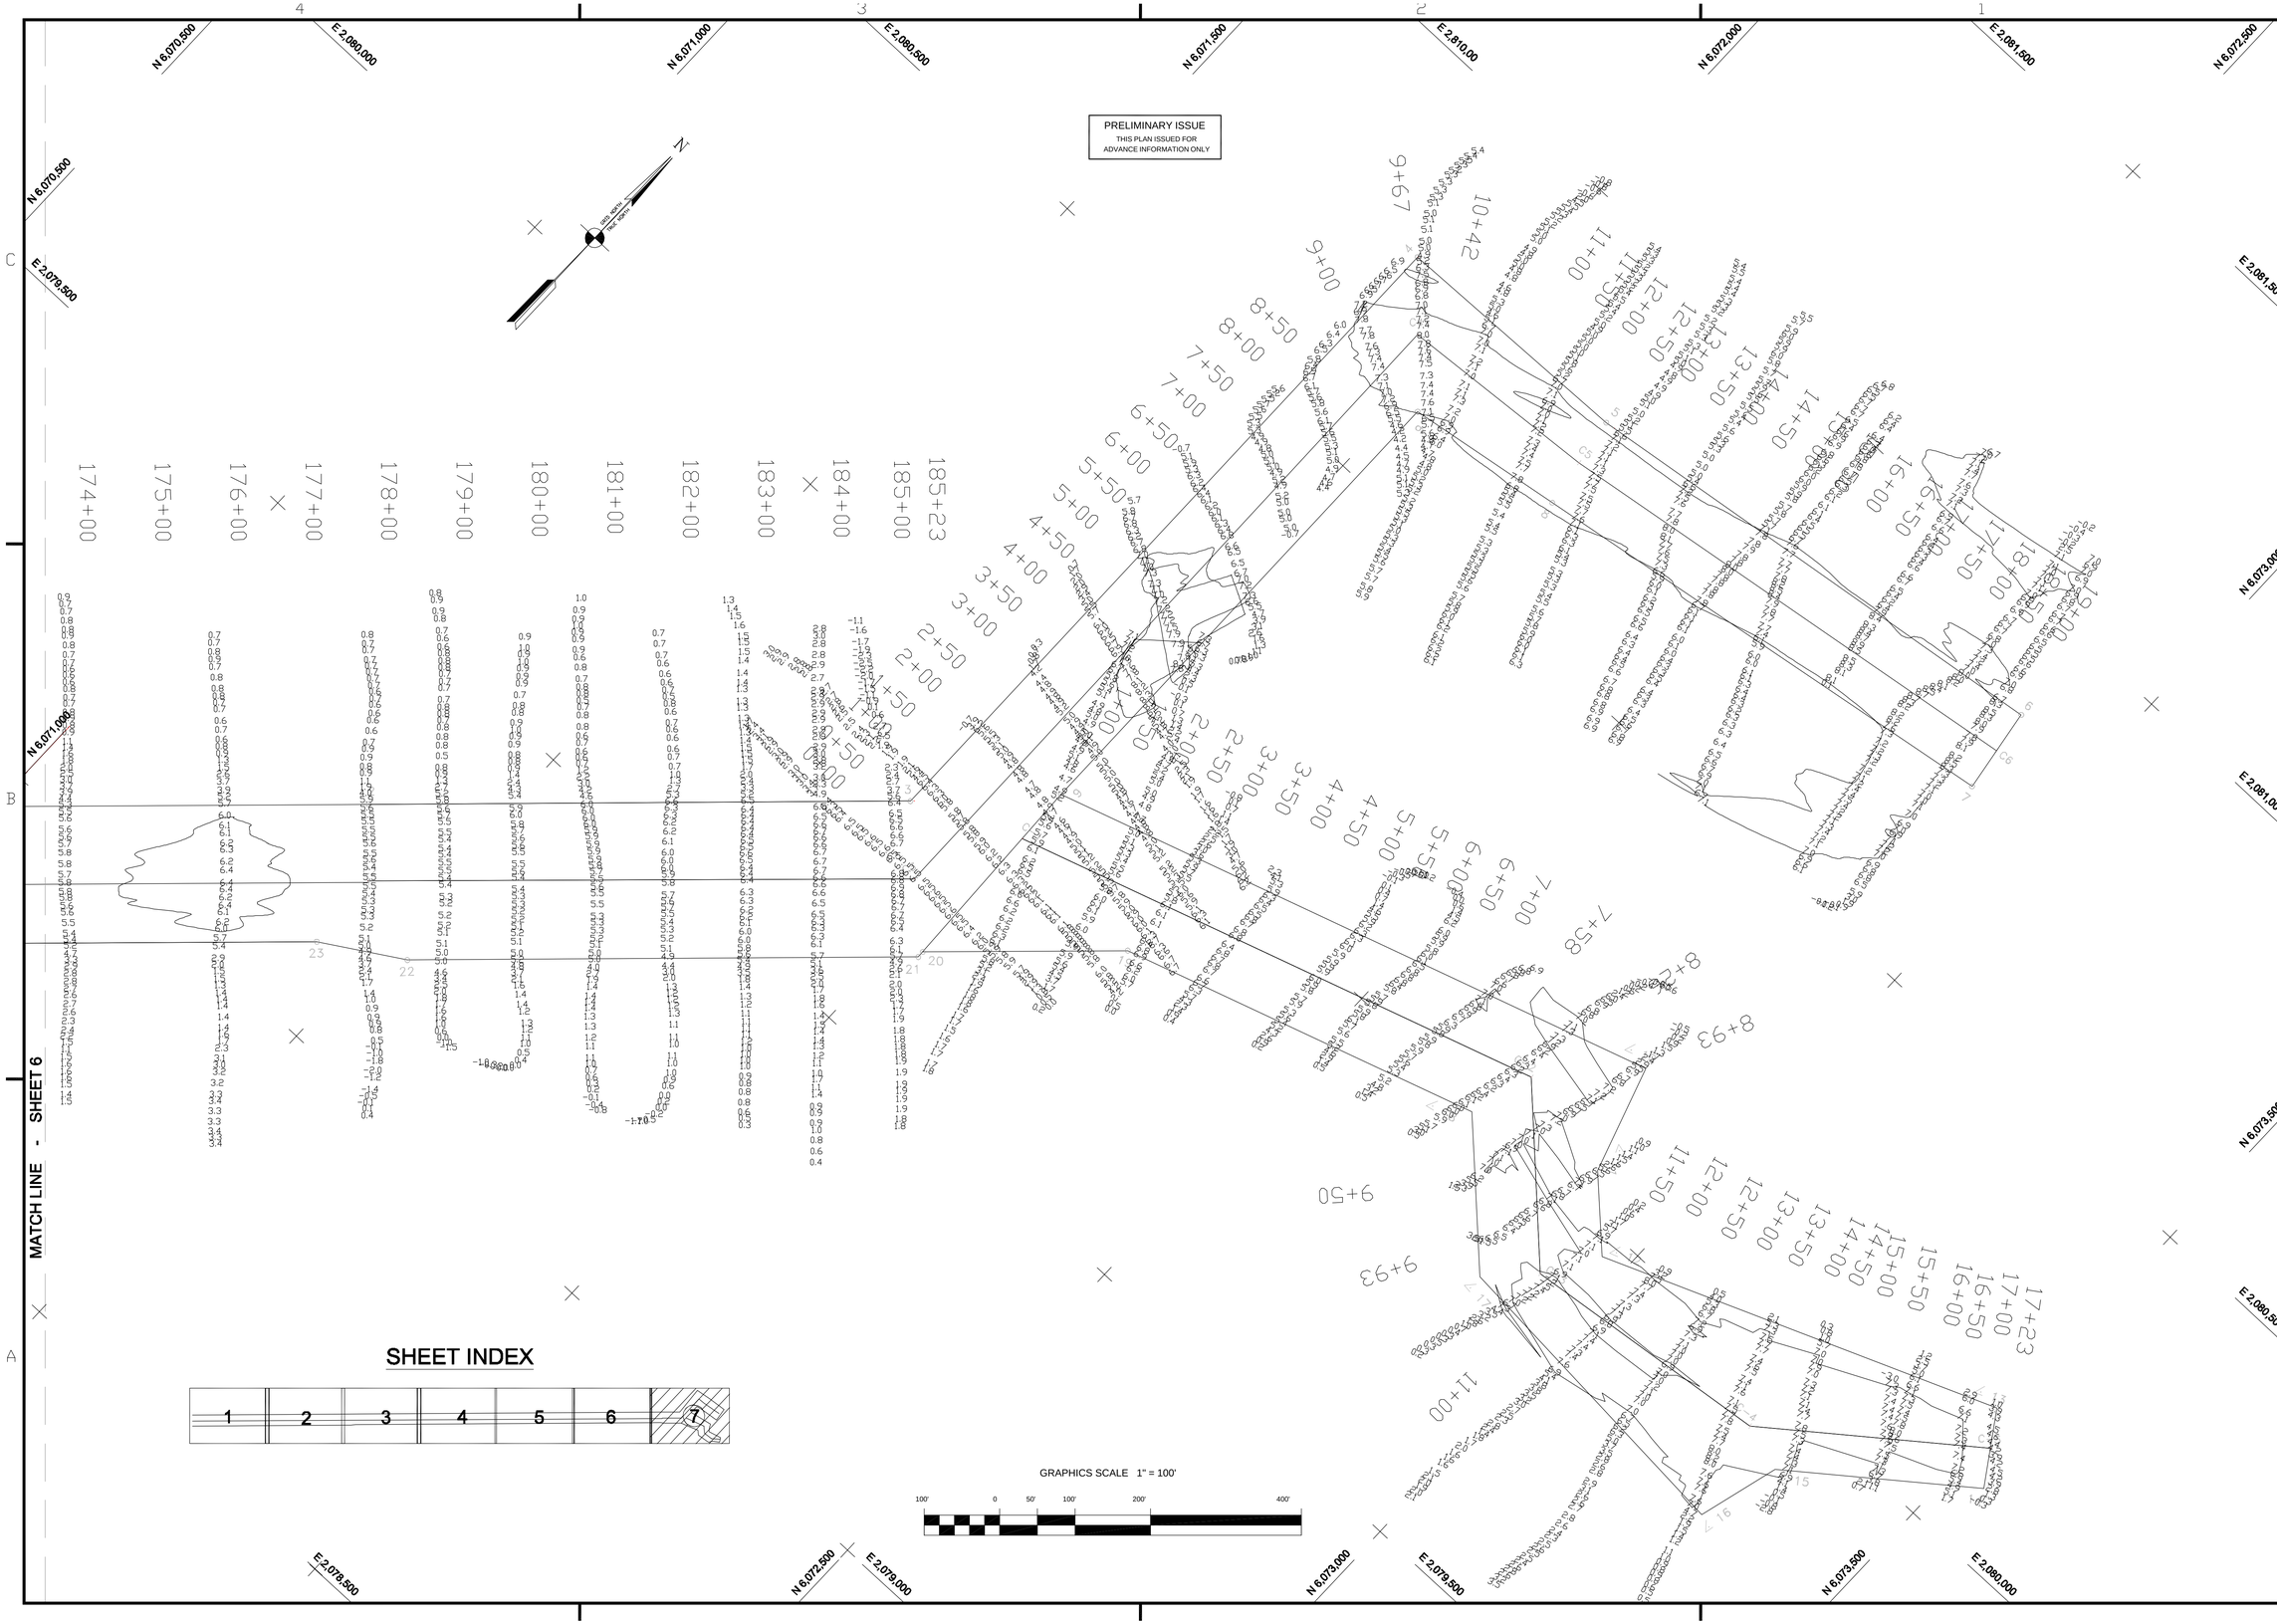

US Army Corps of Engineers
San Francisco District
333 Market Street
San Francisco, CA 94105

Mark	Description	Date	Appr.

SUBMITTED: TVW	DESIGNED BY:	CHECKED BY: PC	DRAWN BY: EC
Hydro. Survey Section APPROVAL RECOMMENDED:	DATE: 11/3/2004	SHEET NO. 7 OF 7	DRAWING NO. 122 2 33
Chief, Engineering Branch APPROVED:	PREPARED UNDER THE DIRECTION OF PHILIP T. FEIR LT. COLONEL, C.E., DISTRICT ENGINEER		
Chief, Engineering Technical & Services Div.			

ALAMEDA COUNTY CALIFORNIA

JACK D. MALTESTER CHANNEL

SAN LEANDRO MARINA
CONDITION SURVEY
15,18 OCTOBER 2004

Sheet reference number
C7