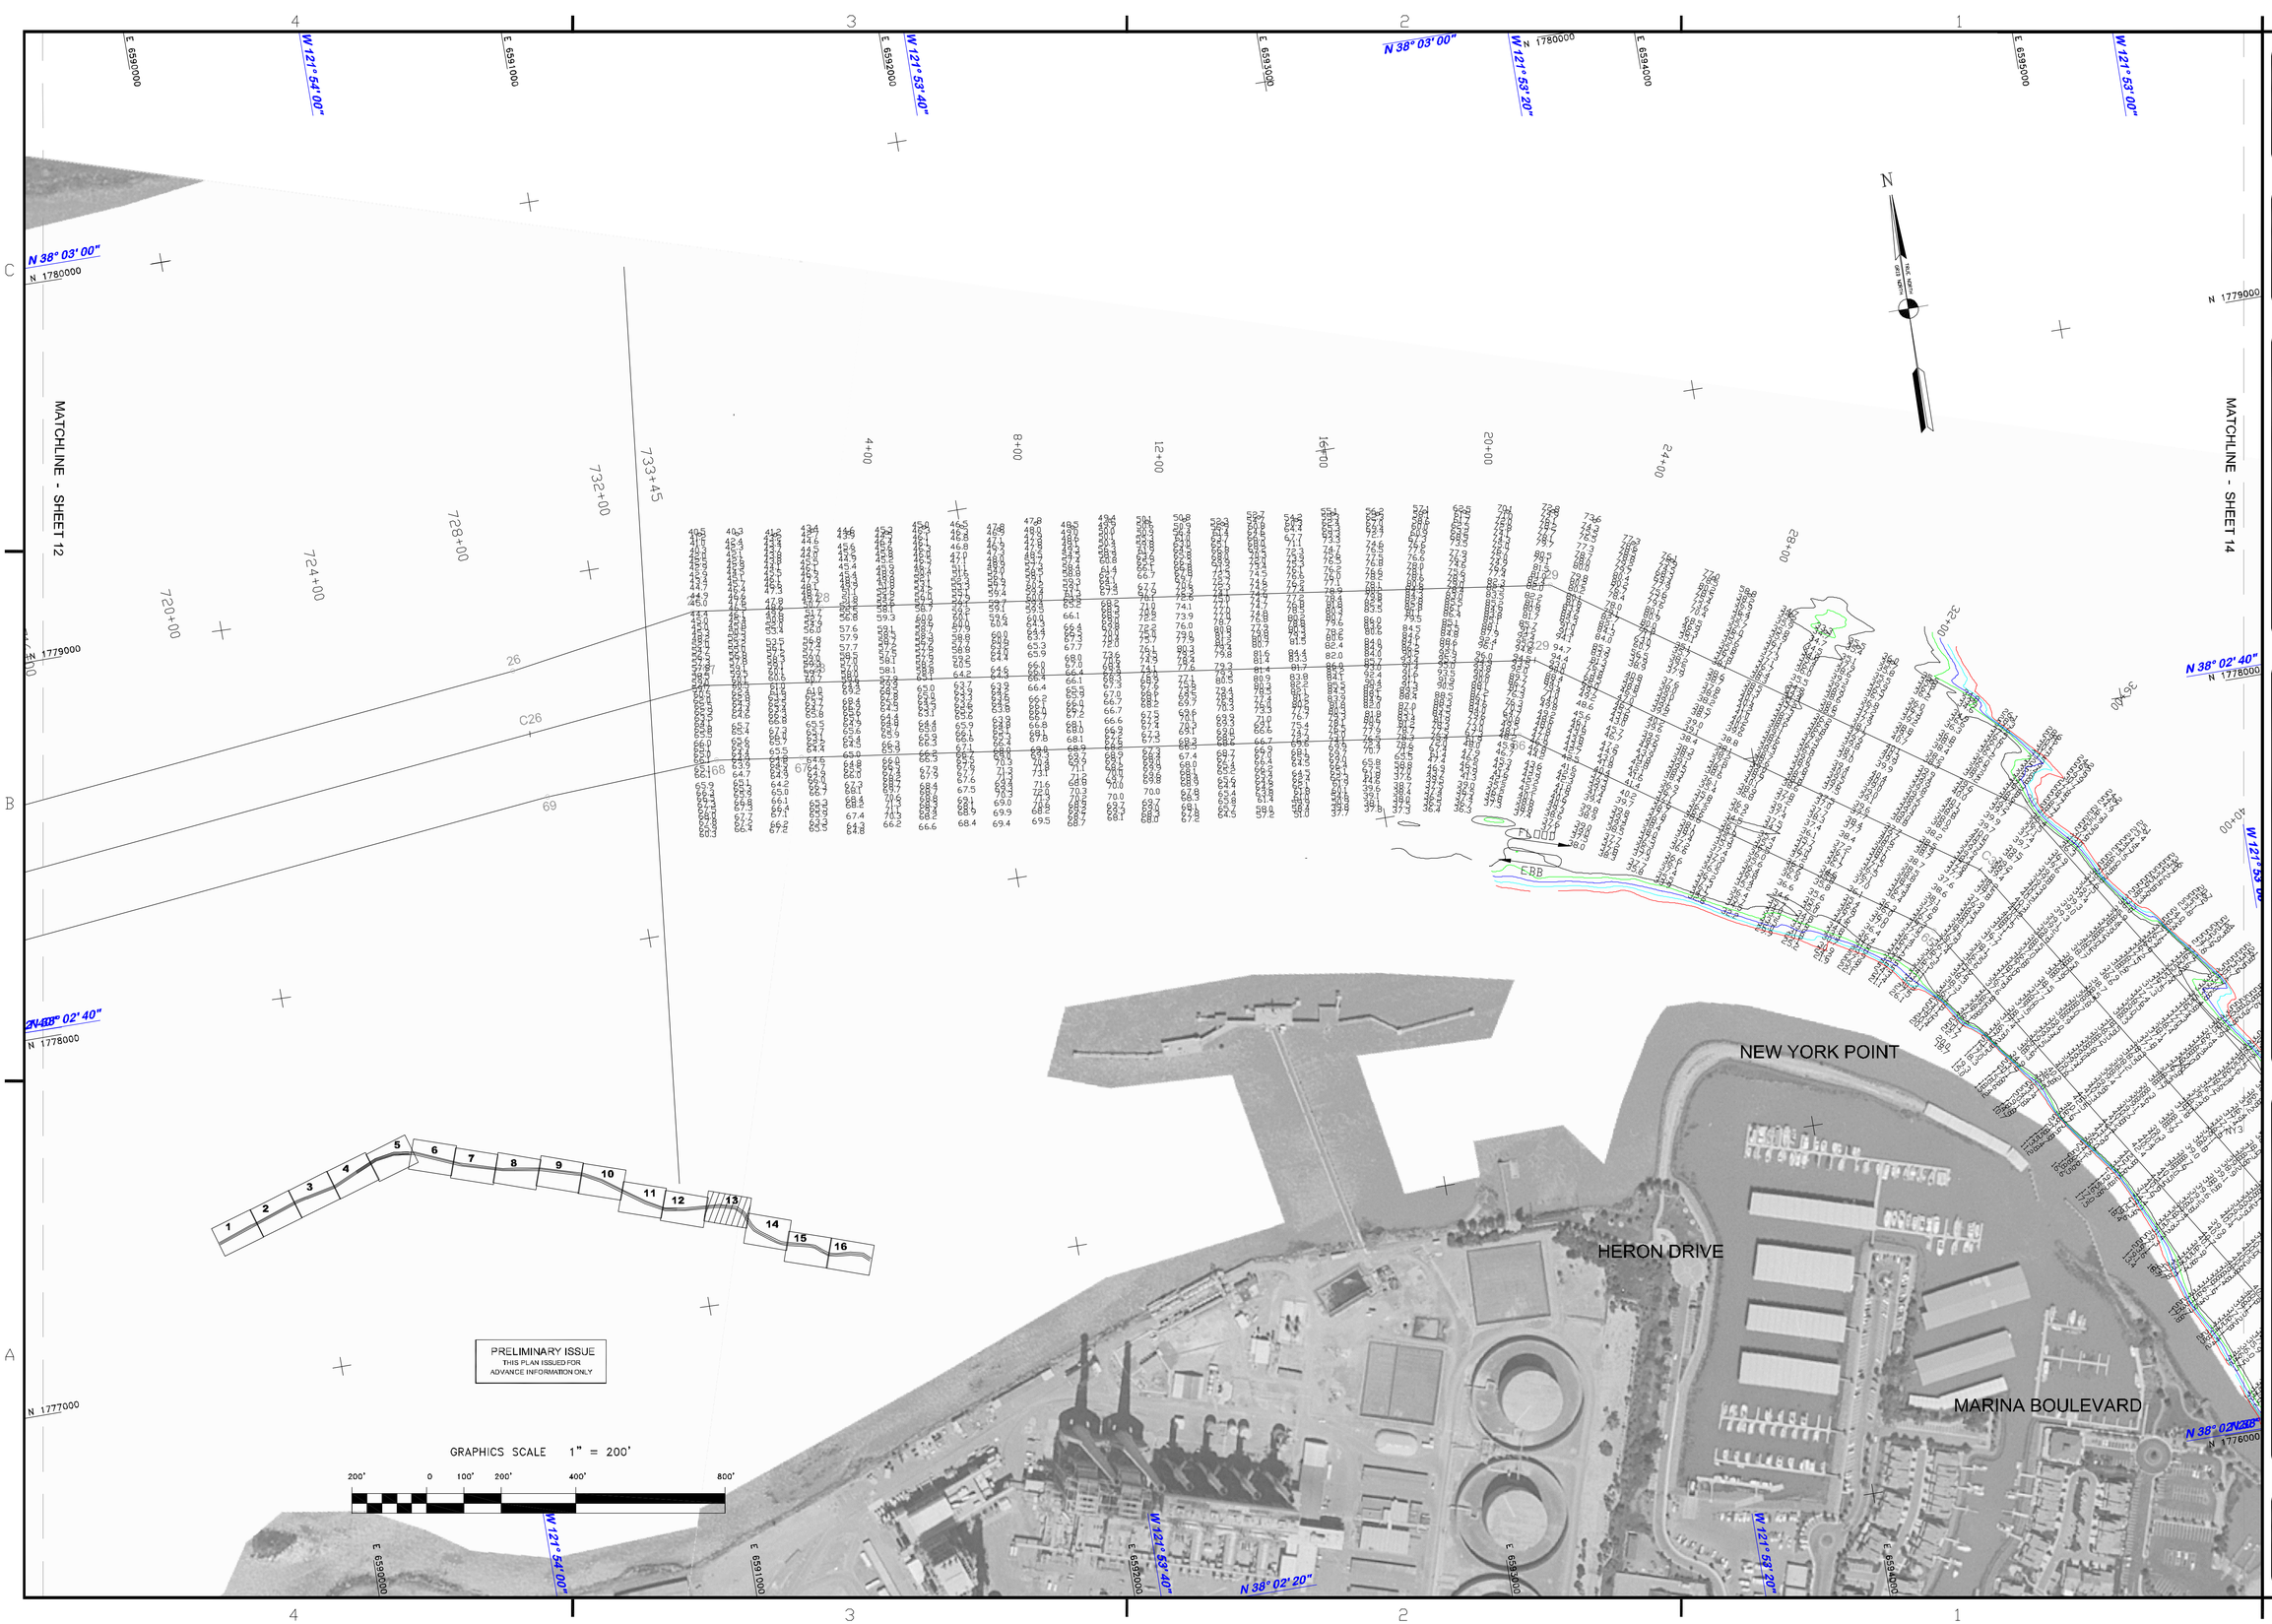

US Army Corps of Engineers
San Francisco District
1455 Market Street
San Francisco, CA 94103

Mark	Description	Date	Appr.

DESIGNED BY:		CHECKED BY:	DRAWN BY:
		TVW	EWC
DATE:	SHEET NO.	DRAWING NO.	
11/18/2008	13 OF 16	4	2

PREPARED UNDER THE DIRECTION OF
LAURENCE M. FARRELL
LT. COLONEL, C.E., DISTRICT ENGINEER

SUBMITTED:
Survey Section Team Leader
APPROVAL RECOMMENDED:
Chief, Technical Support Section
APPROVED:
Chief, Construction Branch

CALIFORNIA
CONTRA COSTA COUNTY
SUISUN BAY CHANNEL
NEW YORK SLOUGH
PREDREDGE SURVEY
2-5 NOVEMBER 2008

Sheet reference number
C13