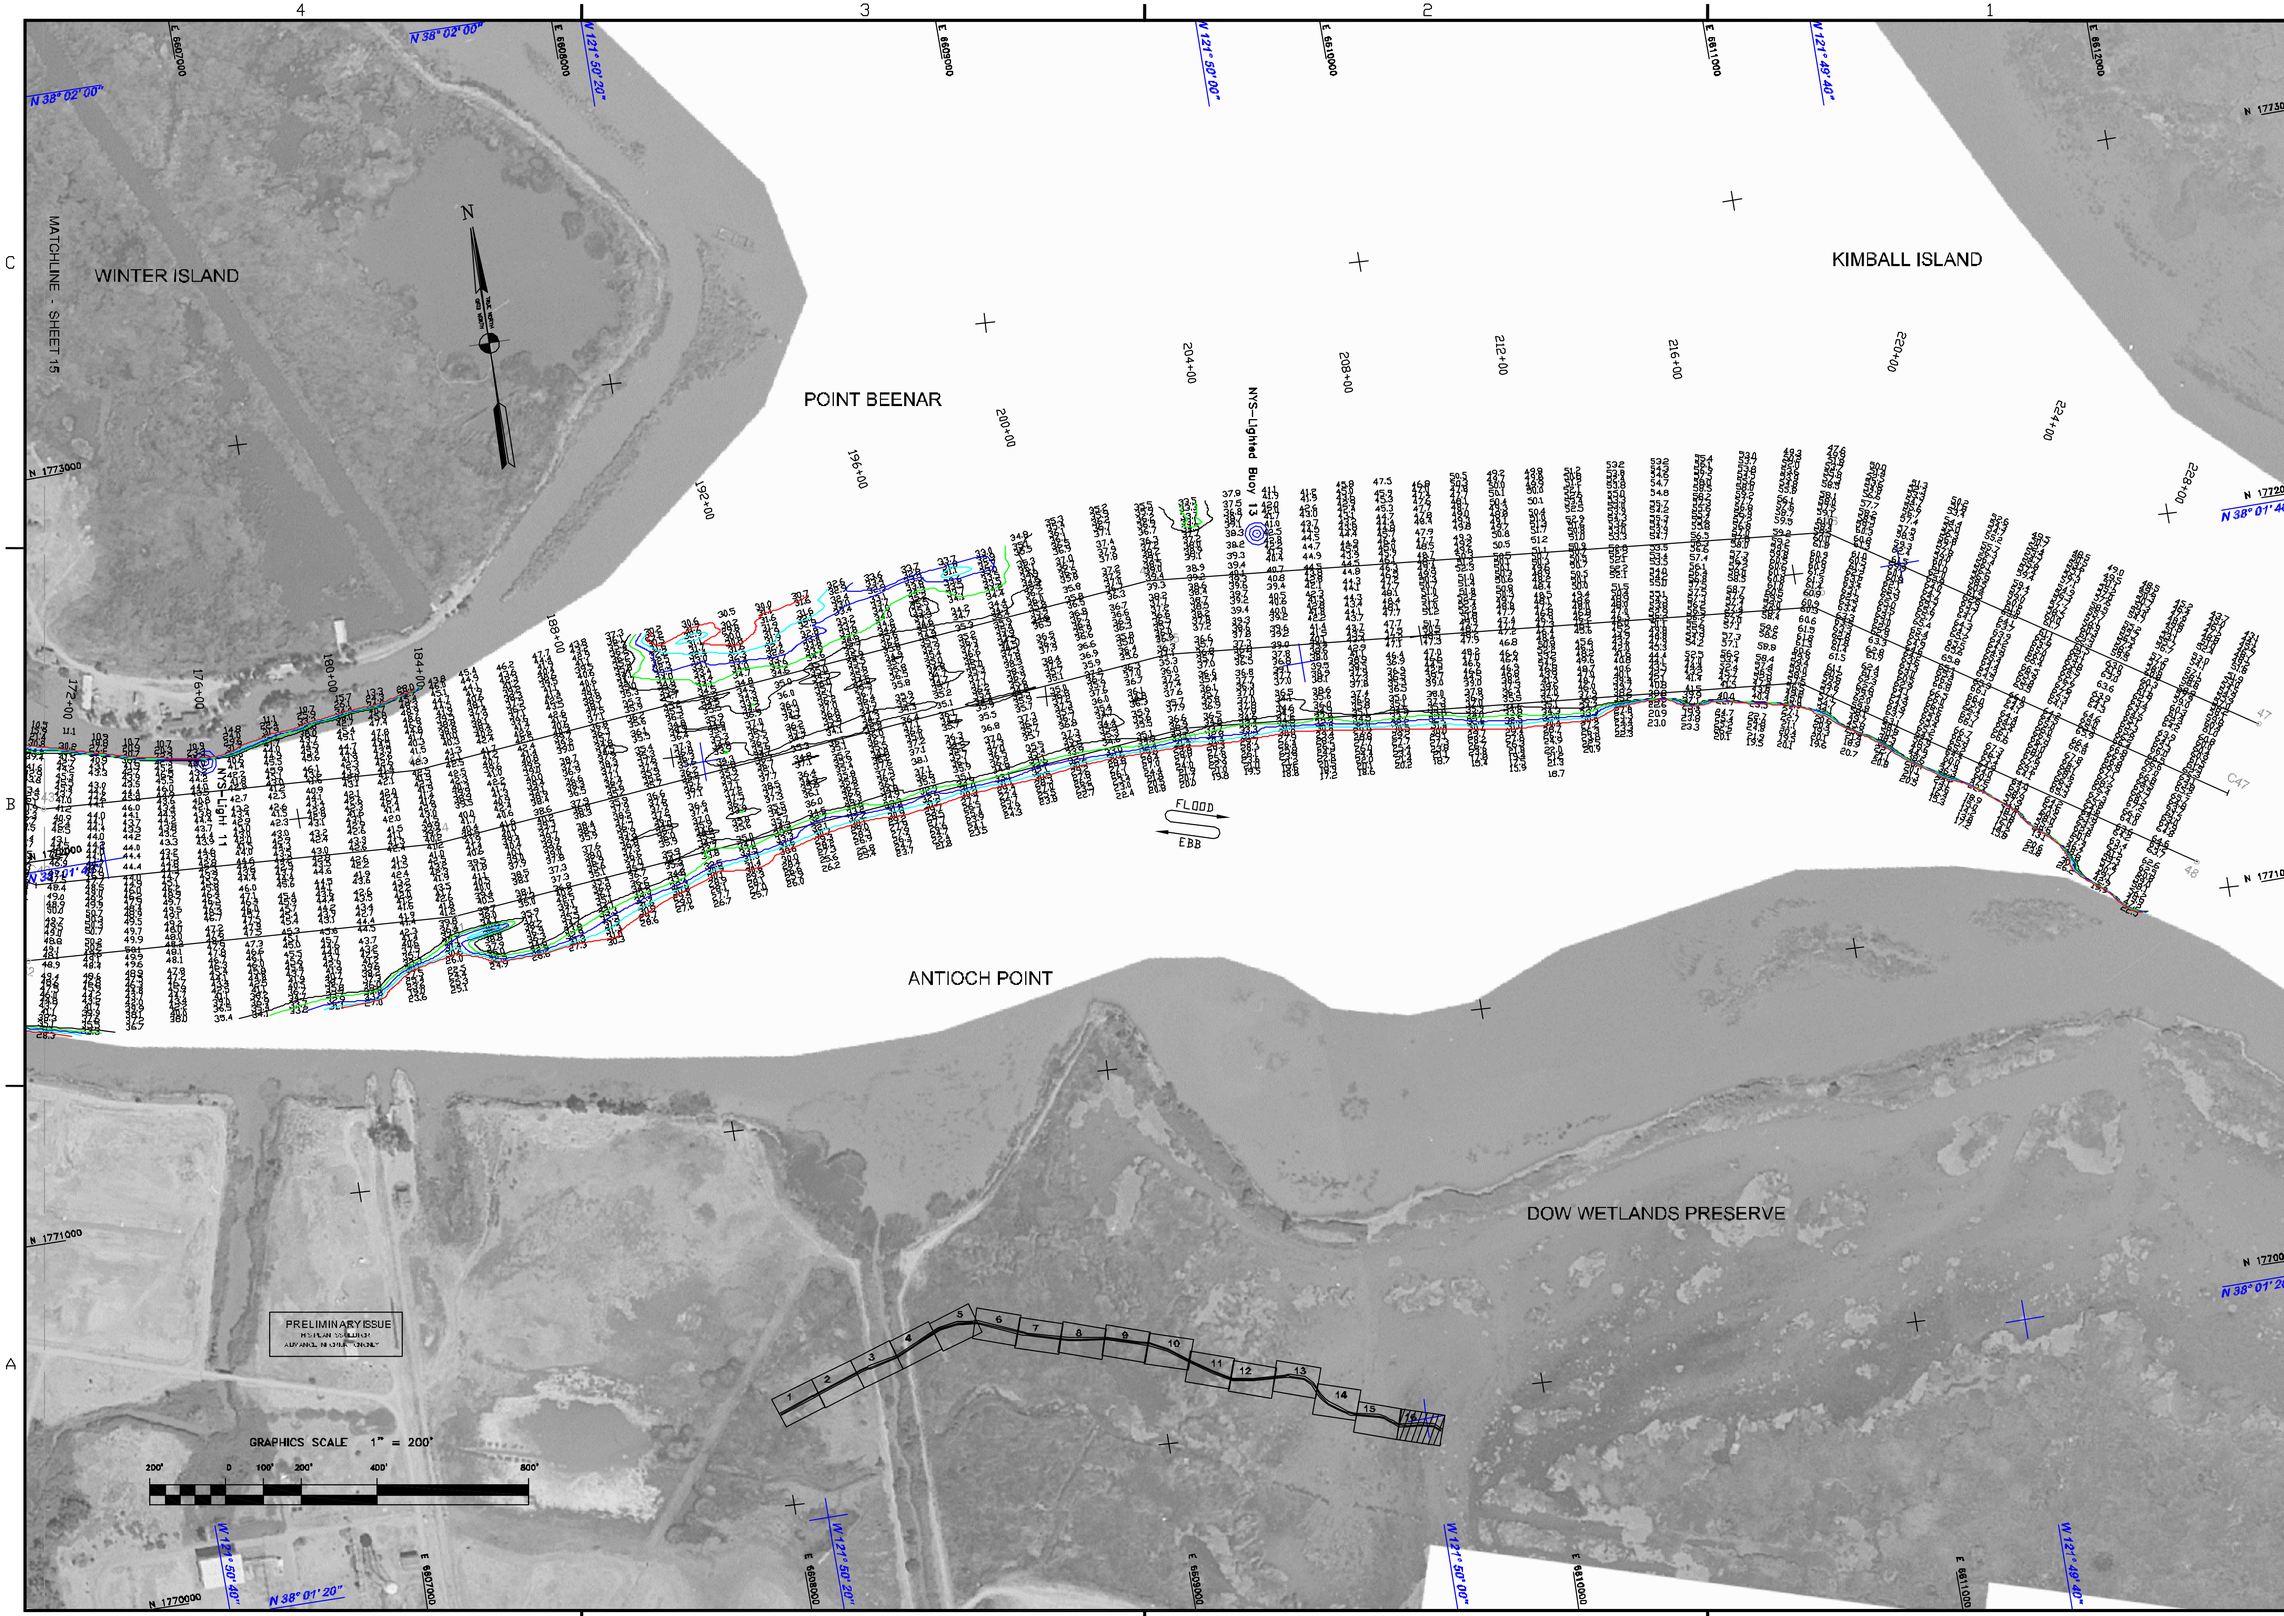

US Army Corps of Engineers
San Francisco District
1455 Market Street
San Francisco, CA 94103

Mark	Description	Date	Appr.

SUBMITTED: PDT
Survey Section Team Leader
APPROVAL RECOMMENDED:
Chief, Geomatic Section
APPROVED:
Chief, Construction Branch

DESIGNED BY: PDT
CHECKED BY: PDT
DRAWN BY: PDT
DATE: 04/28/2011
SHEET NO. 16 OF 16
DRAWING NO. 4 2

PREPARED UNDER THE DIRECTION OF
TORREY A. DICIRO
LT. COLONEL, C.E., DISTRICT ENGINEER

CONTRA COSTA COUNTY CALIFORNIA
NEW YORK SLOUGH
CONDITION SURVEY
25–26 APRIL 2011

Sheet reference number
G16