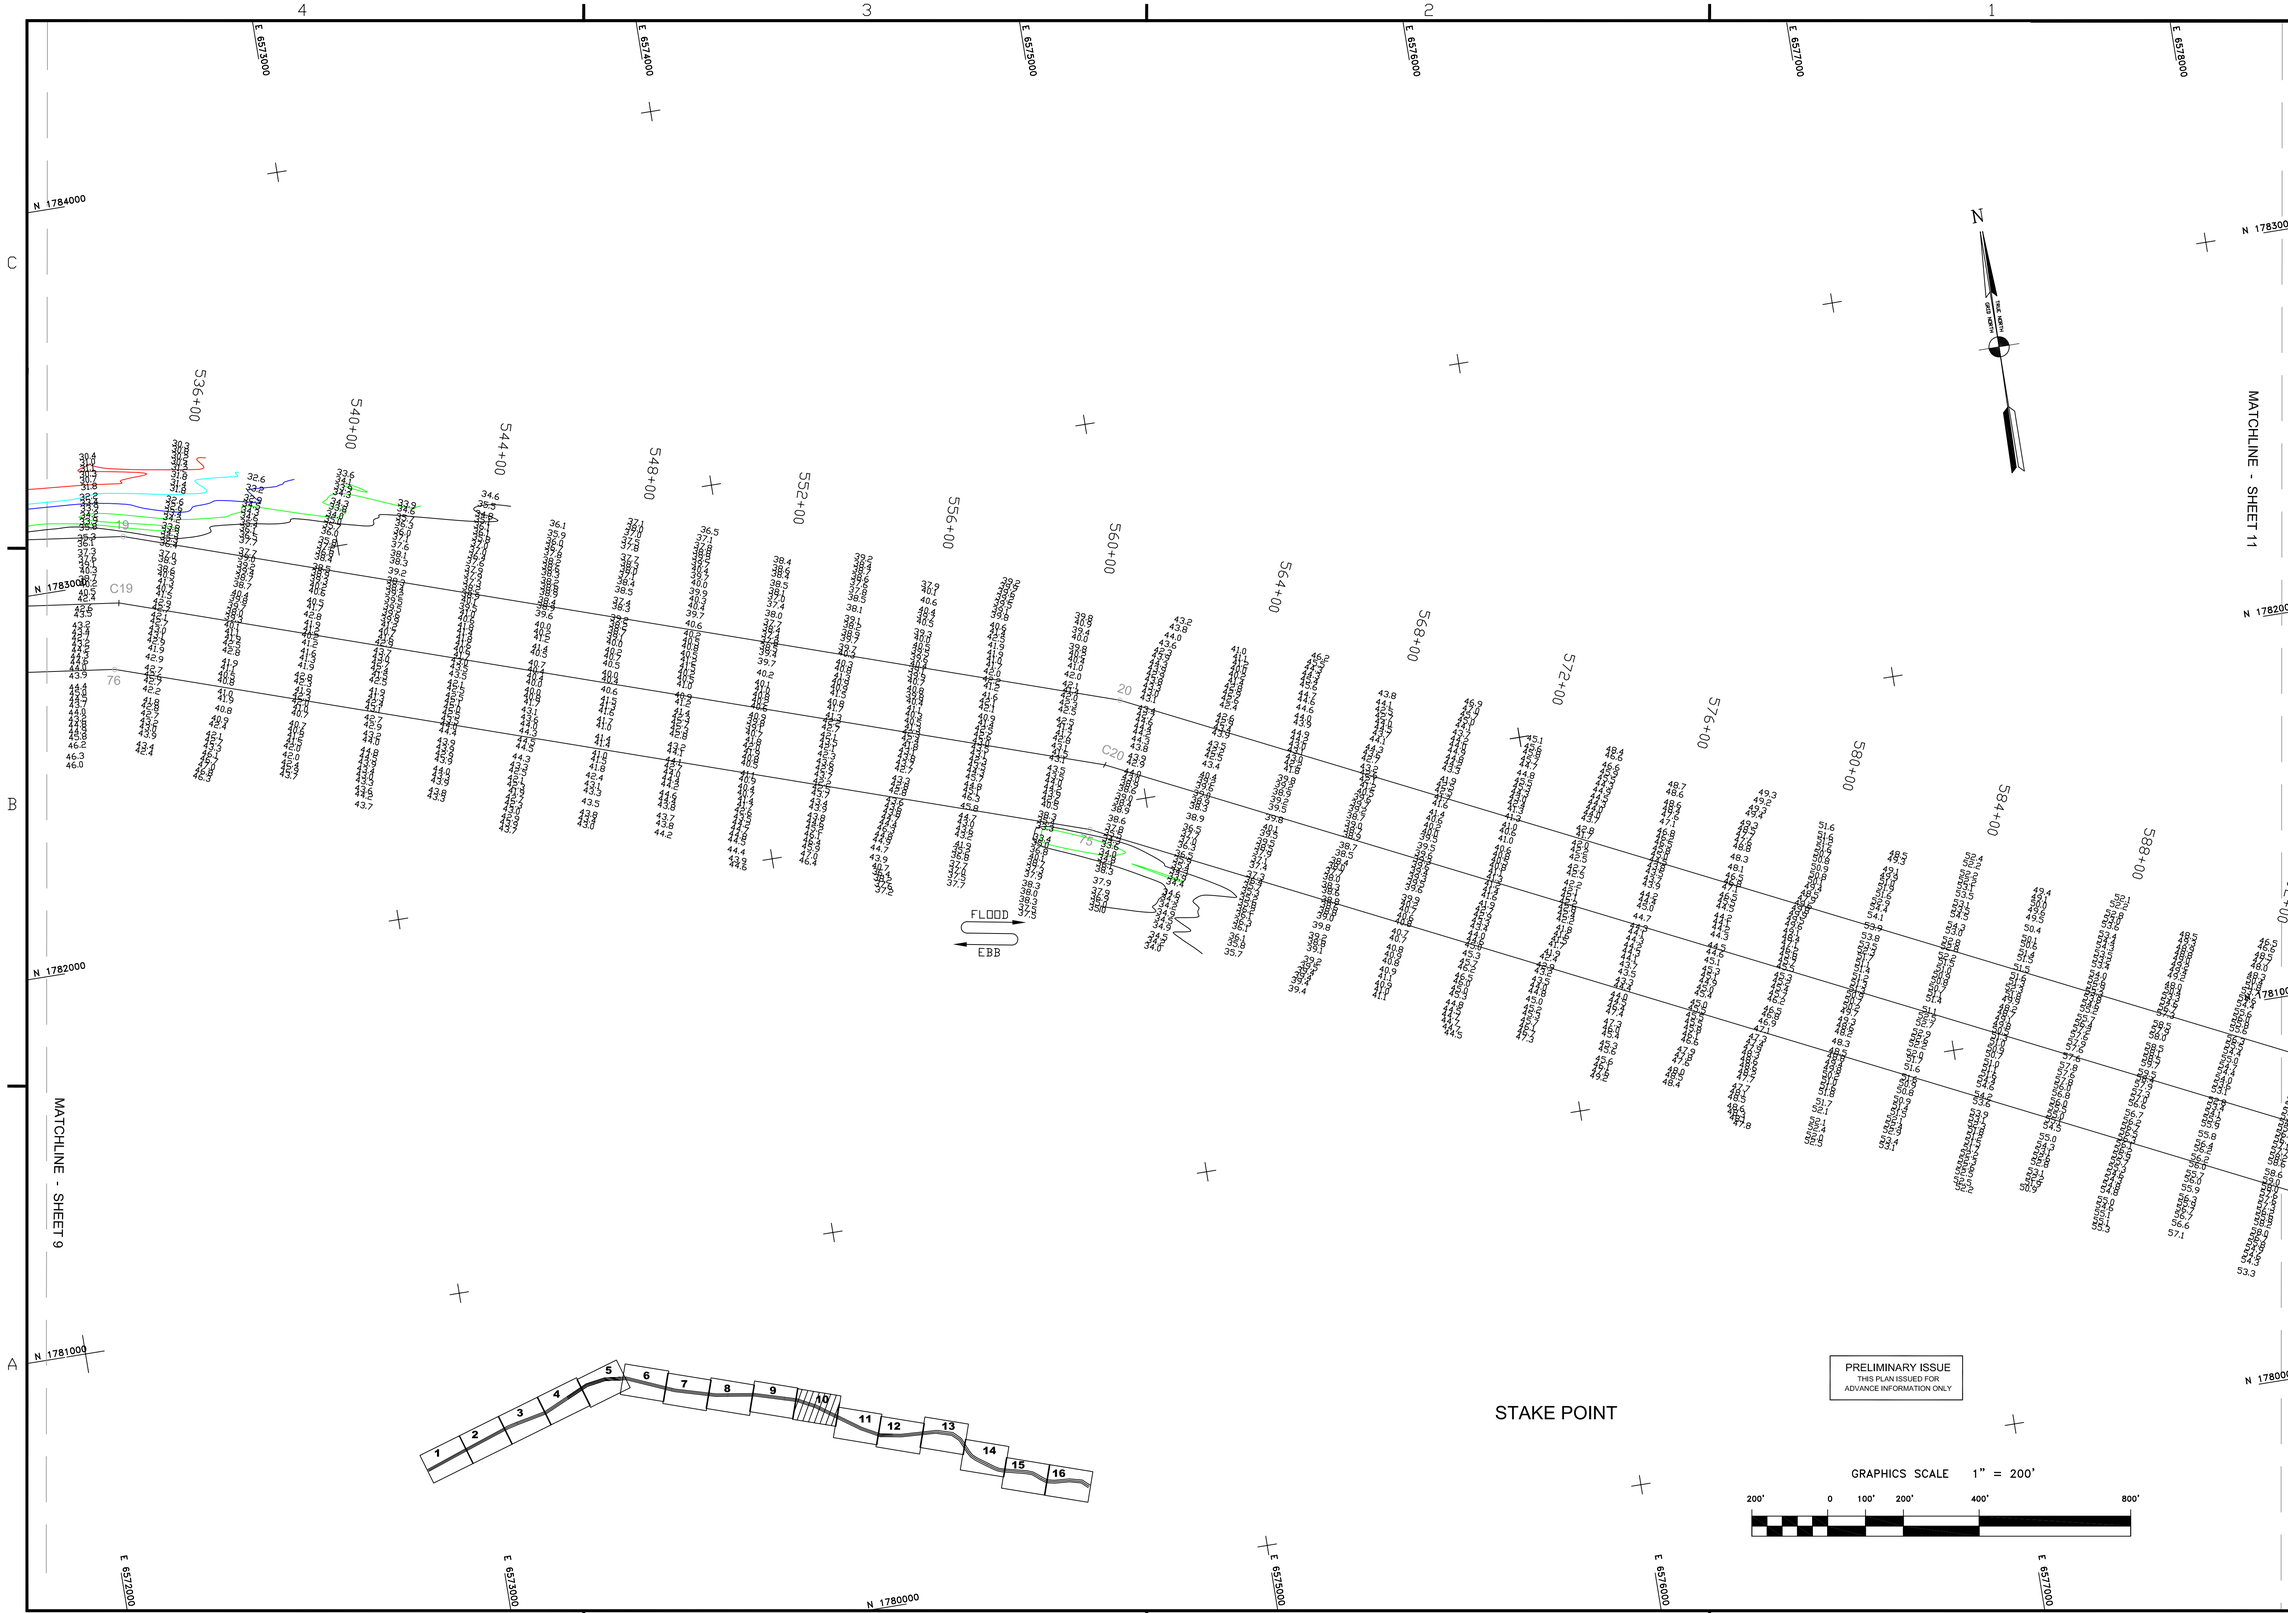

US Army Corps of Engineers
San Francisco District
333 Market Street
San Francisco, CA 94105

Mark	Description	Date	Appr.

DESIGNED BY:		CHECKED BY: TVW	DRAWN BY: EWC
		SHEET NO. 10 OF 16	DRAWING NO. 4 2 228
DATE: 11/8/2006		PREPARED UNDER THE DIRECTION OF CRAIG W. KILEY LT. COLONEL, C.E., DISTRICT ENGINEER	

SUBMITTED:
Survey Section Team Leader
APPROVAL RECOMMENDED:
Chief, Technical Support Section
APPROVED:
Chief, Construction Branch

CALIFORNIA
CONTRA COSTA COUNTY
SUISUN BAY CHANNEL
POSTDREDGE SURVEY
3–5, 7 NOVEMBER 2006

Sheet reference number
C10