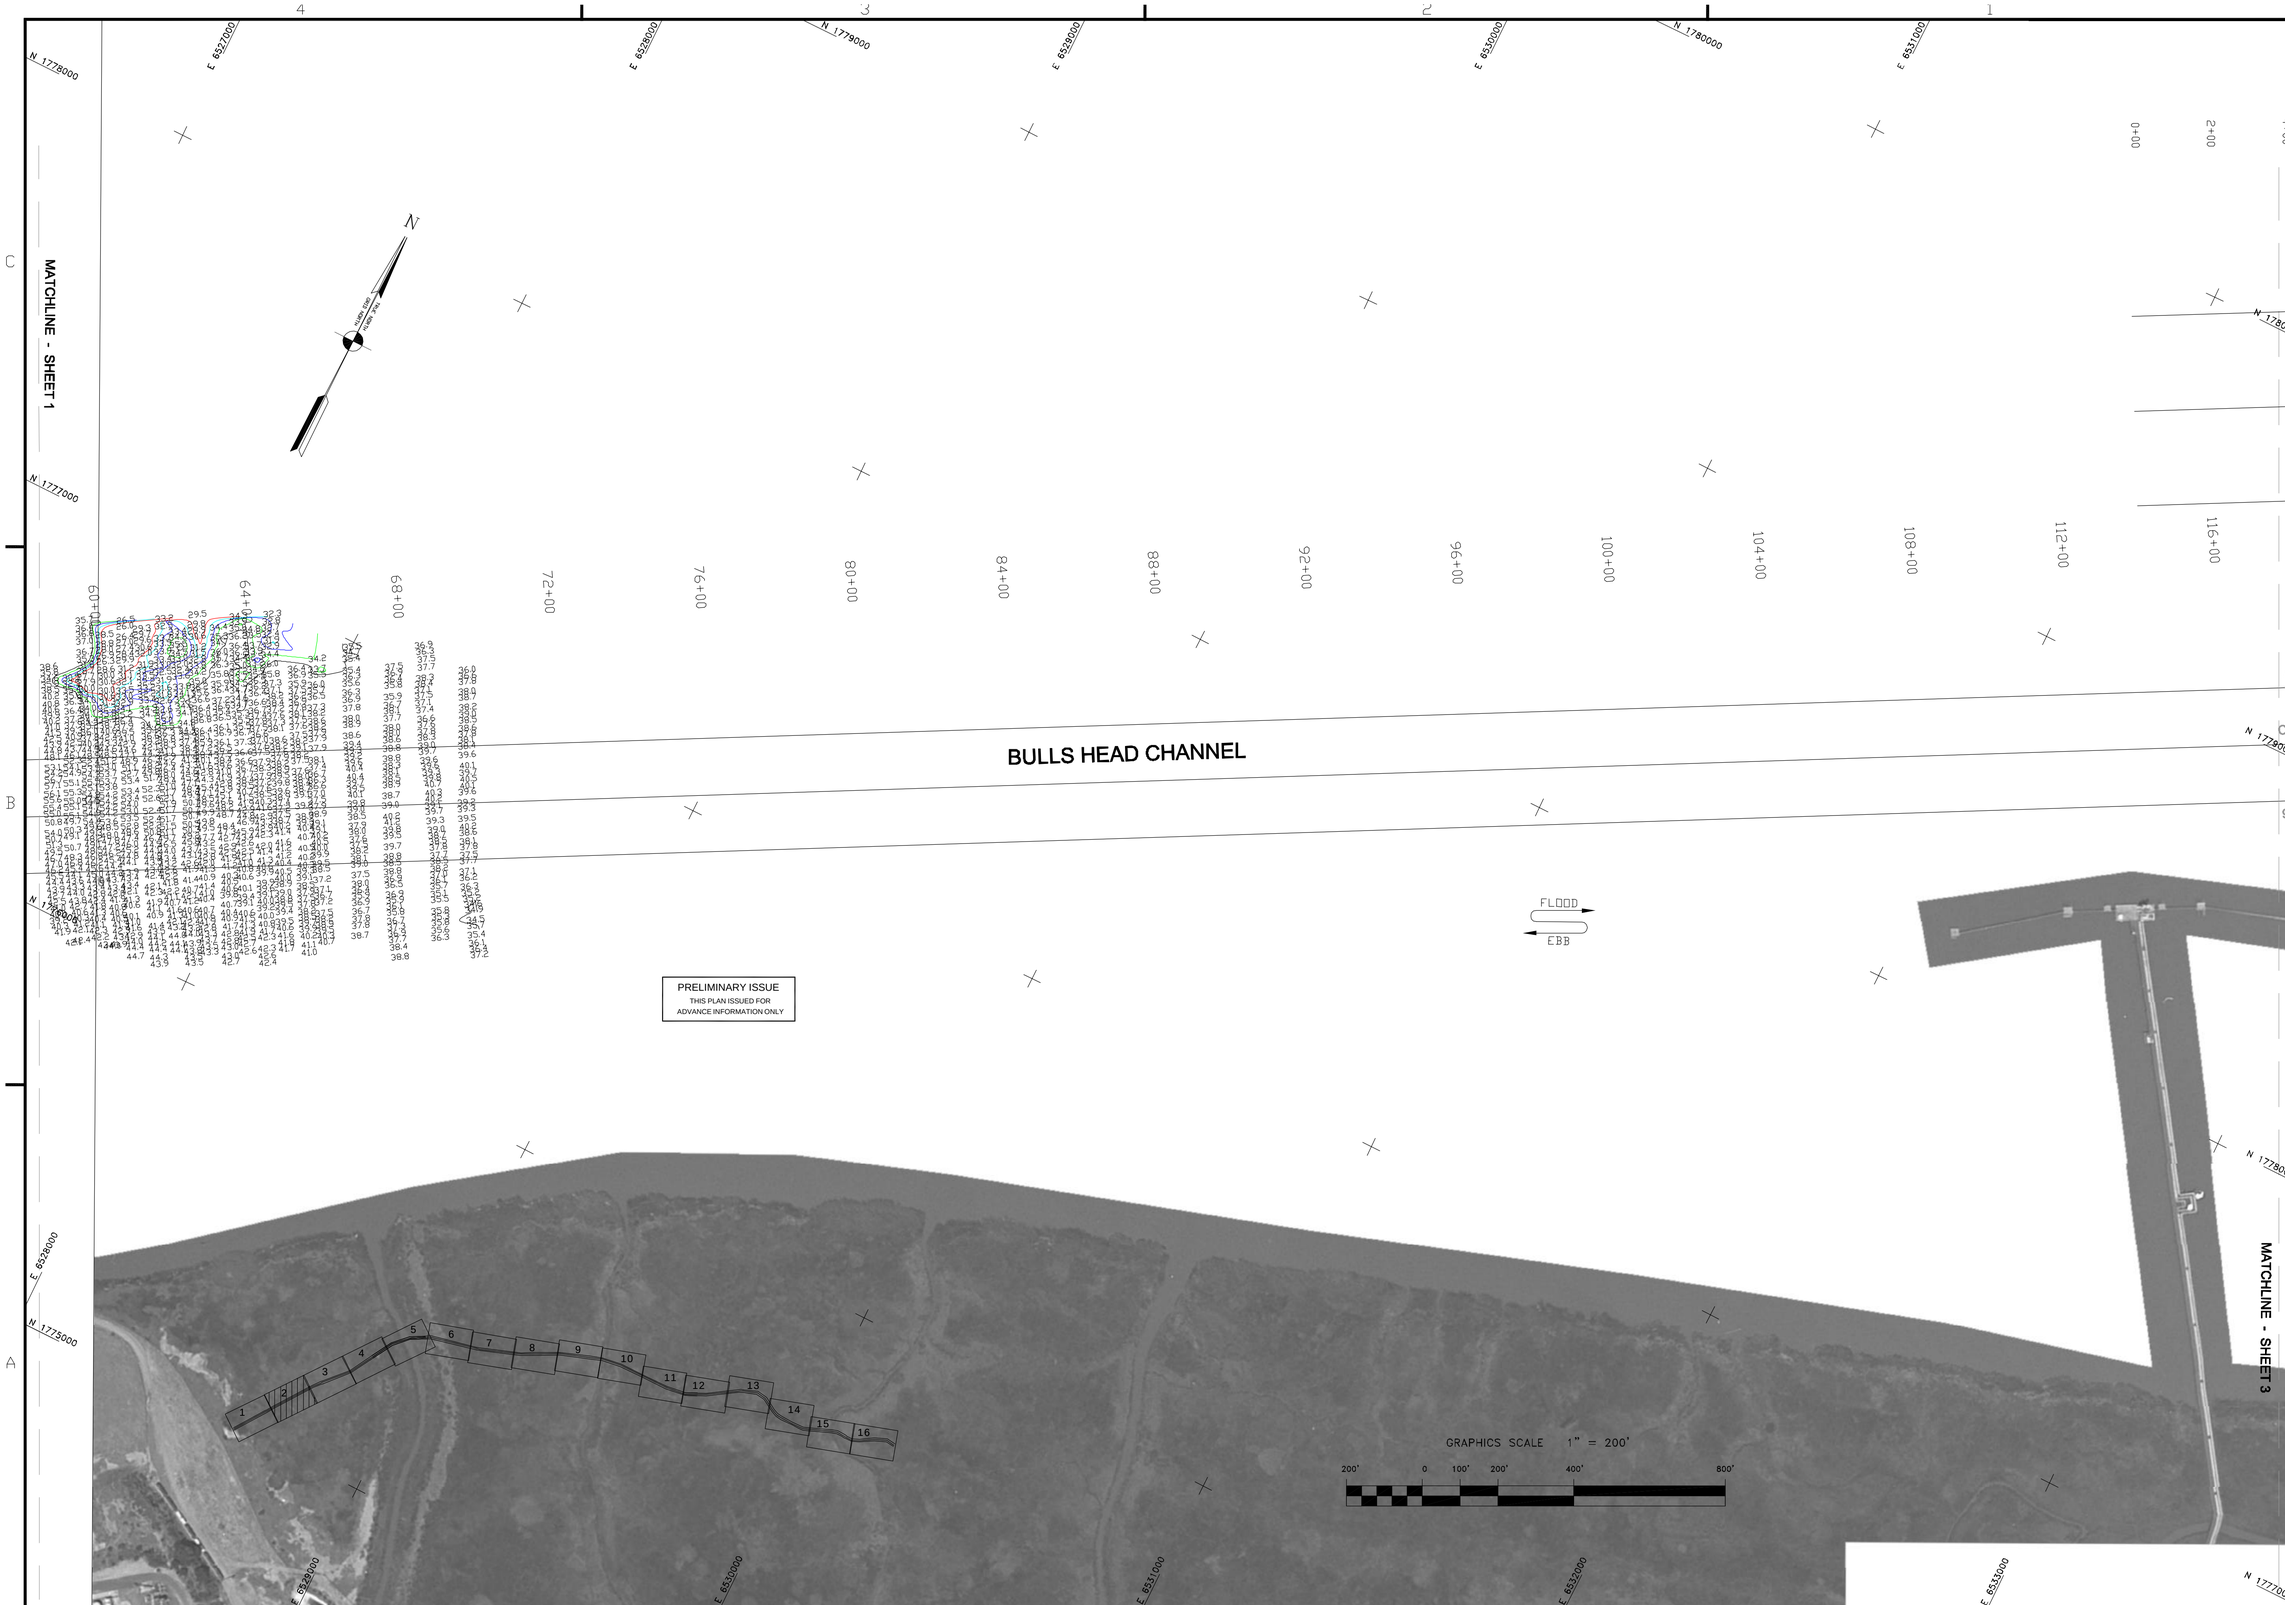

US Army Corps of Engineers
San Francisco District
333 Market Street
San Francisco, CA 94105

Mark	Description	Date	Appr.

DESIGNED BY: TVW	CHECKED BY: PC	DRAWN BY: EWC	
DATE: 11/23/2004	SHEET NO. 2 OF 16	DRAWING NO. 4	2 220

SUBMITTED: Hydro. Survey Section
APPROVAL RECOMMENDED: Chief, Engineering Branch
APPROVED: Chief, Engineering & Technical Services Div.

PREPARED UNDER THE DIRECTION OF
PHILIP T. FEIR
LT. COLONEL, C.E., DISTRICT ENGINEER

CONTRA COSTA COUNTY CALIFORNIA

BULLSHEAD CHANNEL
CONDITION SURVEY
18 NOVEMBER 2004

Sheet reference number
C2