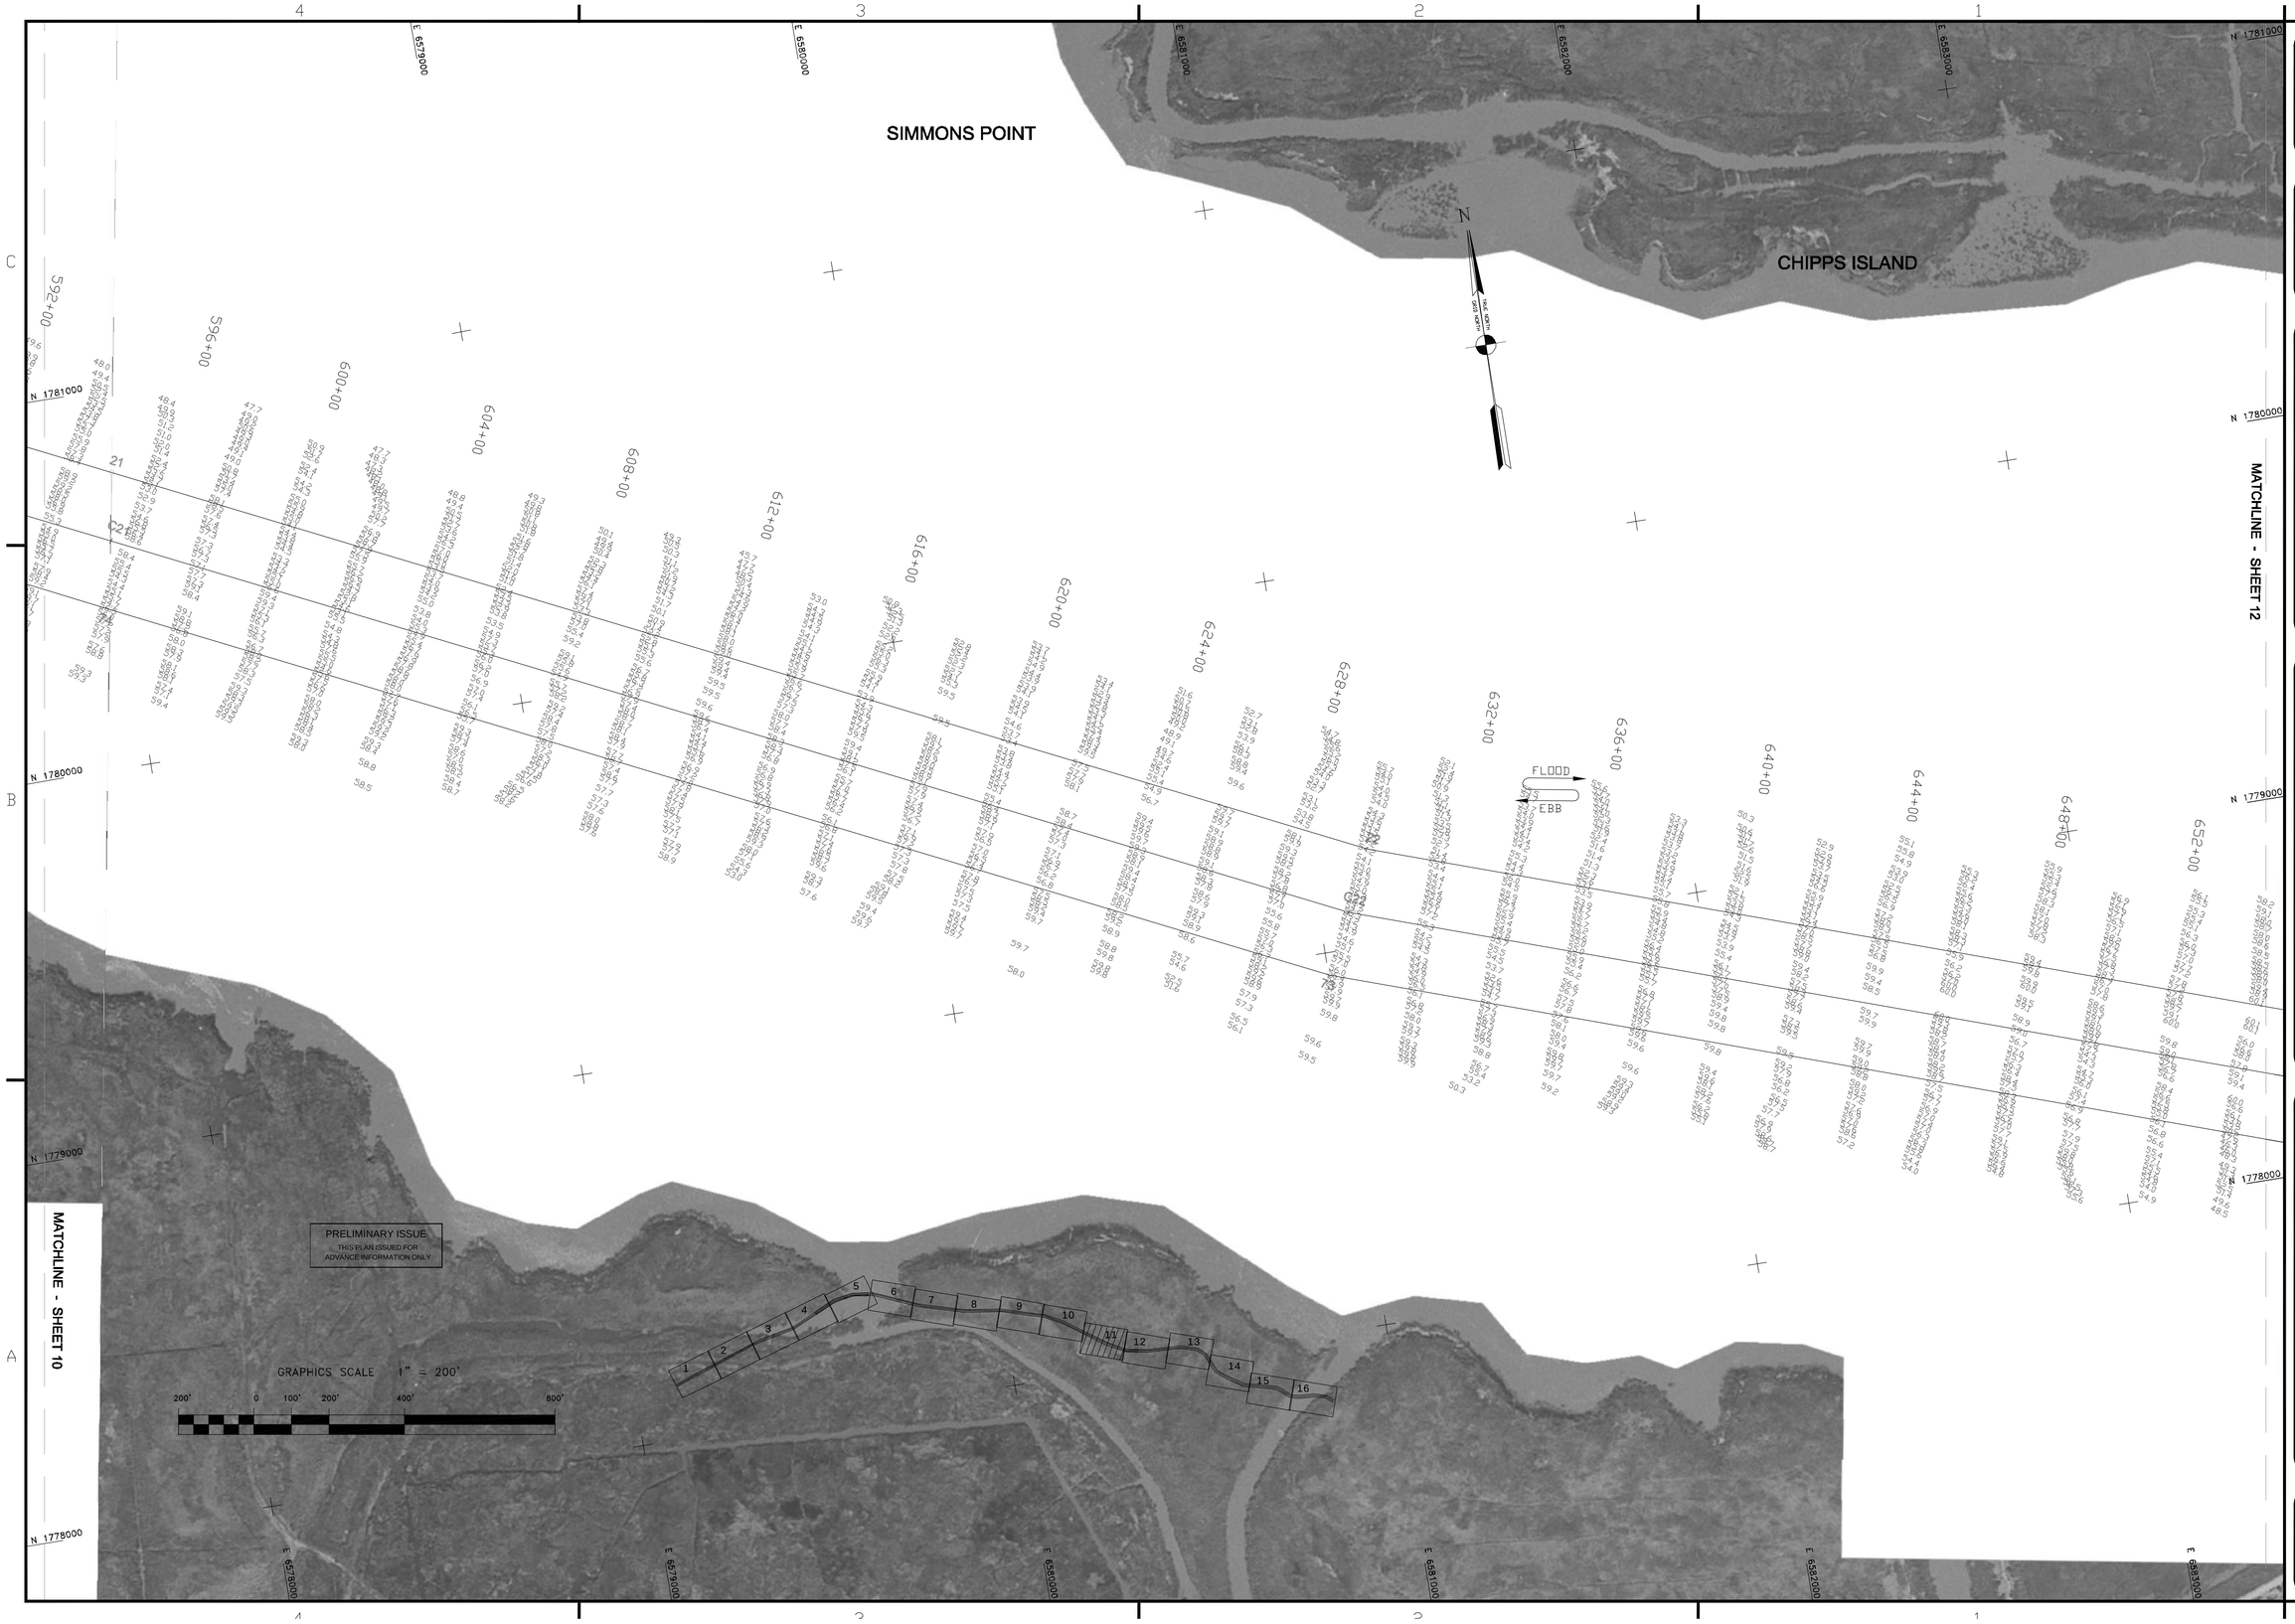

US Army Corps of Engineers
San Francisco District
333 Market Street
San Francisco, CA 94105

Mark	Description	Date	Appr.

DESIGNED BY:	CHECKED BY:	DRAWN BY:
	TVW	

SUBMITTED:	DATE:	SHEET NO.	DRAWING NO.	
Survey Section Team Leader		11 OF 16	4	2 / 222
APPROVAL RECOMMENDED:	4/20/2005	PREPARED UNDER THE DIRECTION OF		
Chief, Technical Support Section		PHILIP T. FEIR		
APPROVED:		LT. COLONEL, C.E., DISTRICT ENGINEER		
Chief, Construction Branch				

CONTRA COSTA COUNTY CALIFORNIA

SUISUN BAY CHANNEL
CONDITION SURVEY
7-12 APRIL 2005

Sheet reference number

C11