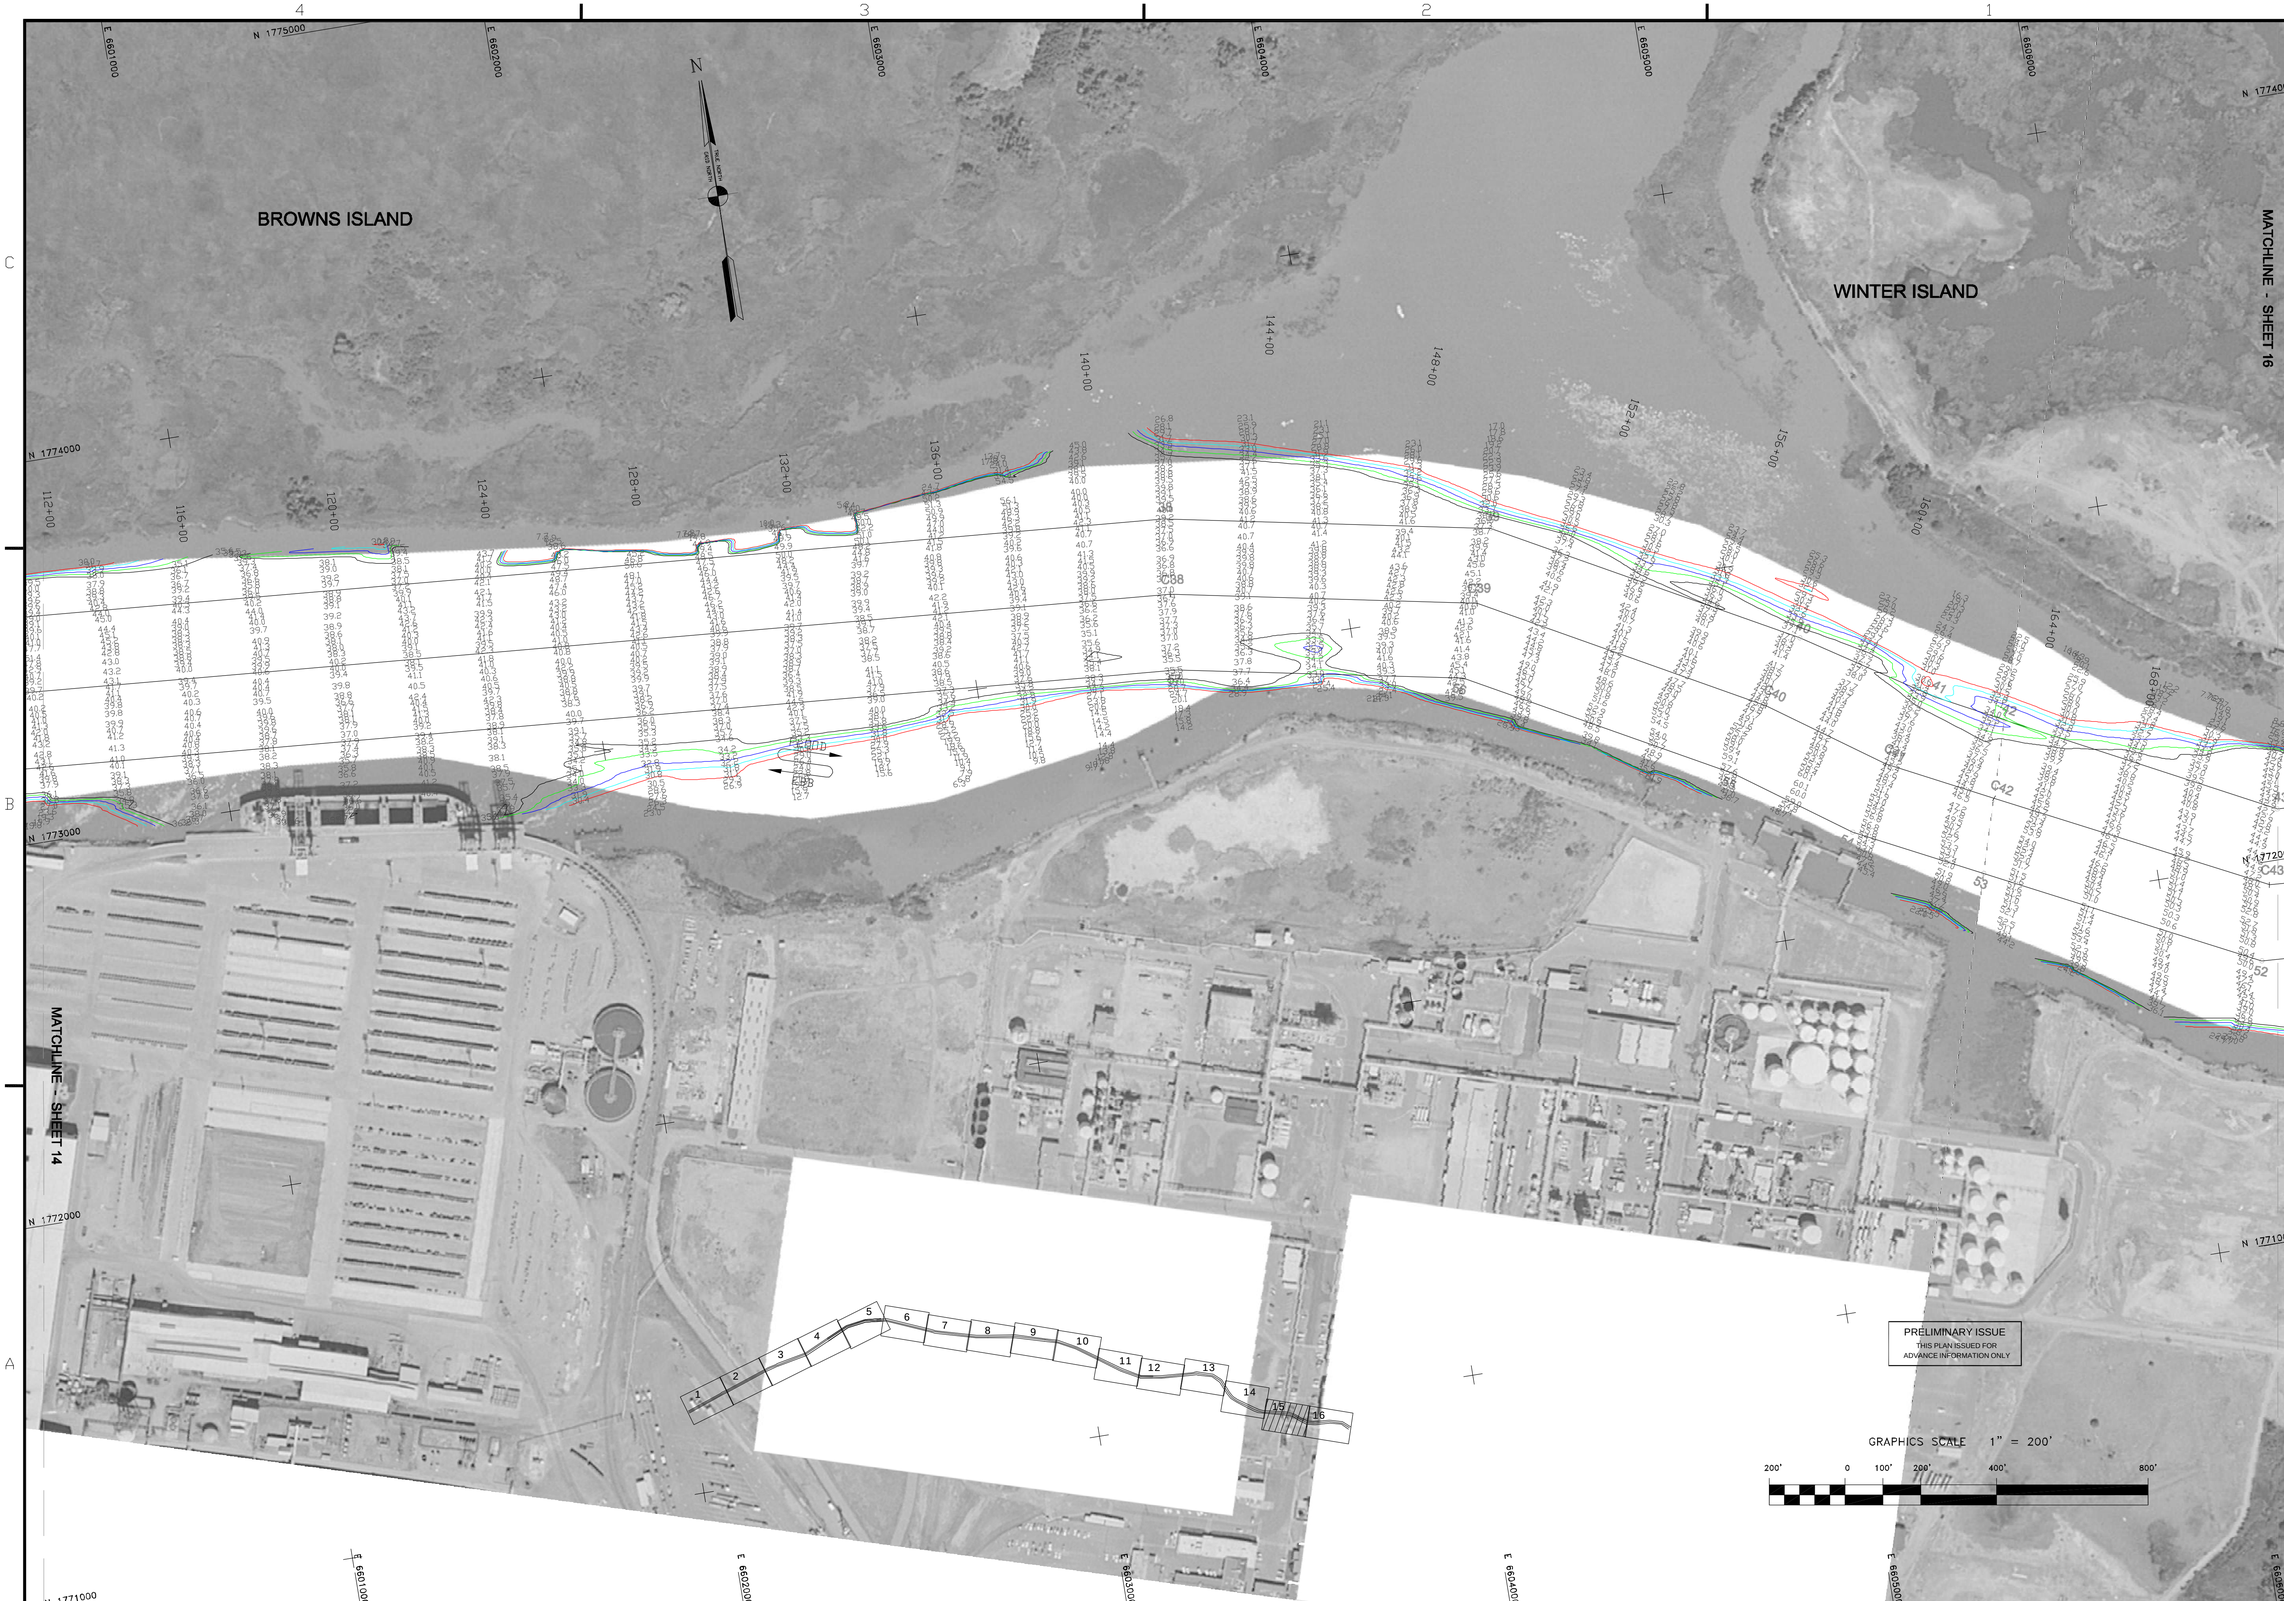


US Army Corps of Engineers
San Francisco District
333 Market Street
San Francisco, CA 94105

| Mark | Description | Date | Appr. |
|---|---|---|---|
| | | | |

| | | | |
|---|---|---|---|
| DESIGNED BY: | CHECKED BY: | DRAWN BY: | |
| | TVW | | |
| DATE: | SHEET NO. | DRAWING NO. | |
| 4/20/2005 | 15 OF 16 | 4 | 2 222 |

SUBMITTED:
Survey Section Team Leader
APPROVAL RECOMMENDED:
Chief, Technical Support Section
APPROVED:
Chief, Construction Branch

PREPARED UNDER THE DIRECTION OF
PHILIP T. FEIR
LT. COLONEL, C.E., DISTRICT ENGINEER

CONTRA COSTA COUNTY CALIFORNIA

# NEW YORK SLOUGH
## CONDITION SURVEY
## 7-12 APRIL 2005

Sheet reference number
C15