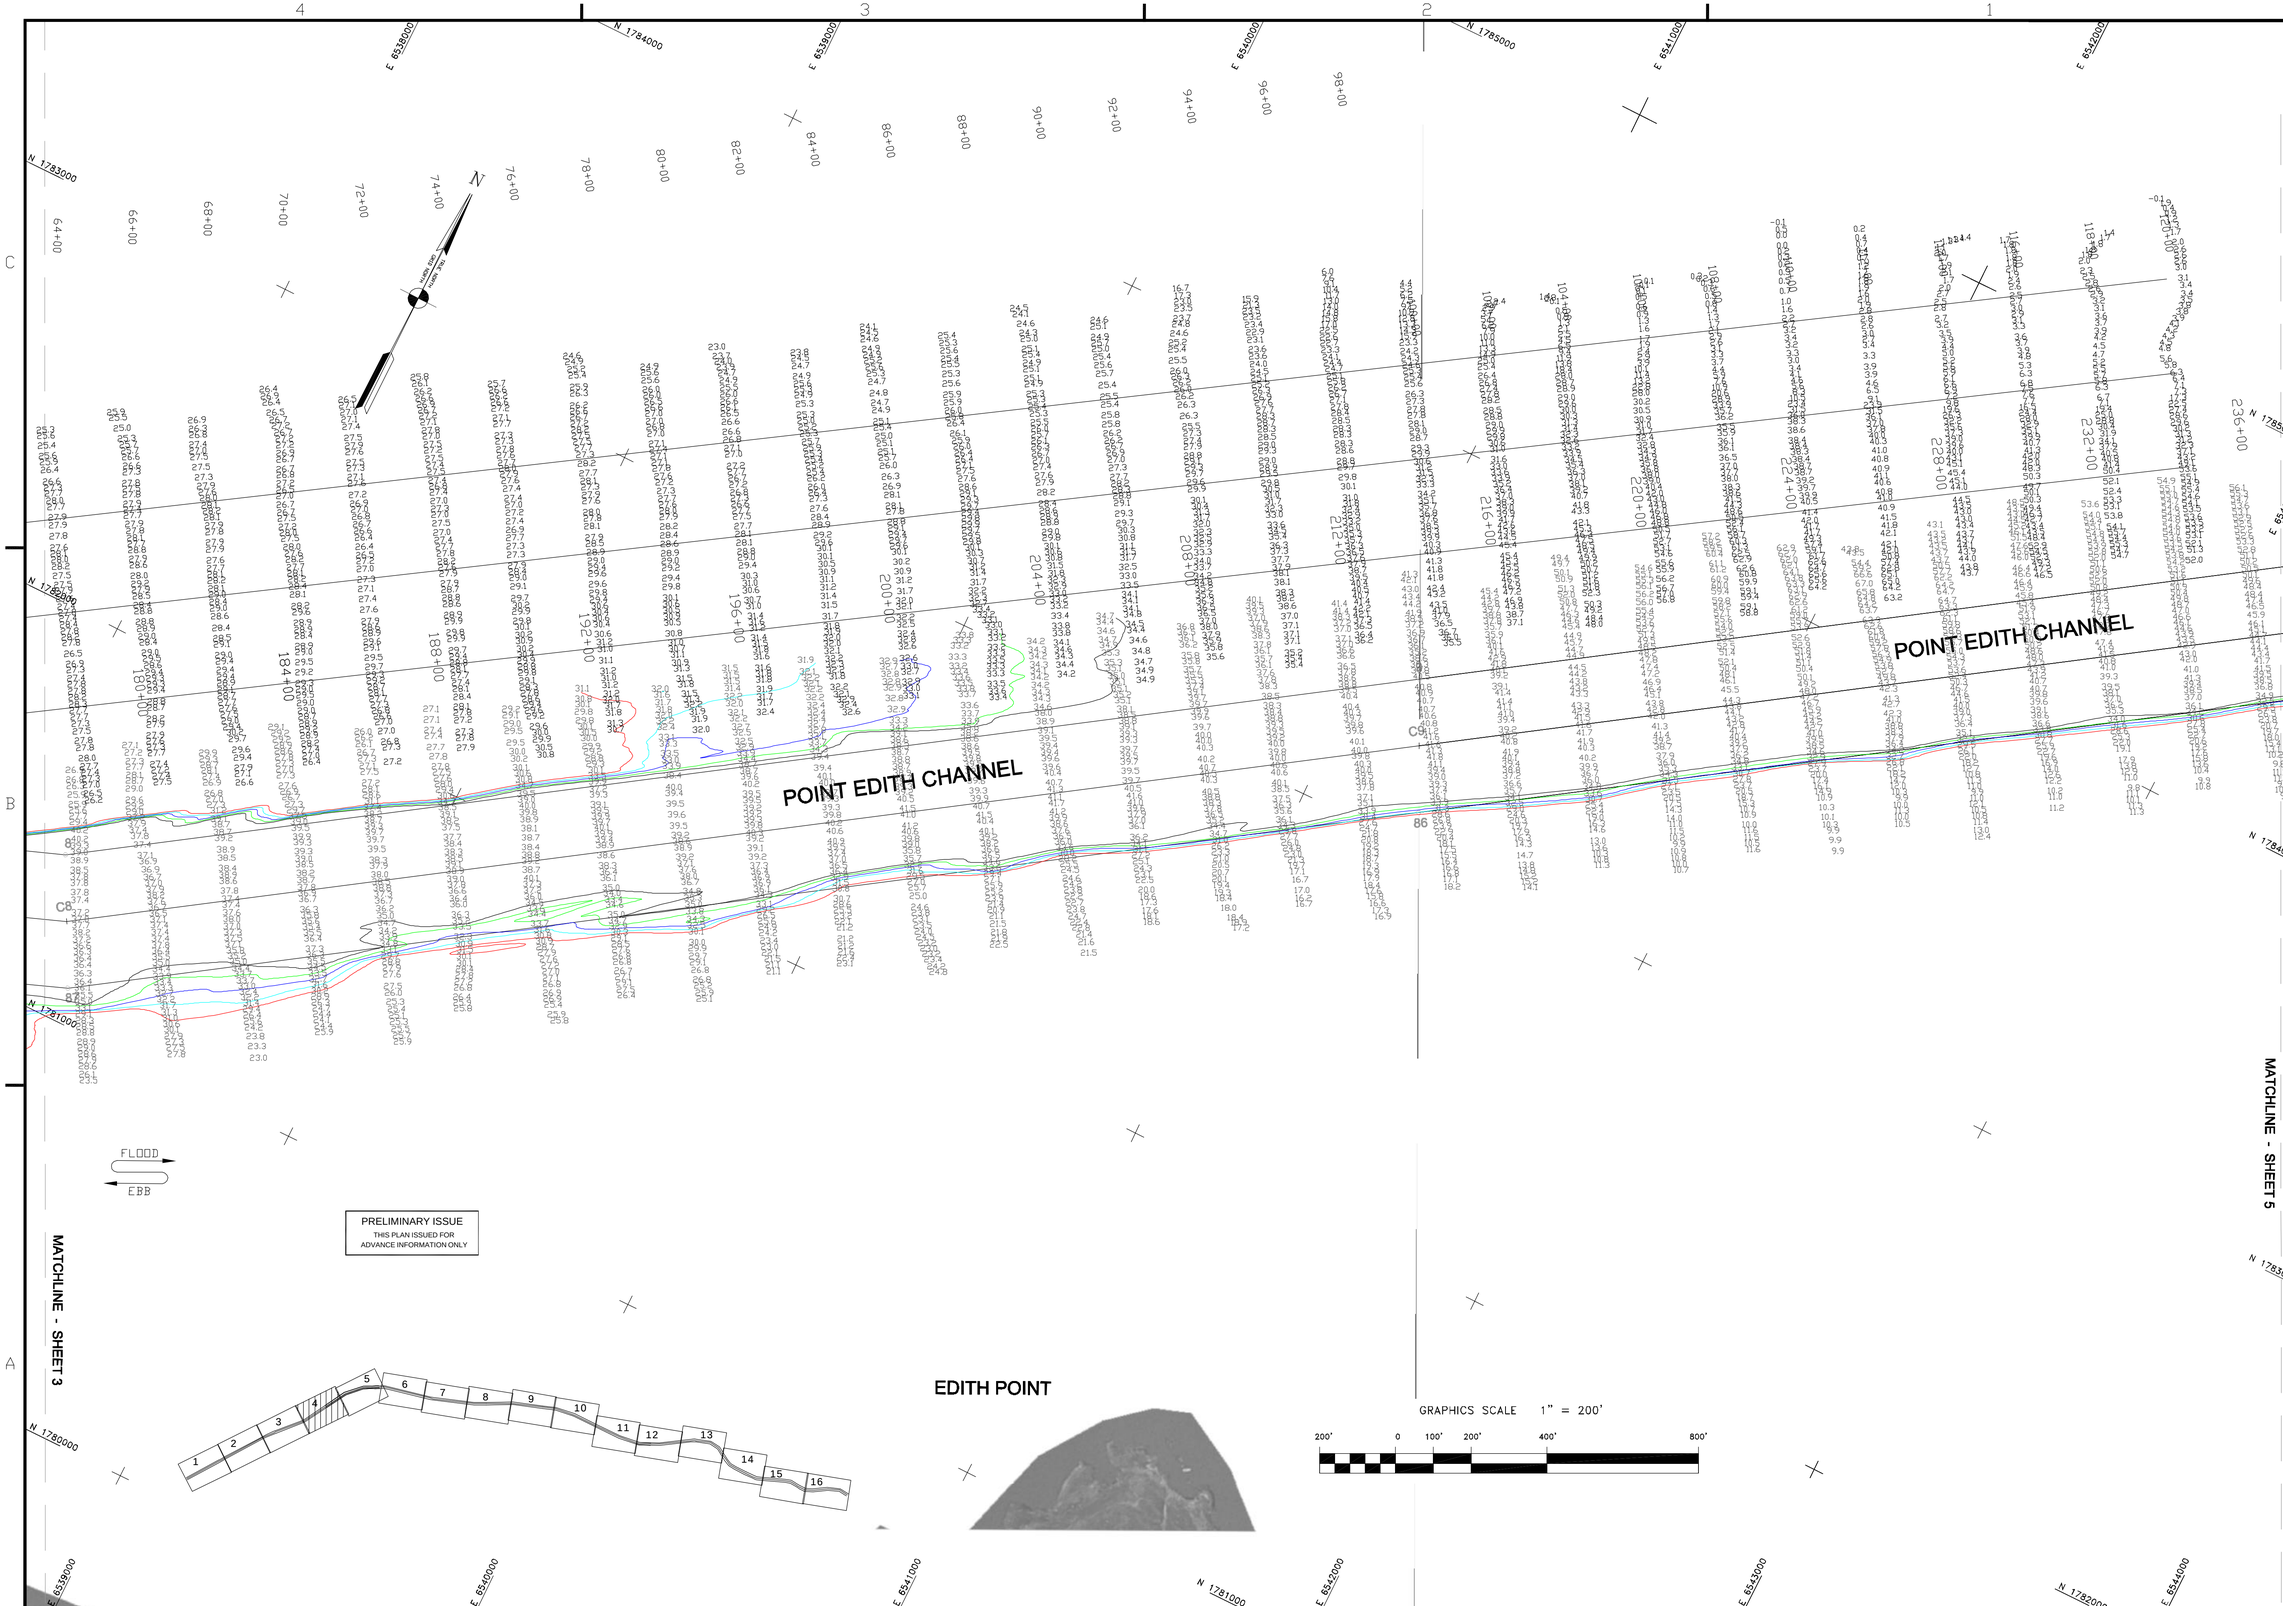


US Army Corps of Engineers
San Francisco District
333 Market Street
San Francisco, CA 94105

| Mark | Description | Date | Appr. |
|---|---|---|---|

| | | | |
|---|---|---|---|
| DESIGNED BY: | CHECKED BY: TVW | DRAWN BY: EWC | |
| DATE: 4/20/2005 | SHEET NO. 4 OF 16 | DRAWING NO. 4 | 2 222 |

PREPARED UNDER THE DIRECTION OF
PHILIP T. FEIR
LT. COLONEL, C.E., DISTRICT ENGINEER

SUBMITTED:
Survey Section Team Leader
APPROVAL RECOMMENDED:
Chief, Technical Support Section
APPROVED:
Chief, Construction Branch

CONTRA COSTA COUNTY CALIFORNIA
SUISUN BAY CHANNEL
CONDITION SURVEY
7-12 APRIL 2005

Sheet reference number
C4