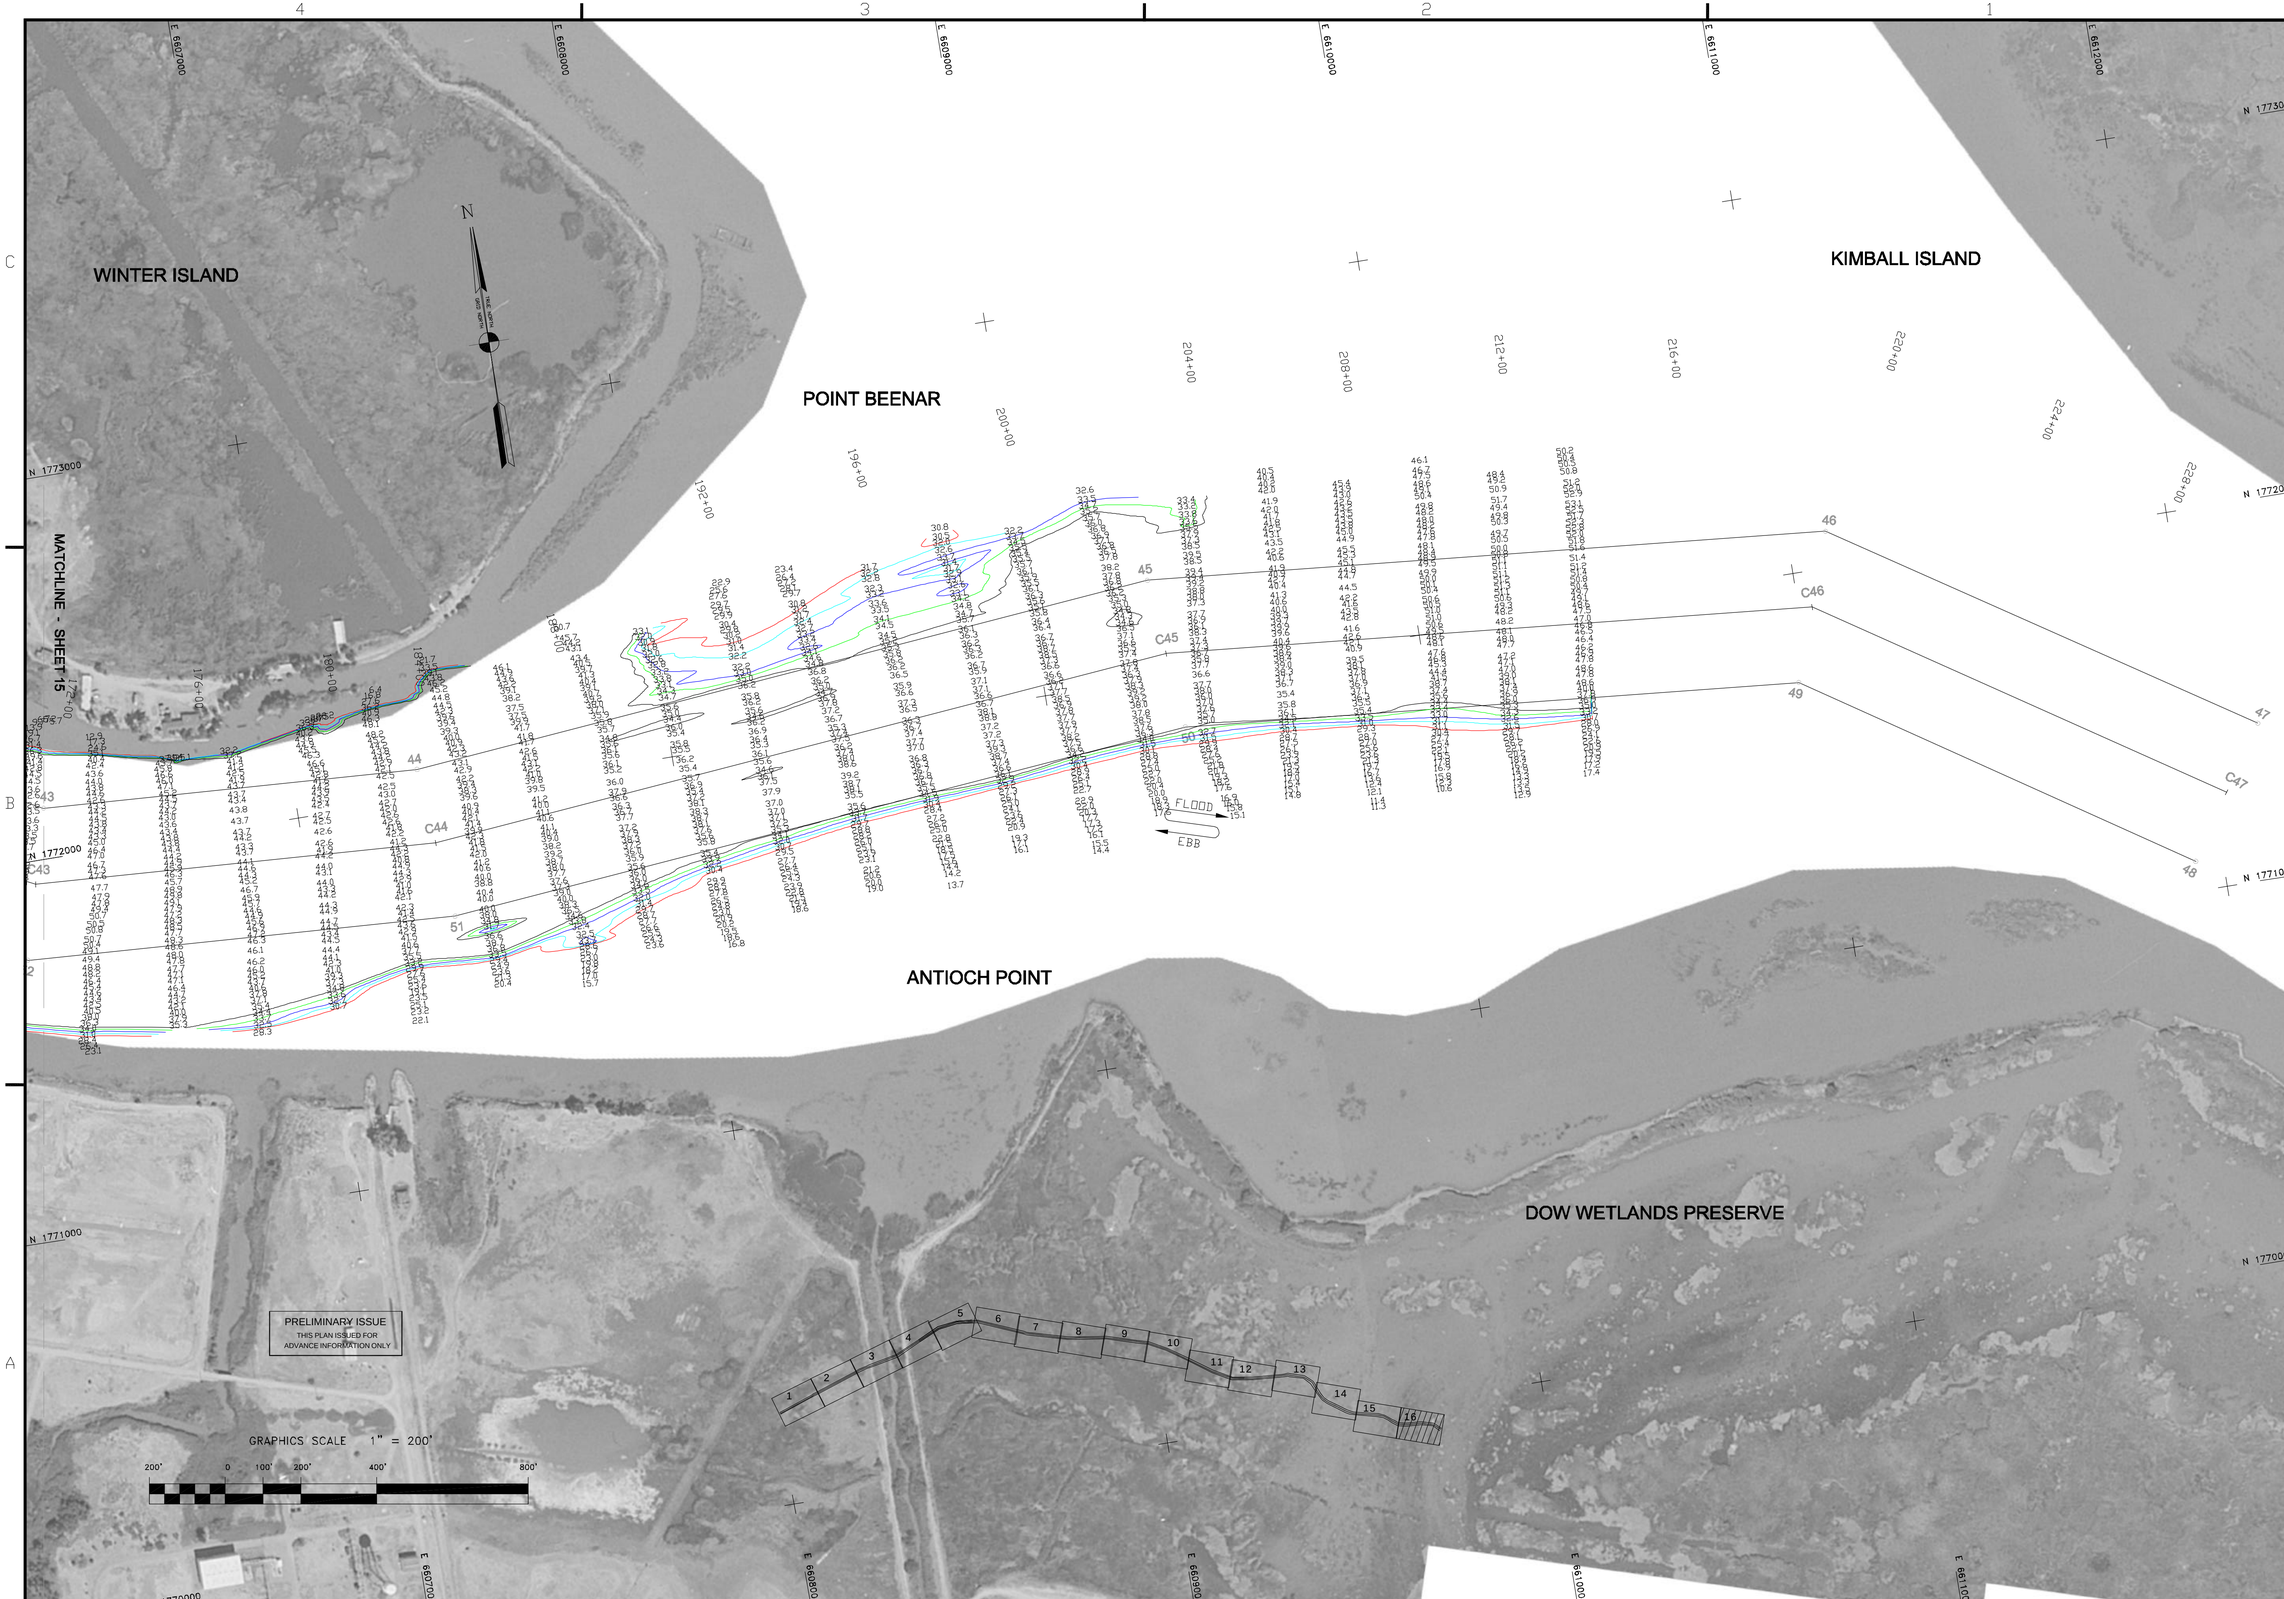


US Army Corps of Engineers
San Francisco District
333 Market Street
San Francisco, CA 94105

| Mark | Description | Date | Appr. |
|---|---|---|---|

| | | | |
|---|---|---|---|
| DESIGNED BY: | CHECKED BY: PC | DRAWN BY: EC | |
| DATE: 2/17/2005 | SHEET NO. 16 OF 16 | DRAWING NO. 4 | 2 | 221 |

PREPARED UNDER THE DIRECTION OF
PHILIP T. FEIR
LT. COLONEL, C.E., DISTRICT ENGINEER

SUBMITTED:
Survey Section Team Leader
APPROVAL RECOMMENDED:
Chief, Technical Support Section
APPROVED:
Chief, Construction Branch

CONTRA COSTA COUNTY CALIFORNIA

# NEW YORK SLOUGH
## CONDITION SURVEY
8,9 FEBRUARY 2005

Sheet reference number
C16