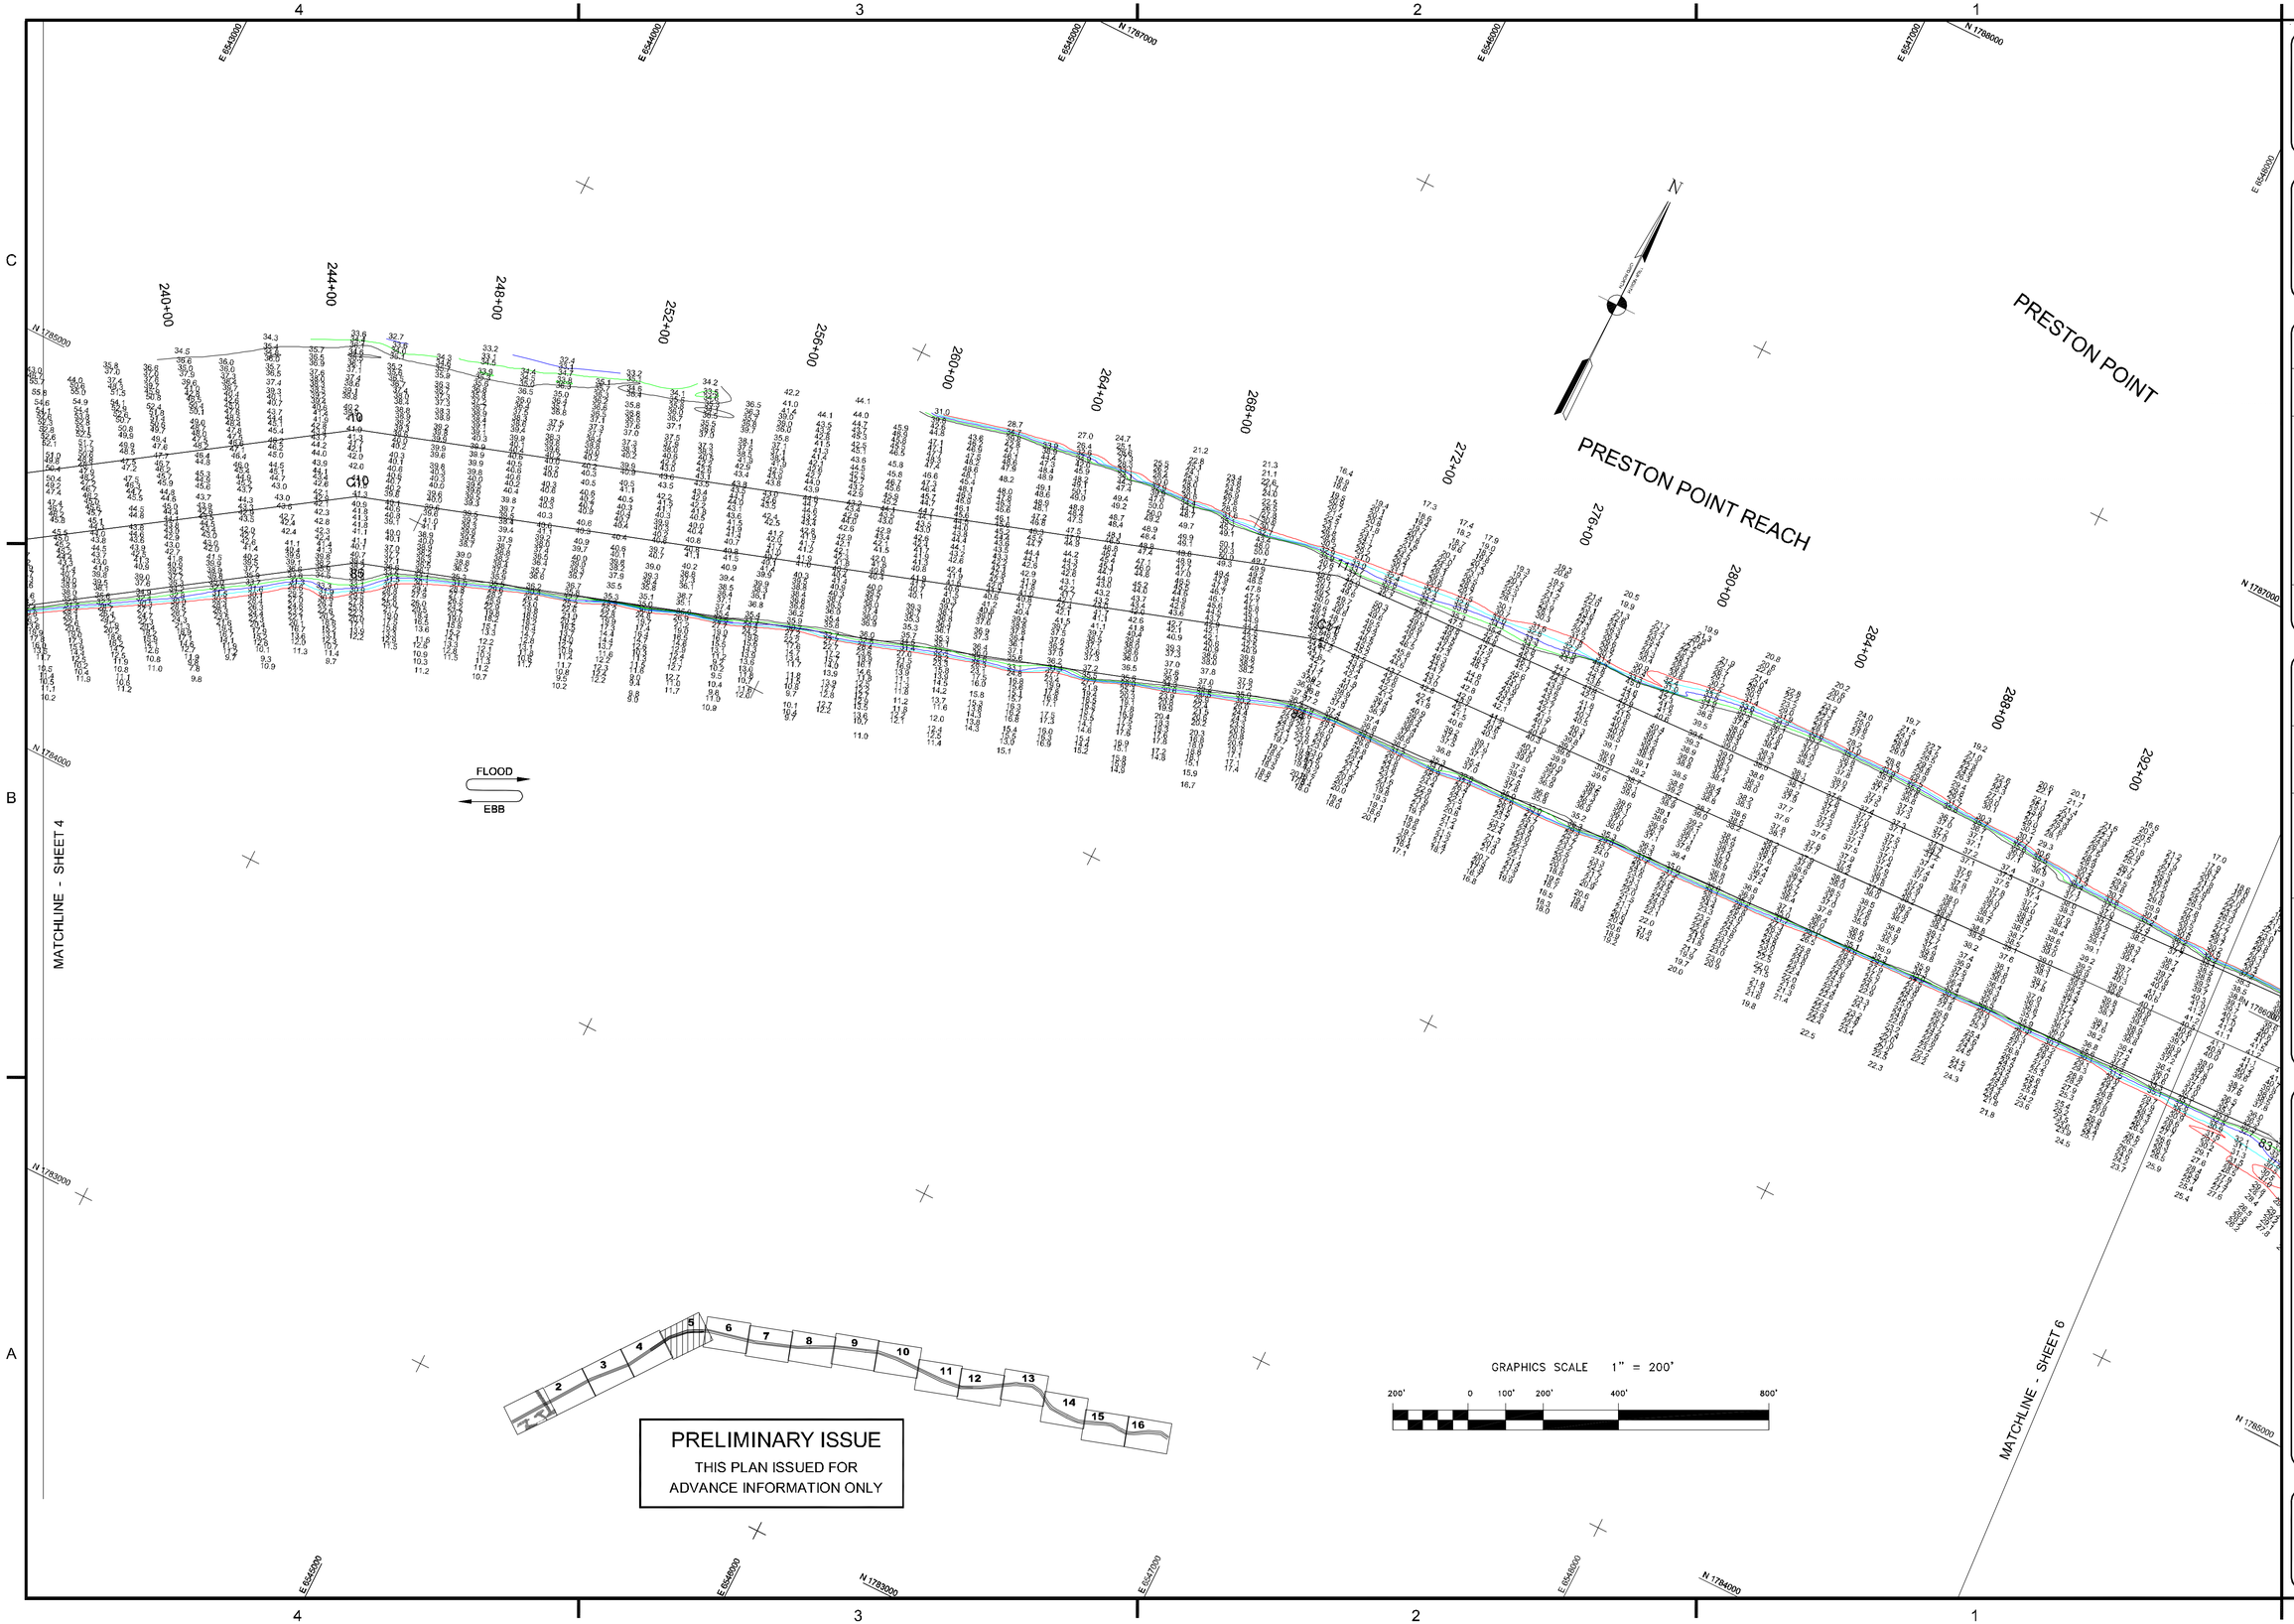

US Army Corps of Engineers
San Francisco District
333 Market Street
San Francisco, CA 94105

Mark	Description	Date	Appr

SUBMITTED:	TVW	CHECKED BY: PC	DRAWN BY: EWC
Hydro Survey Section		SHEET NO.	DRAWING NO.
APPROVAL RECOMMENDED:		DATE: 9/29/2003	5 OF 16	9	2	2.15
Chief, Engineering Branch		PREPARED UNDER THE DIRECTION OF MICHAEL McCORMICK LT. COLONEL, C.E., DISTRICT ENGINEER	
APPROVED:			
Chief, Engineering & Technical Services Div.			

CONTRA COSTA COUNTY
CALIFORNIA

SUISUN BAY CHANNEL
POSTDREDGE SURVEY
26-27 SEPTEMBER 2003

Sheet reference number
C5