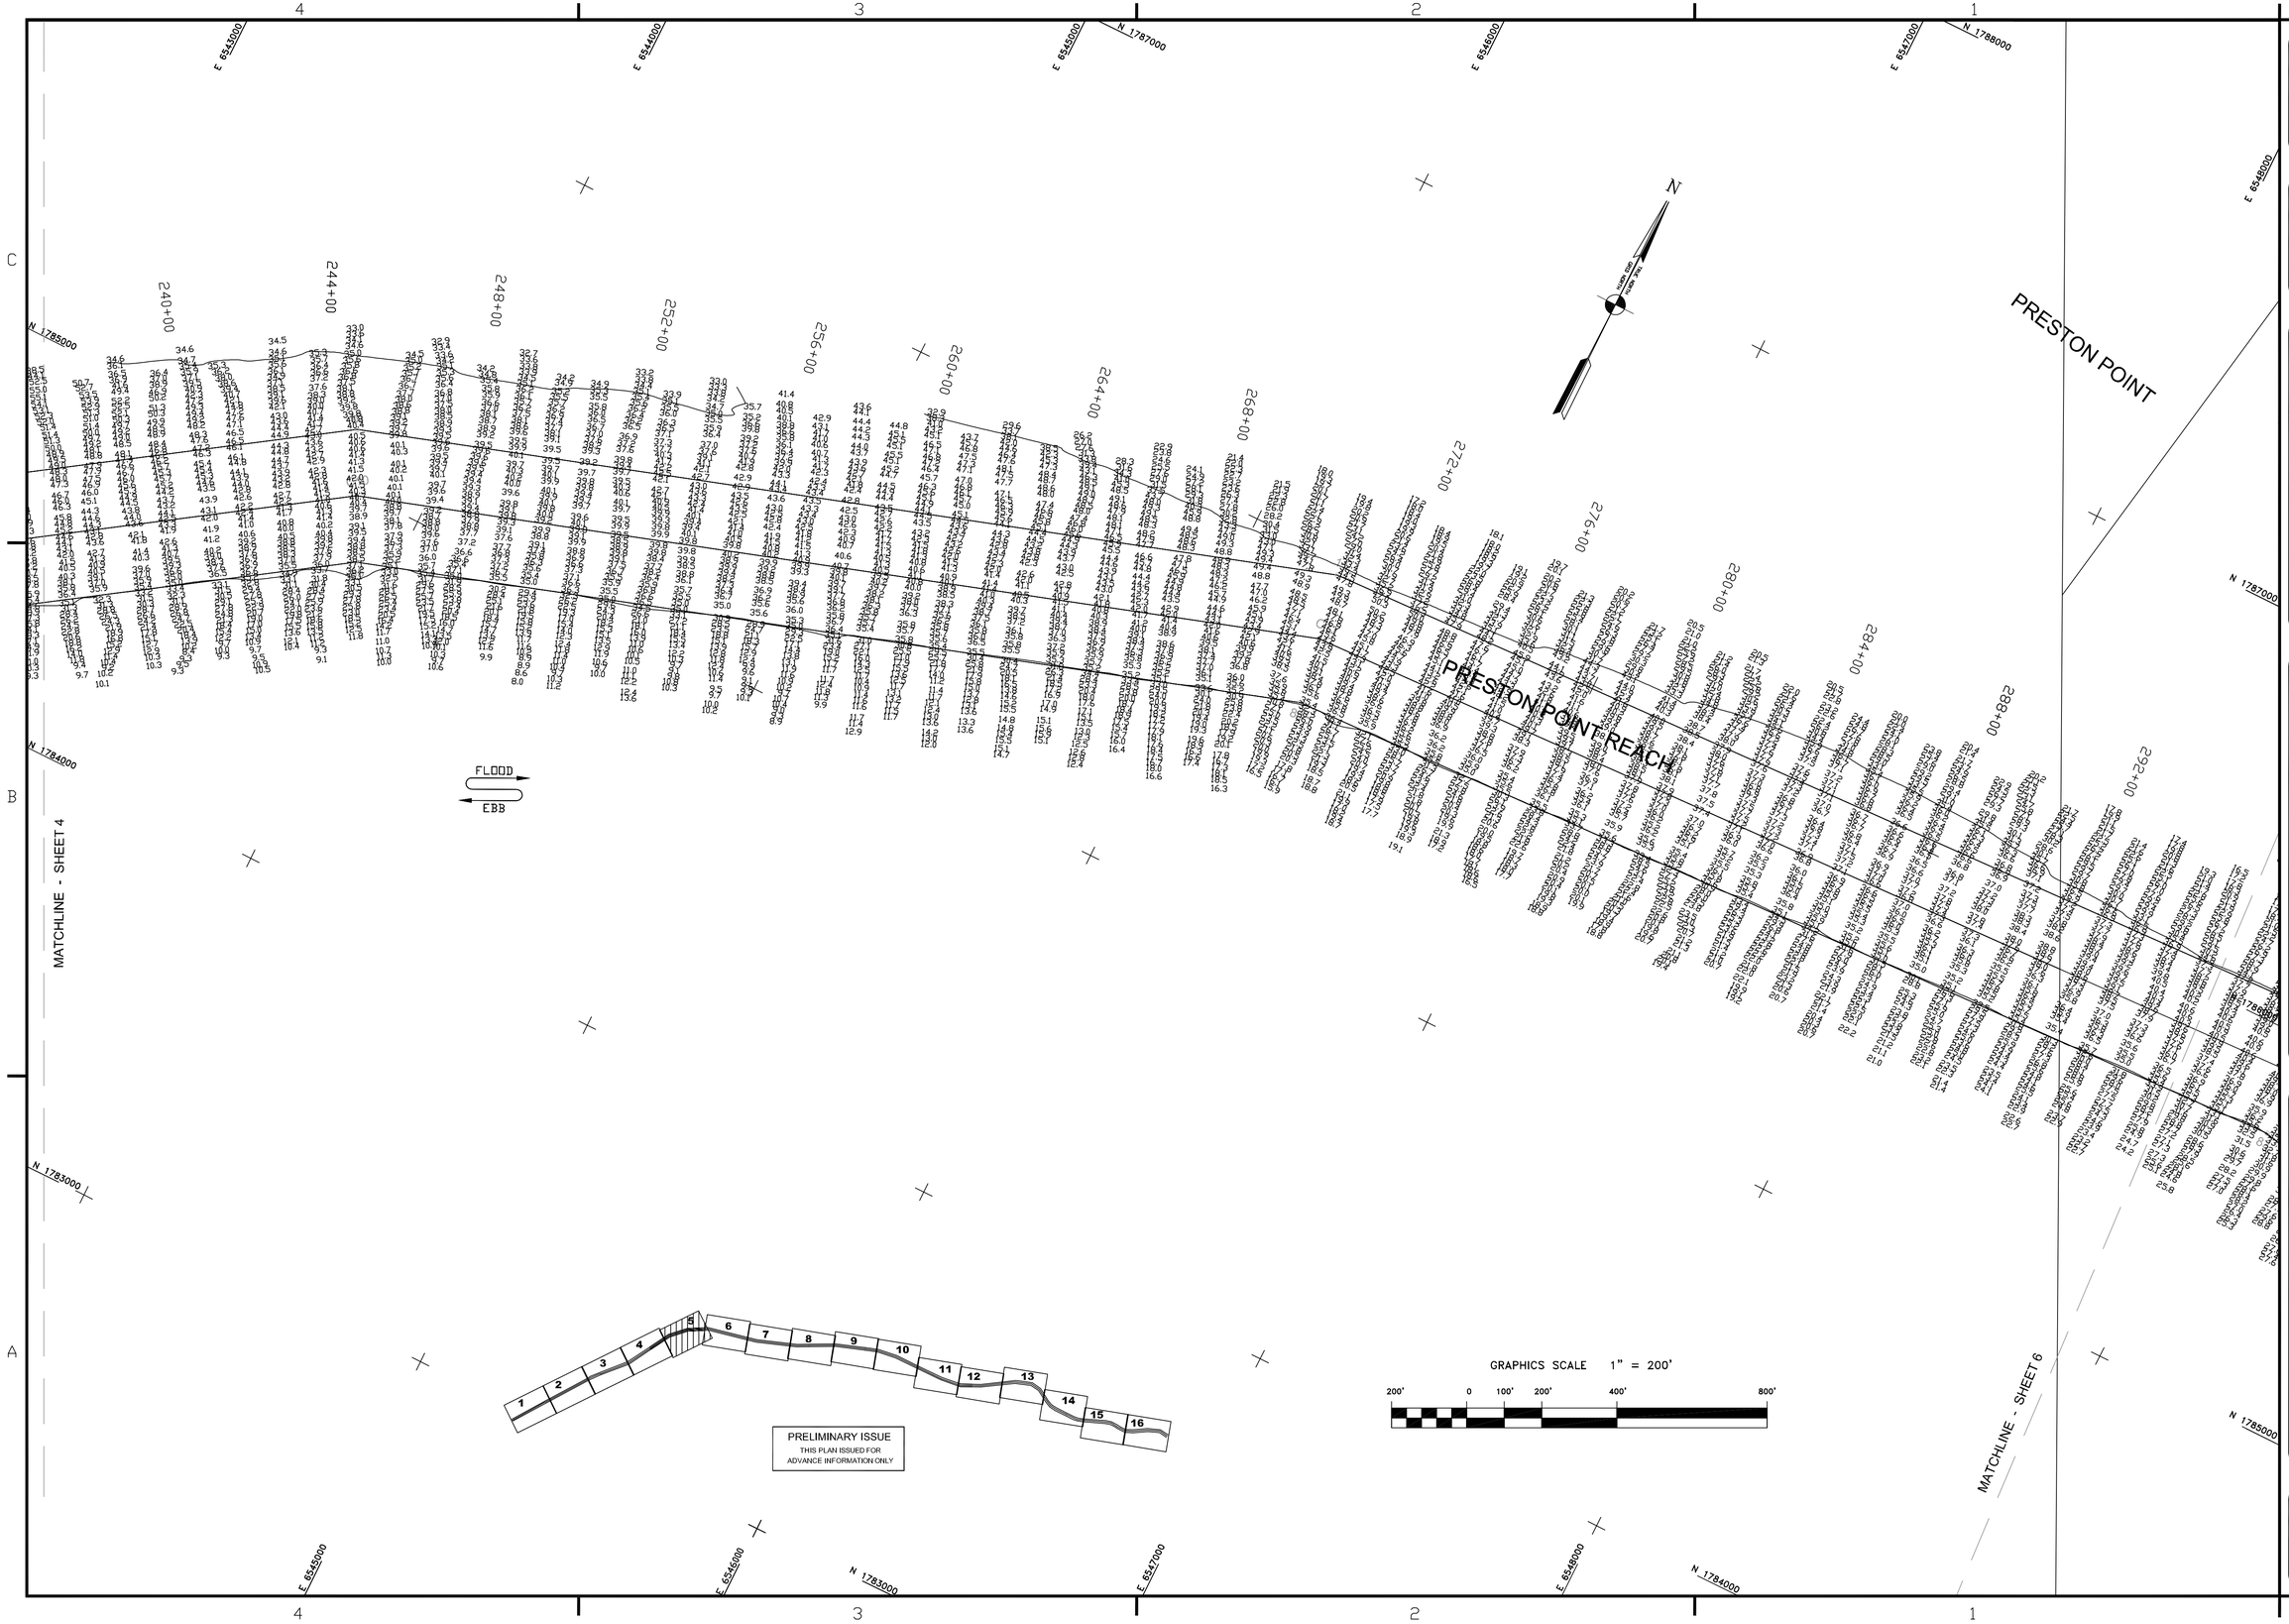


US Army Corps of Engineers
San Francisco District
333 Market Street
San Francisco, CA 94105

| Mark | Description | Date | Appr. |
|---|---|---|---|

| | | | |
|---|---|---|---|
| SUBMITTED: TVW | DESIGNED BY: | CHECKED BY: PC | DRAWN BY: EWC |
| Hydro Survey Section | DATE: | SHEET NO. | DRAWING NO. |
| APPROVAL RECOMMENDED: | 11/23/2004 | 5 OF 16 | 4 2 221 |
| Chief, Engineering Branch | PREPARED UNDER THE DIRECTION OF | | |
| APPROVED: | PHILLIP T. FEIR | | |
| Chief, Engineering & Technical Services Div. | LT. COLONEL, C.E., DISTRICT ENGINEER | | |

CONTRA COSTA COUNTY CALIFORNIA

# SUISUN BAY CHANNEL
## POSTDREDGE SURVEY
## 17–18 NOVEMBER 2004

Sheet reference number

C5